


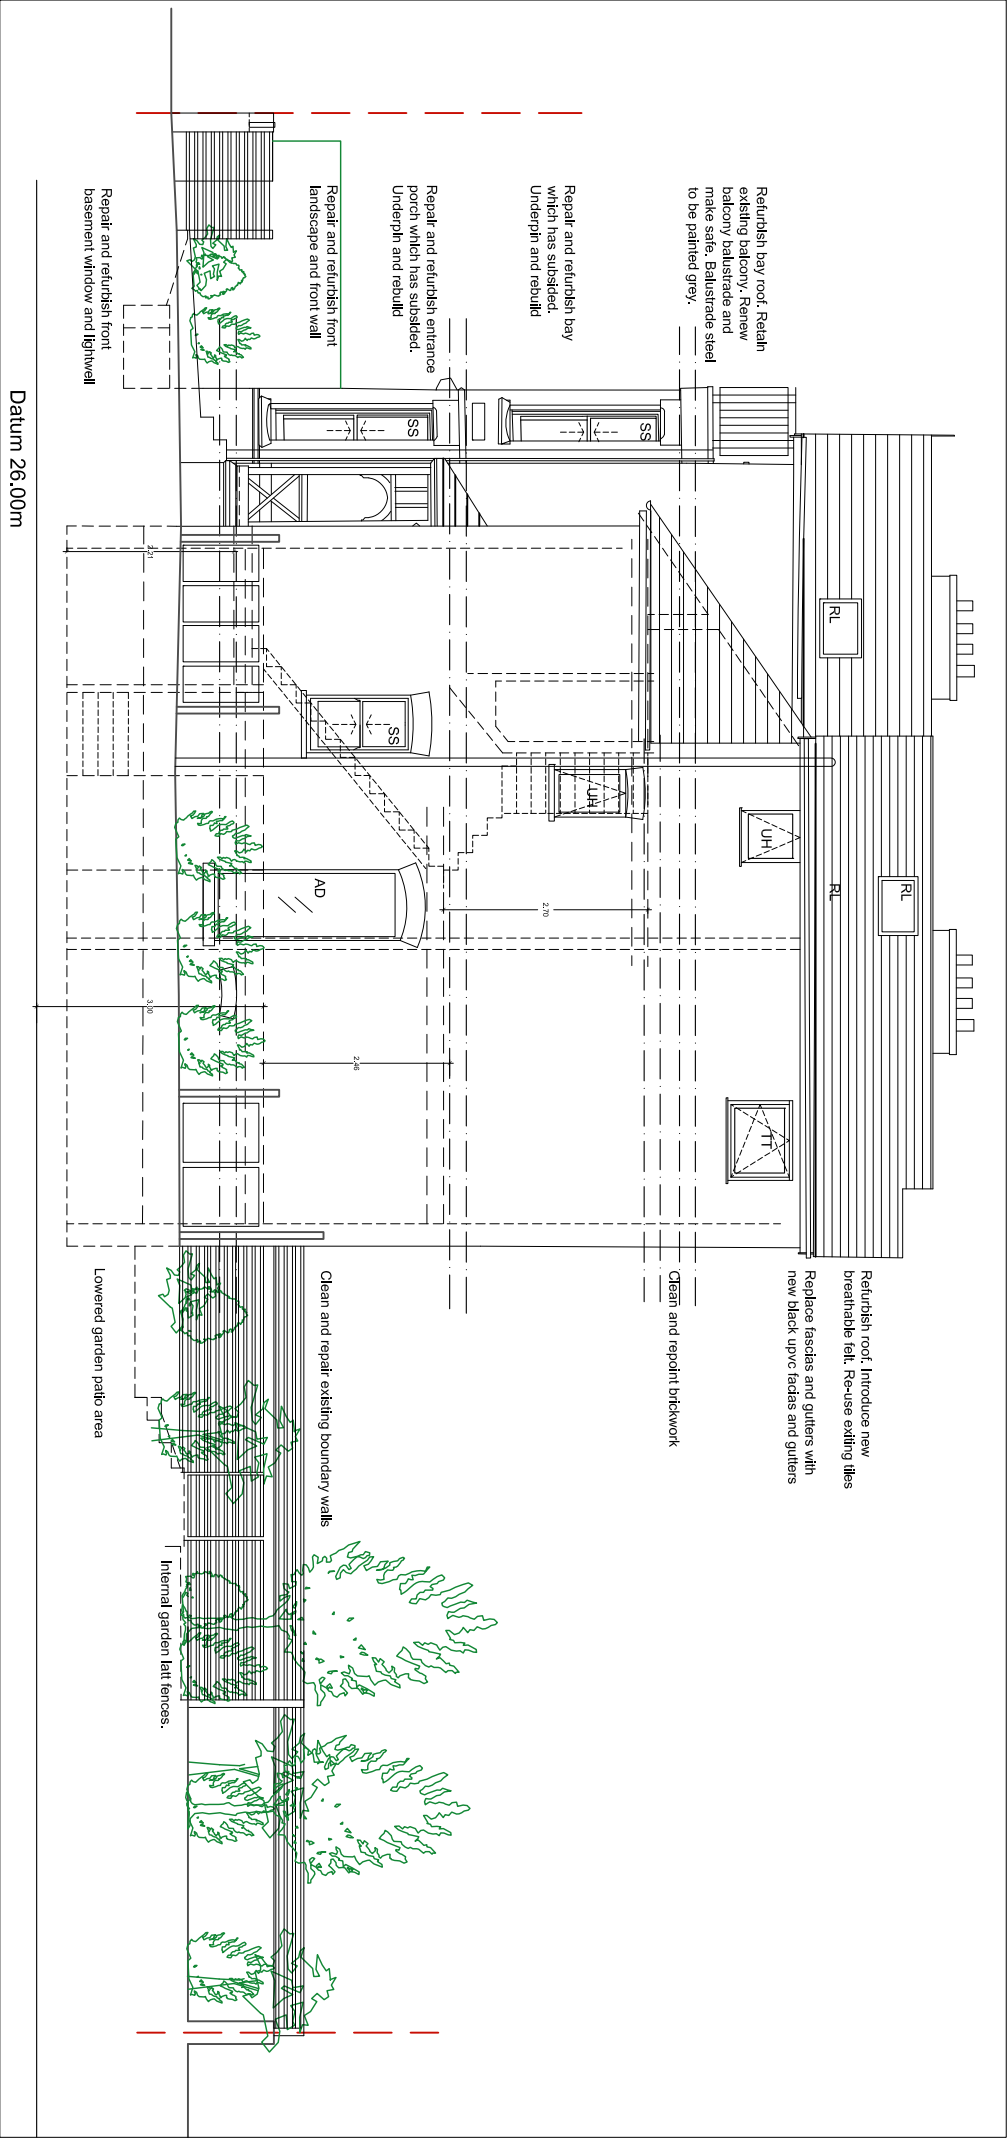

Proposed Side elevation.

RL	Rooftlight
SS	New Grey UPVC thin section sliding sash windows.
TT	Replace existing white UPVC windows with Grey UPVC thin section Tilt and Turn windows.
UH	New Grey UPVC Top or side hung window.
PD	Traditional black pointed Timber door to match original front doors to nearby building of the same era
UD	UPVC Grey single or double Door
RB	Rebuild Bay re—using existing bricks
NP	Repair porch roof and timber work over the new main entrance
AD	Grey Aluminium door, window or fixed frame.

PROJECT 6 Oak Av, Chorlton, Manchester.			
SCALE 1 : 100 @ A4		CLIENT Stuart Wall	
DWG NO. 134-PL-EL3	revA	DRAWING TITLE Proposed Side elevation.	
CONTRACT NO. 134	STAGE CODE planning	REV. -	
ISSUED		12/1/20	-
		04/01/21	a
simon james and ltd/architects UK: 120 Grosvenor St, 4th Floor, Manchester, M1 7UL. Spain: Enrique Larrin 1, 4th, Chamartin, Madrid, 28038			