


ALL EXTERNAL DIMENSIONS ARE BASED ON BRICKWORK COURSING

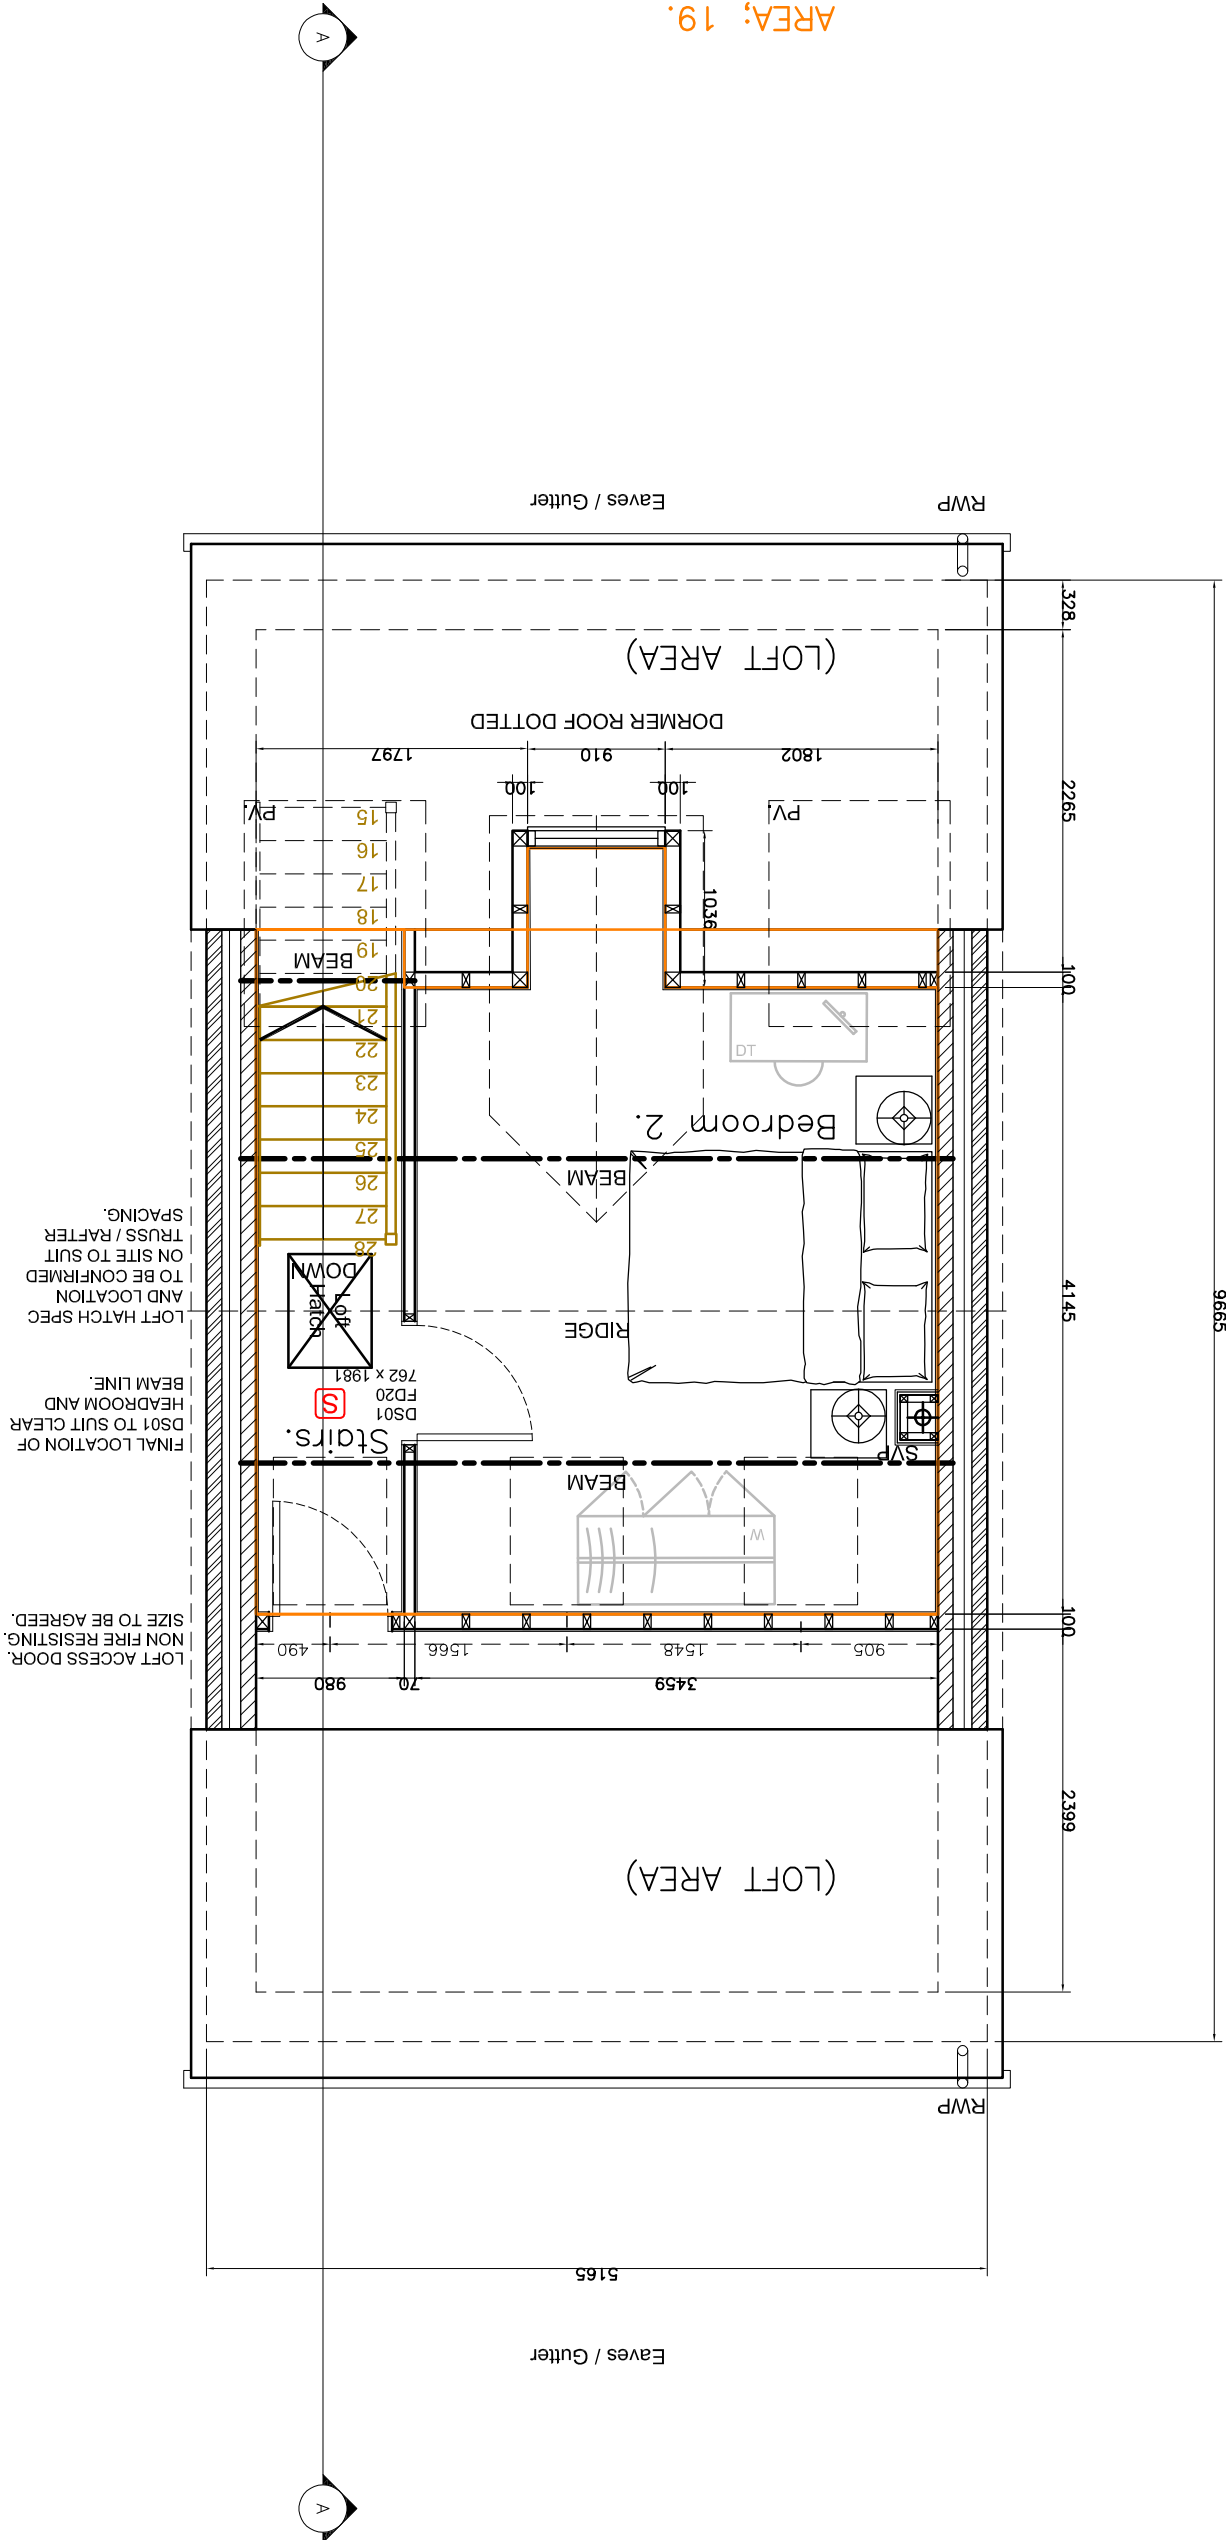

ALL DIMS OF STAIRWELL VOID TO BE CHECKED ON SITE PRIOR TO STAIRCASE MANUFACTURE.

AGREE EXTRACT AND BOILER FLUE LOCATIONS ONTO BOUNDARY

(A S P R O P O S E D)

S e c o n d F l o o r / L o f t P l a n

B	20/10/20	DRAFTING	UPDATES AND REVISIONS.	KNJ	
REV	DATE	ISSUE RECORD		AUTHOR	
This drawing is copyright--Figured dimensions must be taken in preference to scaled dimensions.All contractors and suppliers must check and verify all dimensions on site before preparing shop drawings,commencing work or pre-ordering of fixtures and fittings.It is deemed as part of good building practice that ALL contractors will have read and understood manufacturers instructions in relation to materials specified.					

BARCHINGTON
ARCHITECTURAL

Consultancy Limited.
M: 07564 286480.
E:kevin.jones@liscall.co.uk

LABIC

Chartered Institute of Architectural Technologists
Registered Practise

Project:
PLOT KNOWN AS
11, SLATHWAITE DRIVE, MANCHESTER, M11 4BA.
PROPOSED DWELLING.

Client:
DERZIS CONSTRUCT LIMITED.
Title:
AS SHOWN

Scale:
1:100 @ A3
Dwg. no:
2017 AL(2-)03

Date:
OCT. 20.
Rev. no:
B