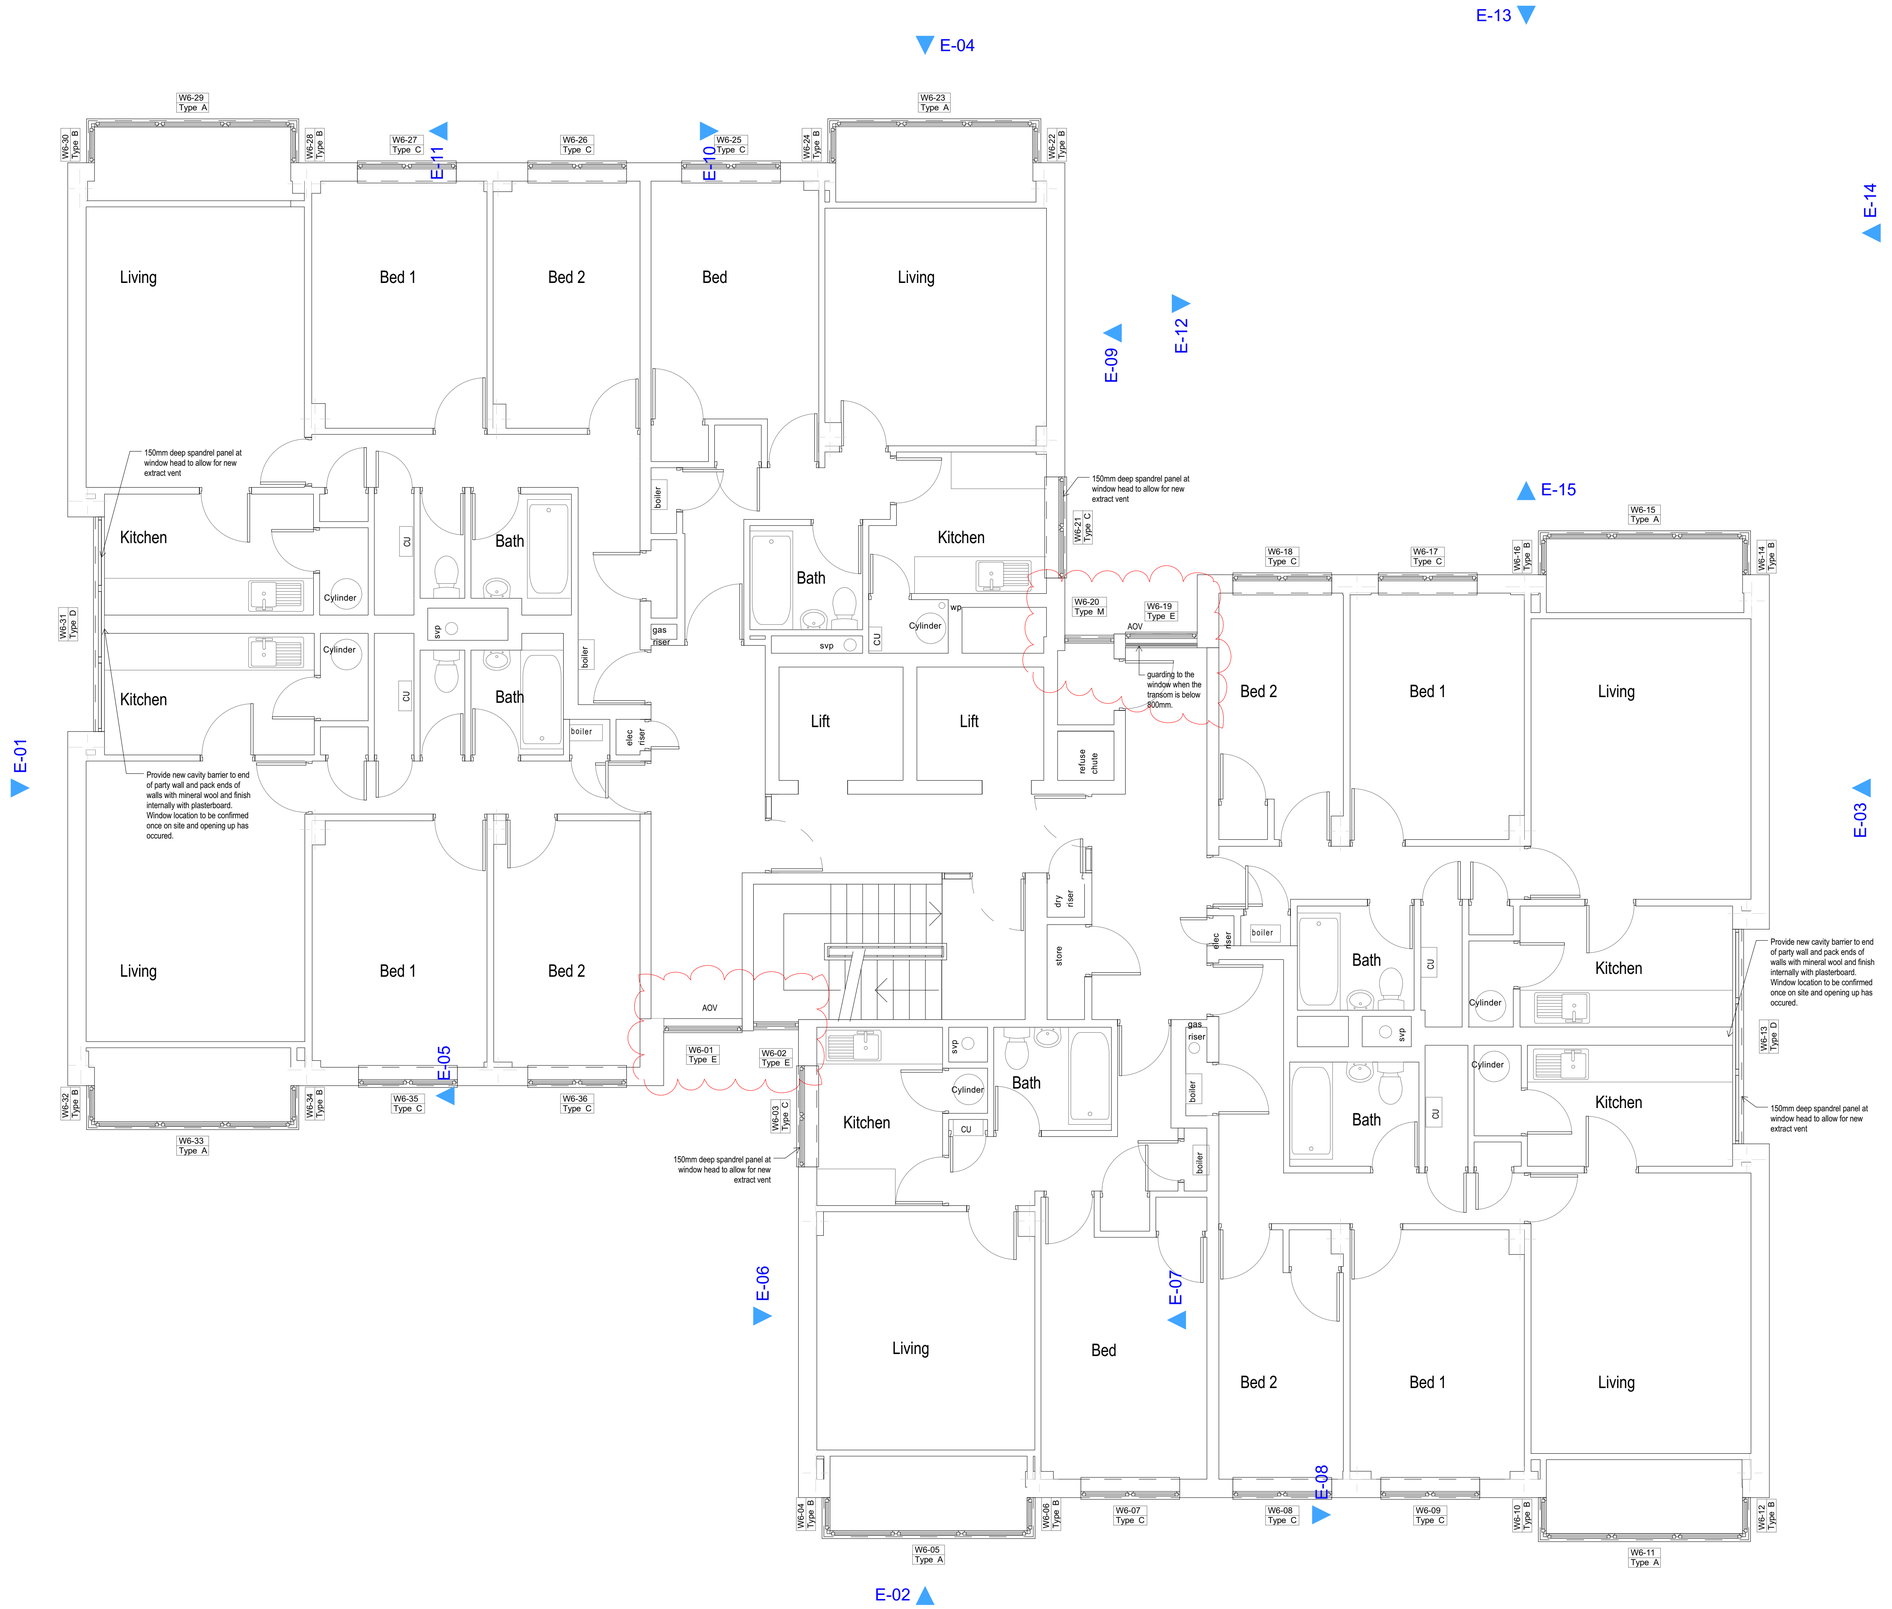


1

06-Sixth Floor

1:50

Rev. A. 03/12/20 Communal area windows revised

Client
Wythenshawe CHG

Project
Brookway Court Highrise refurbishment

Title
Proposed Sixth Floor Plan

| Scale | Date | Stage |
|---|---|---|
| 1:50 @ A1 | 16/09/2020 | Tender |

| Job No | Drawing No | Rev. | Drawn |
|---|---|---|---|
| 6136 | 011 | A. | KT |


**Arcus Consulting LLP**
Manchester 0161 905 3222 Liverpool 0151 708 1080
Newcastle 0191 272 5781 London 020 8742 2512
Wakefield 0192 466 9000 www.arcus.uk.com



This document is copyright of Arcus Consulting LLP. Do not scale this drawing.
Only use figured dimensions. All dimensions to be checked on site prior to construction.