


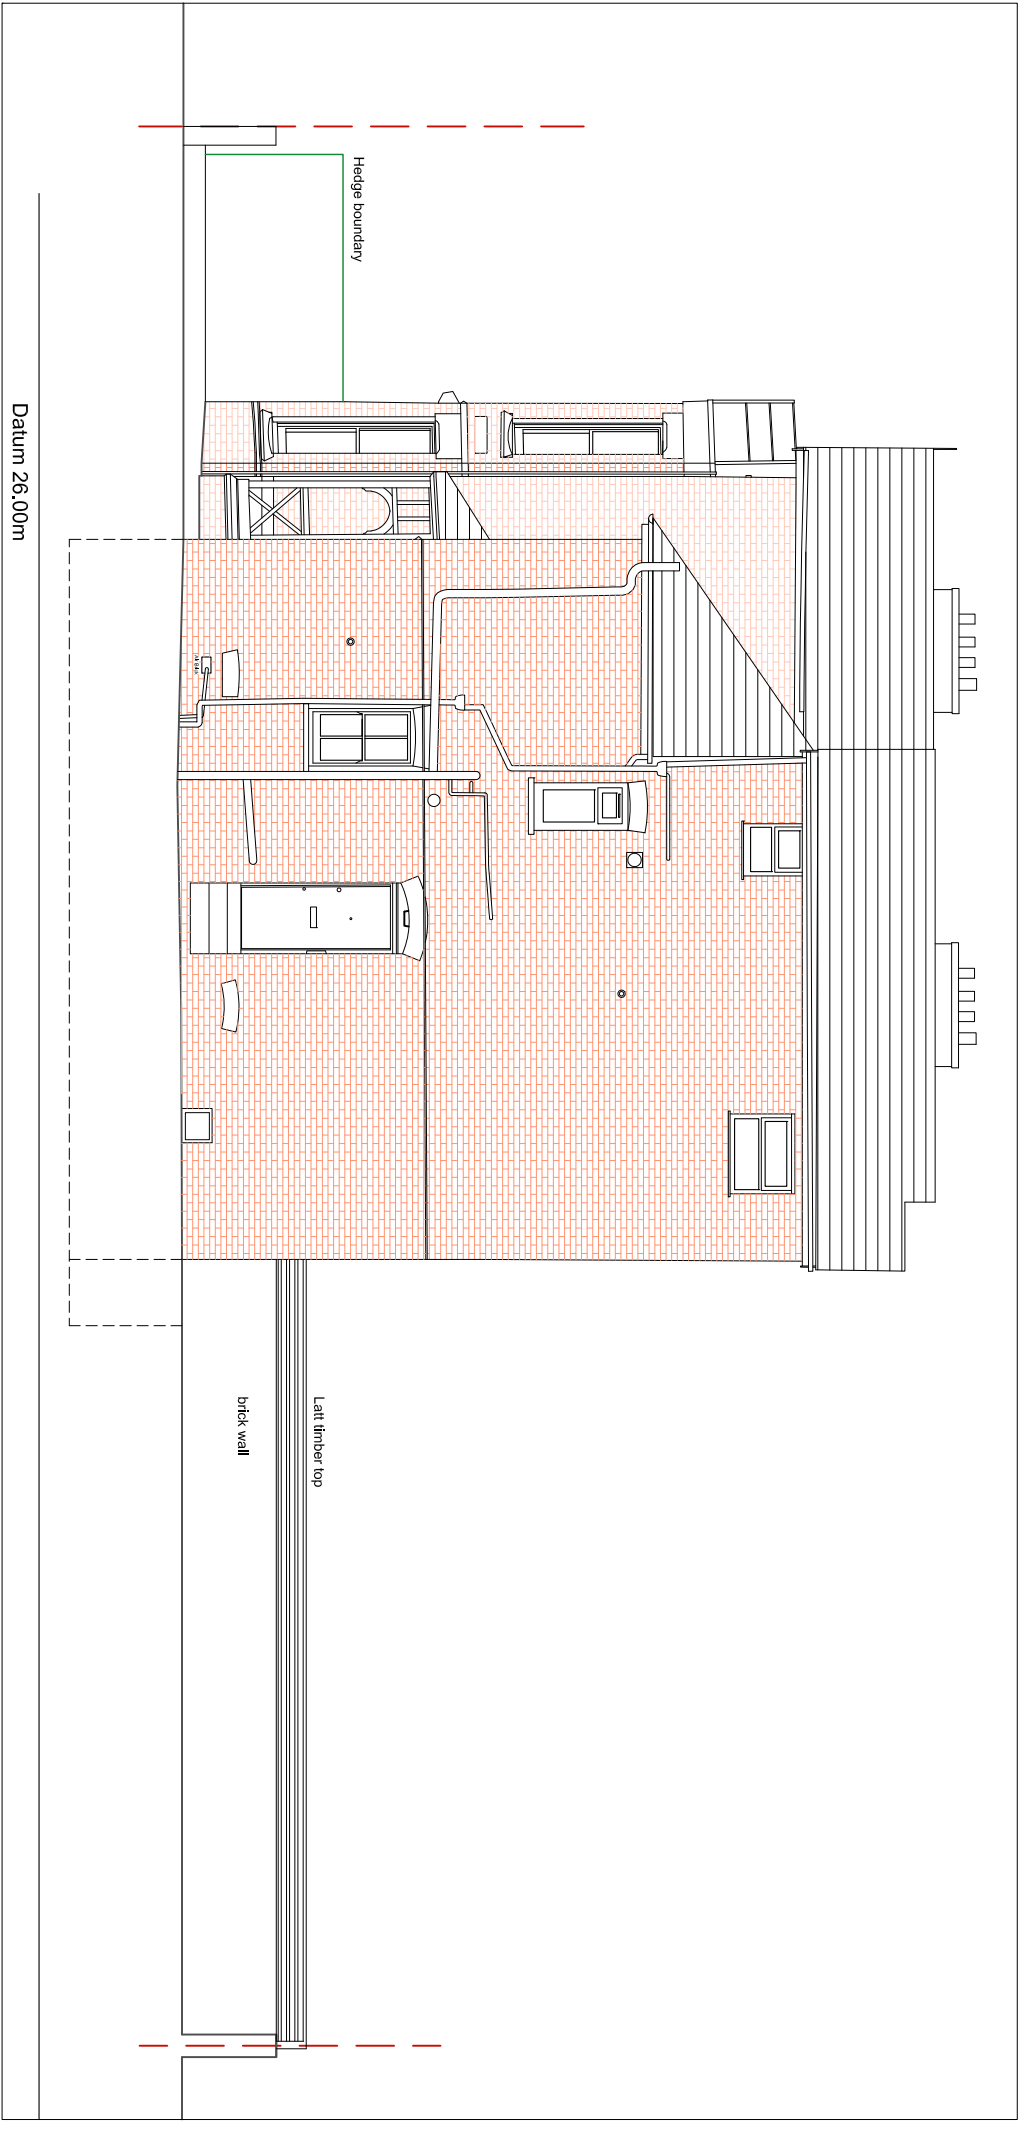

Existing Side elevation.

PROJECT				6 Oak Av, Chorlton, Manchester.	
SCALE		CLIENT			
1 : 100 @ A4		Stuart Wall			
DWG No		DRAWING TITLE			
134-PL-ELS3.reva		Existing Side elevation.			
CONTRACT NO/STAGE CODE		REV.			
134		planning			
12/11/20		-			
04/01/21		a			
ISSUED					



simon james and ltdarchitects
UK: 120 Grosvenor St, All Saints, Manchester, M1 7TL
Spain: Estrada Larrisa 1, 4to. Chamartin, Madrid, 28038