



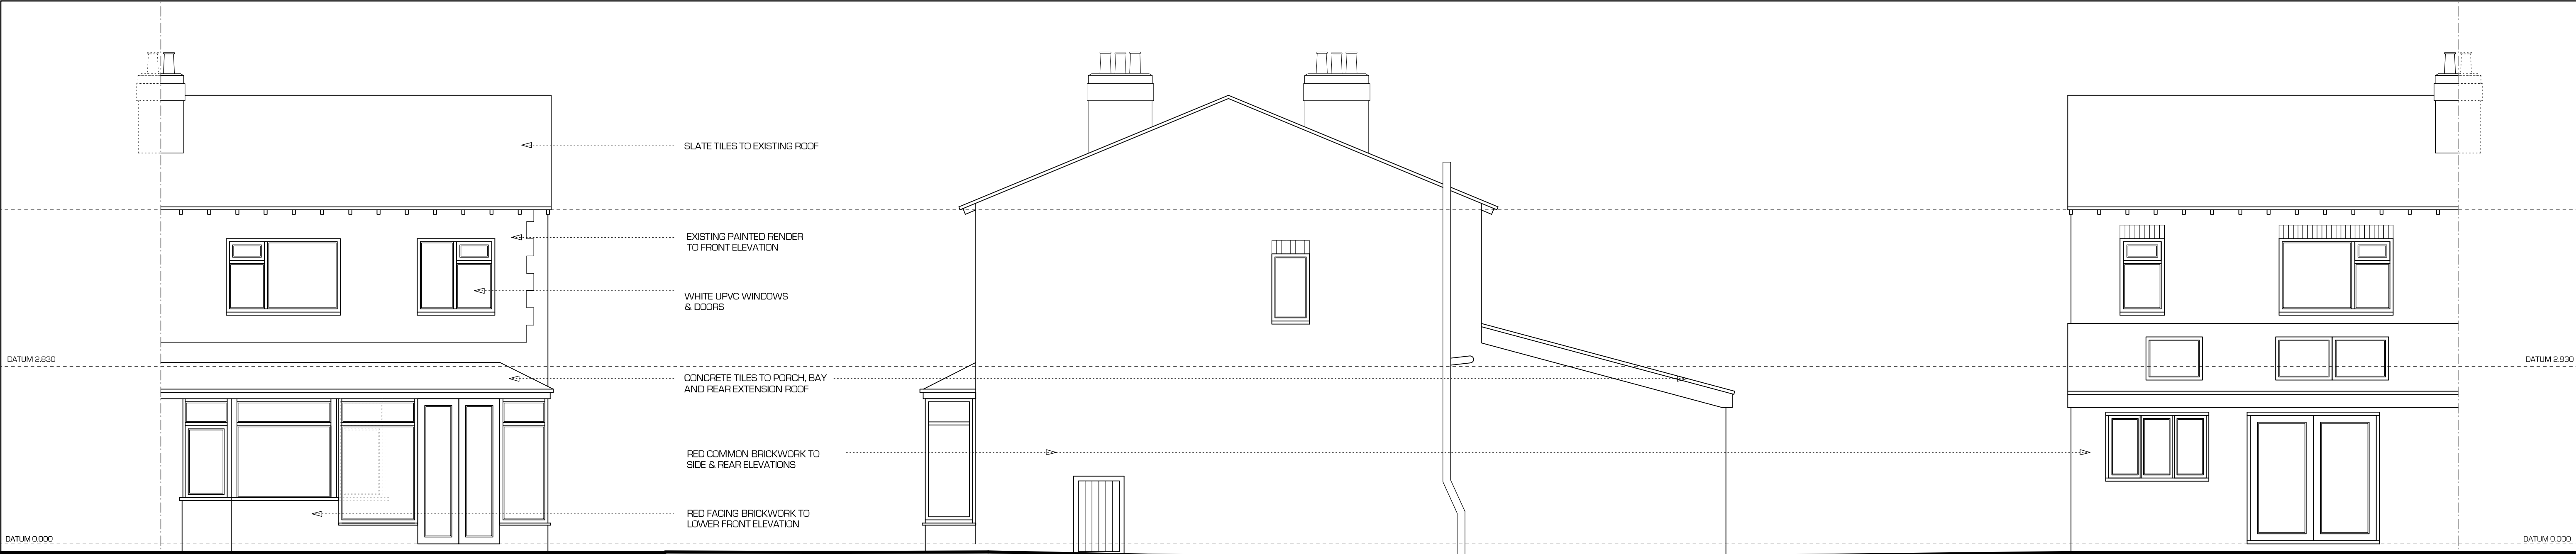


EXISTING FRONT ELEVATION

EXISTING SIDE ELEVATION


EXISTING REAR ELEVATION

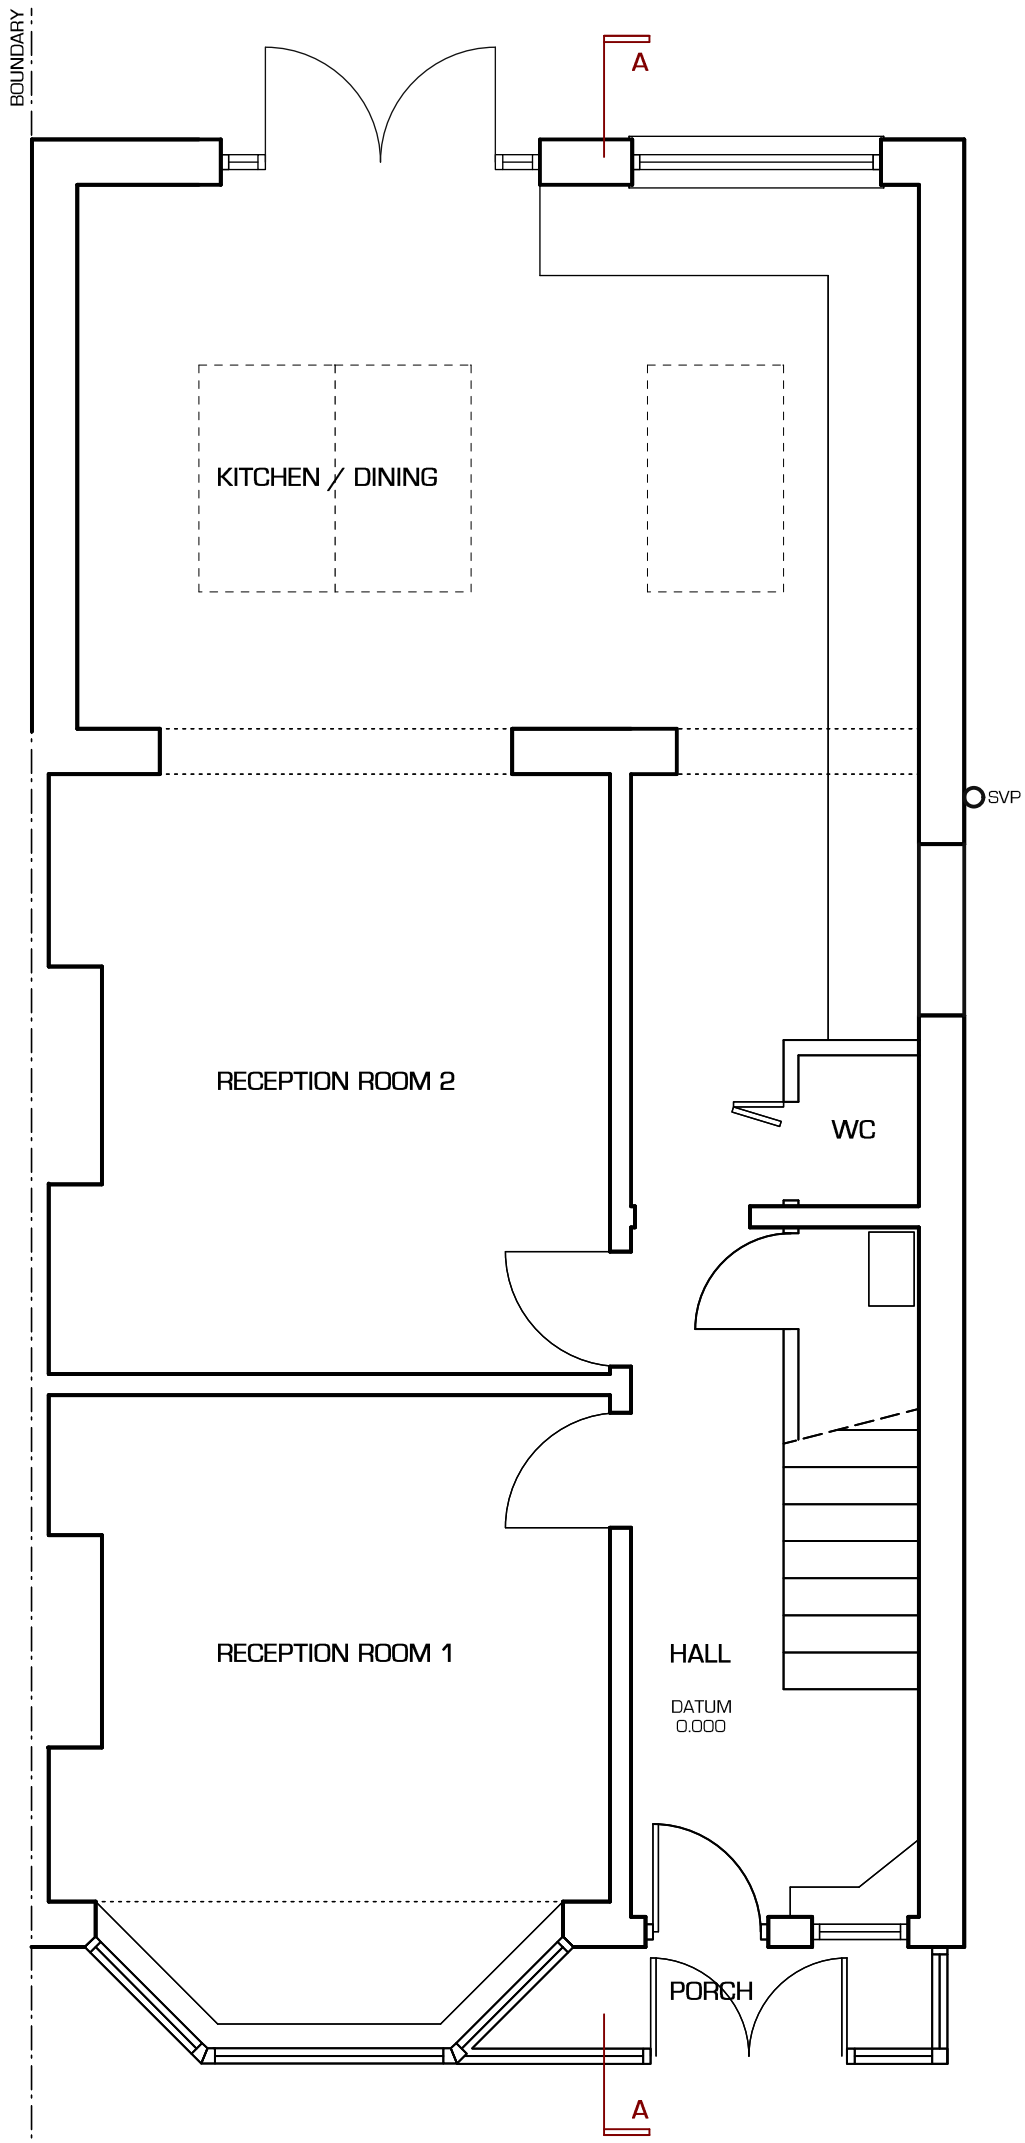


EXISTING GROUND FLOOR PLAN

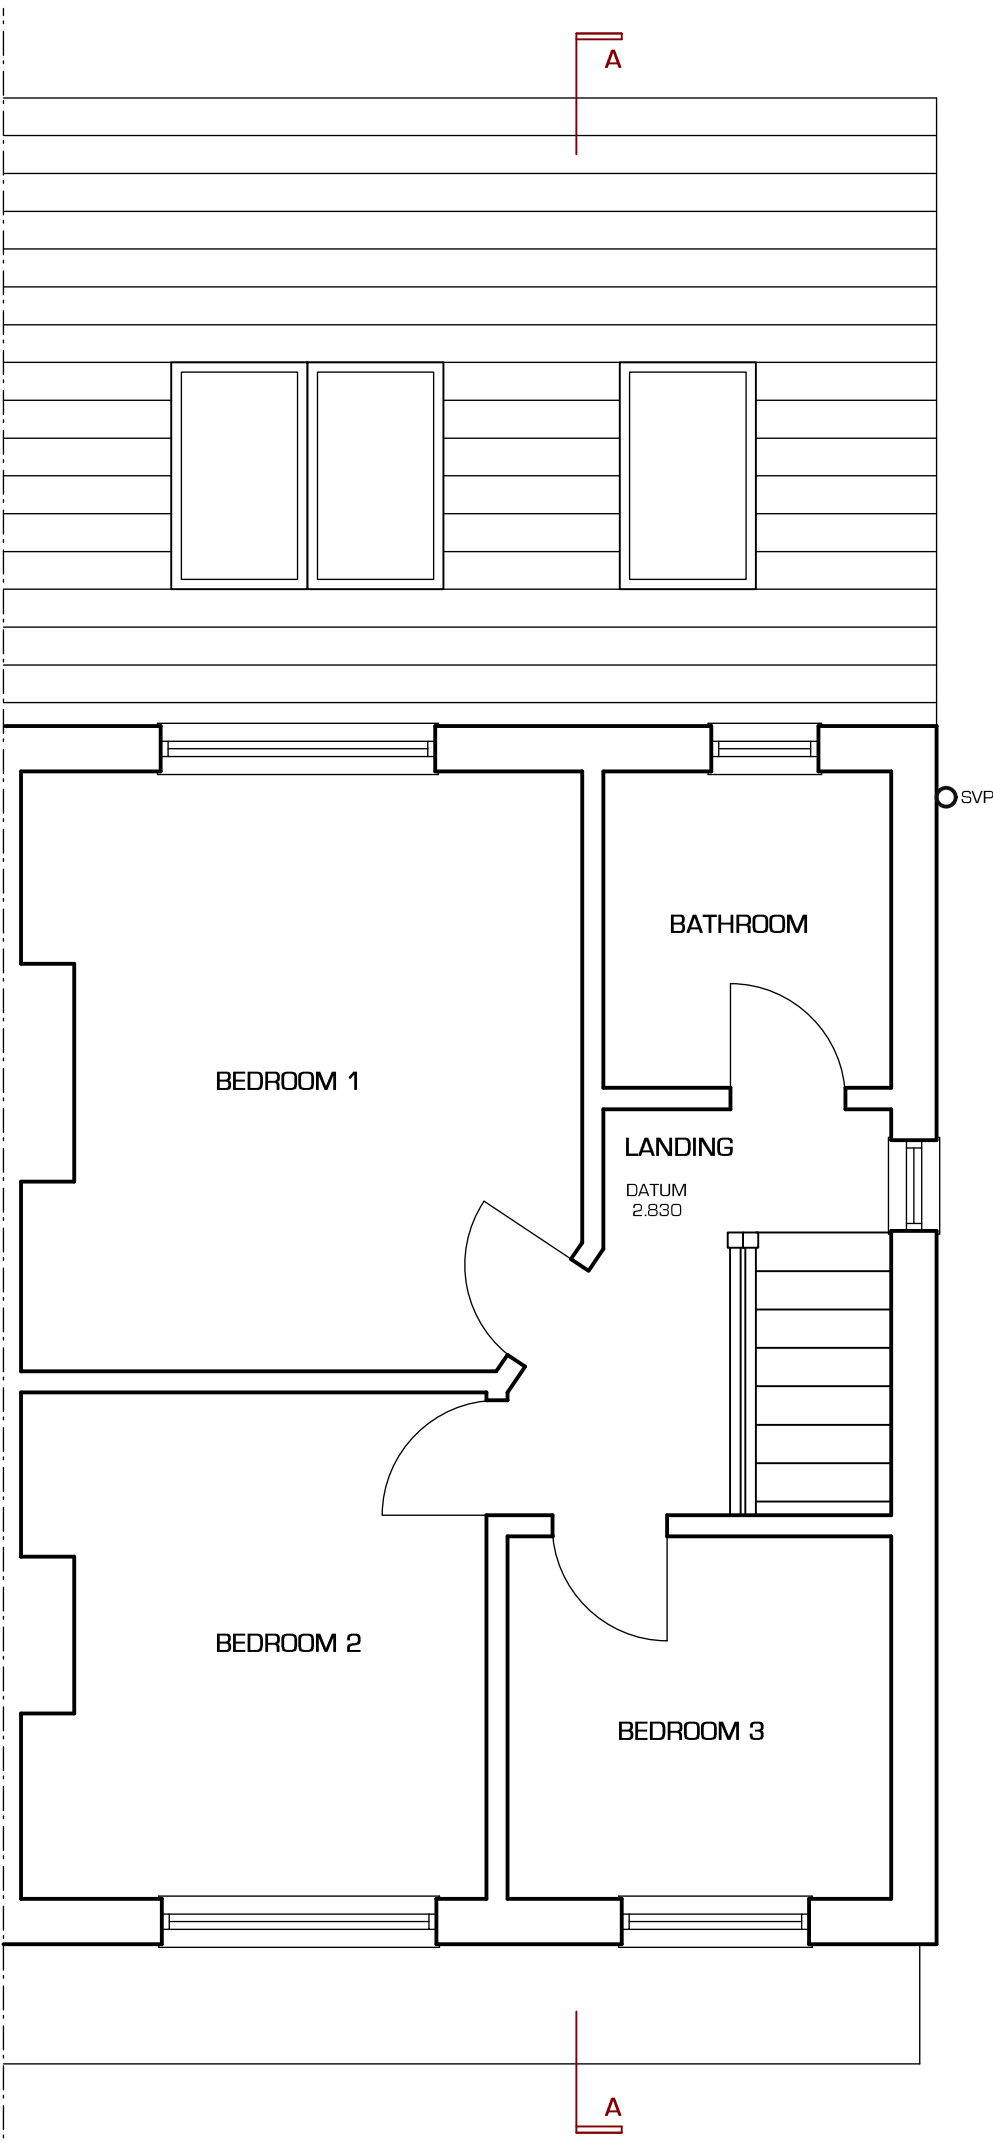

EXISTING FIRST FLOOR PLAN

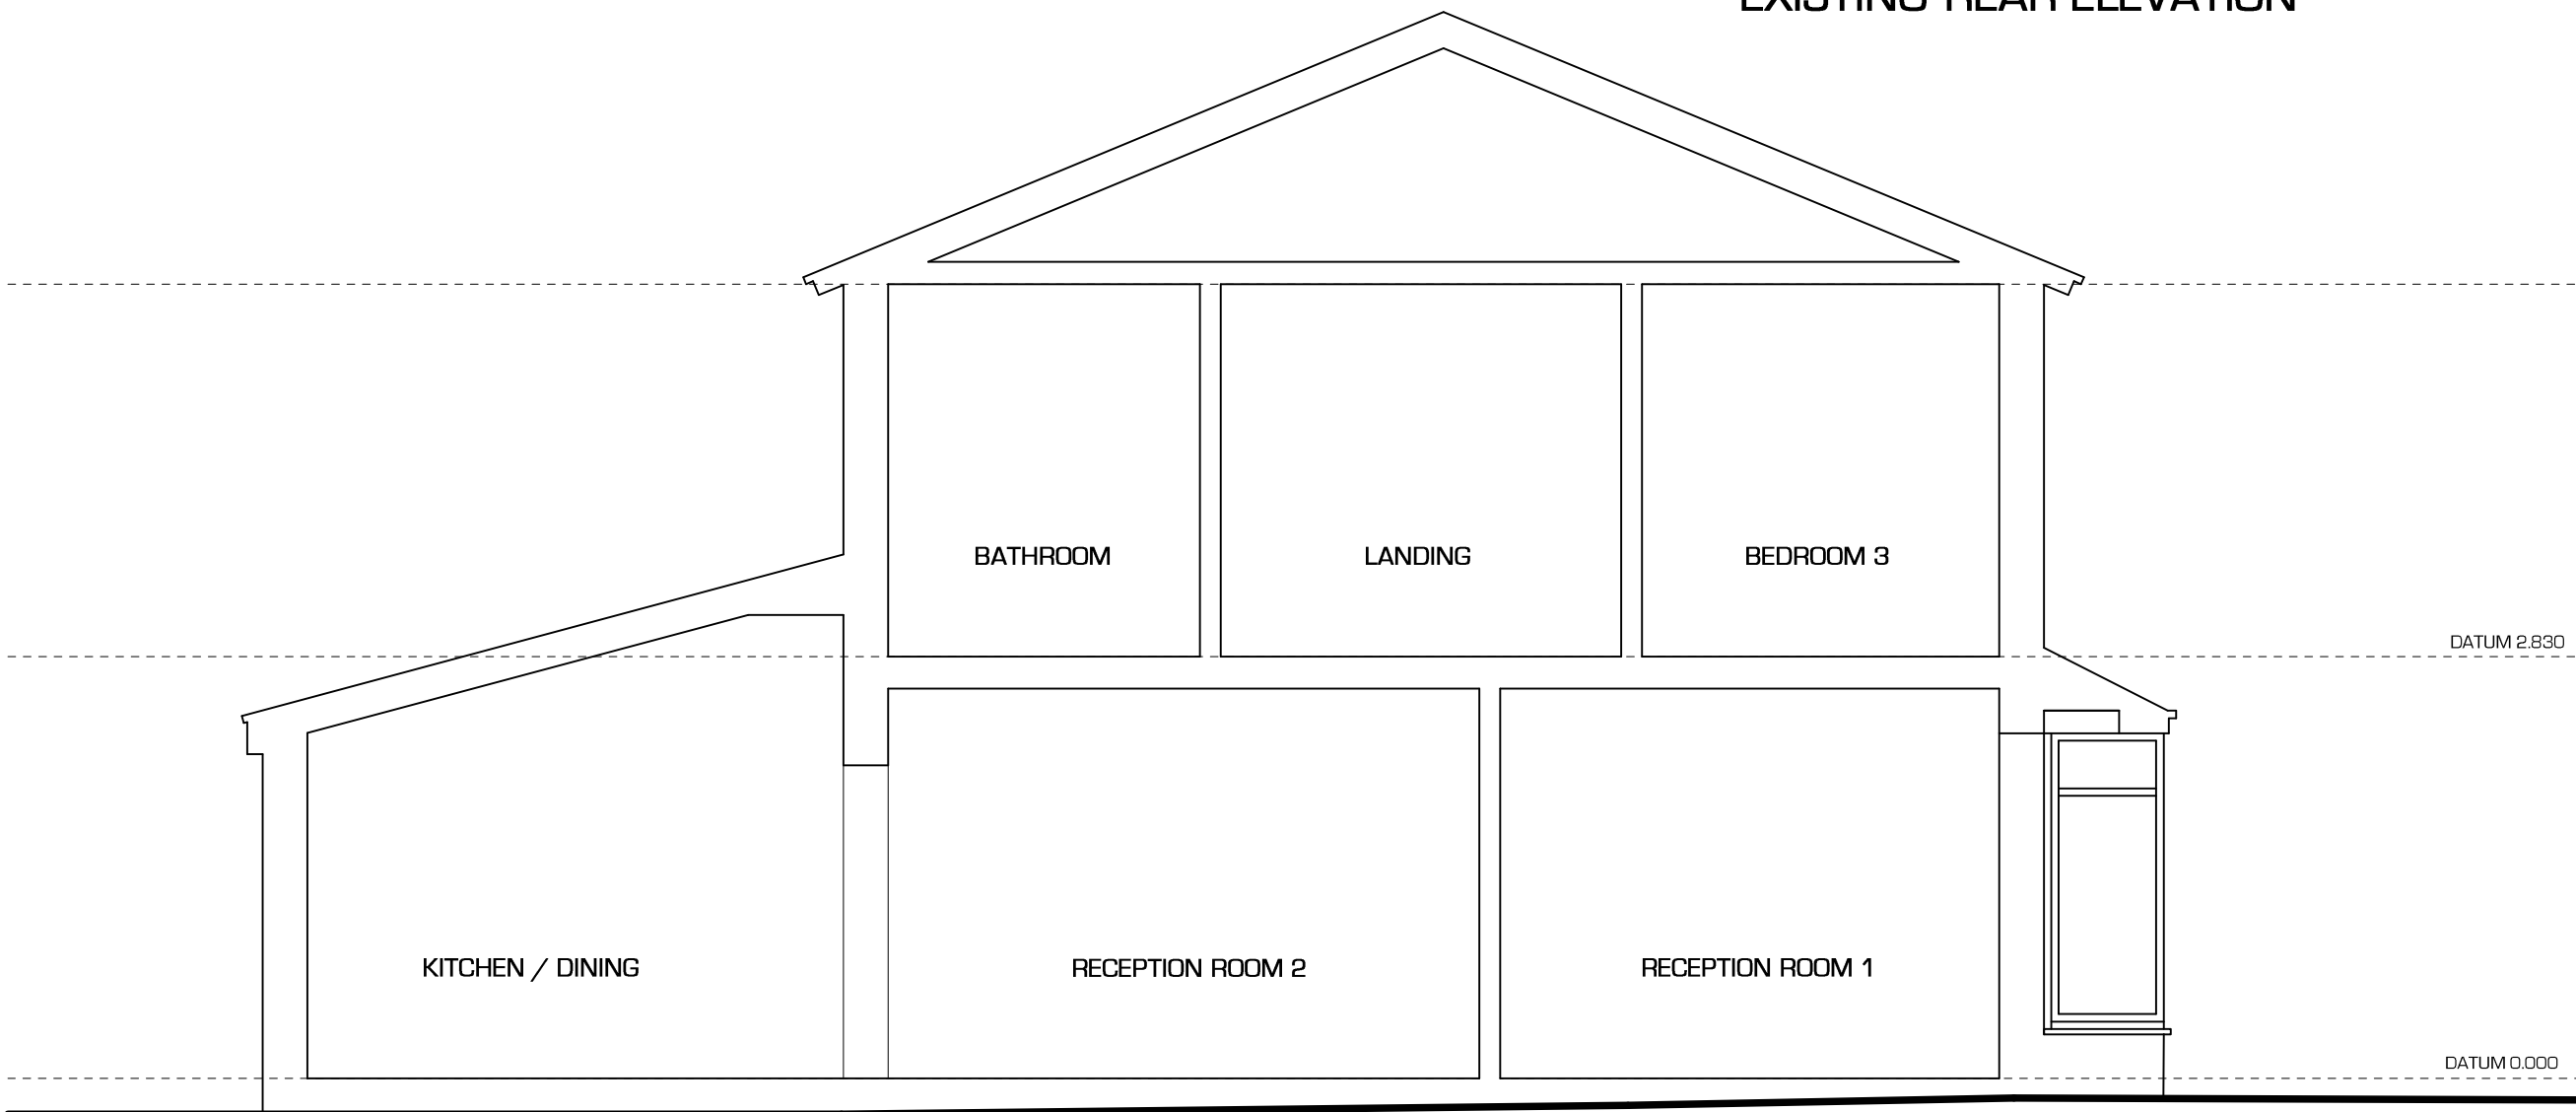

EXISTING SECTION A-A

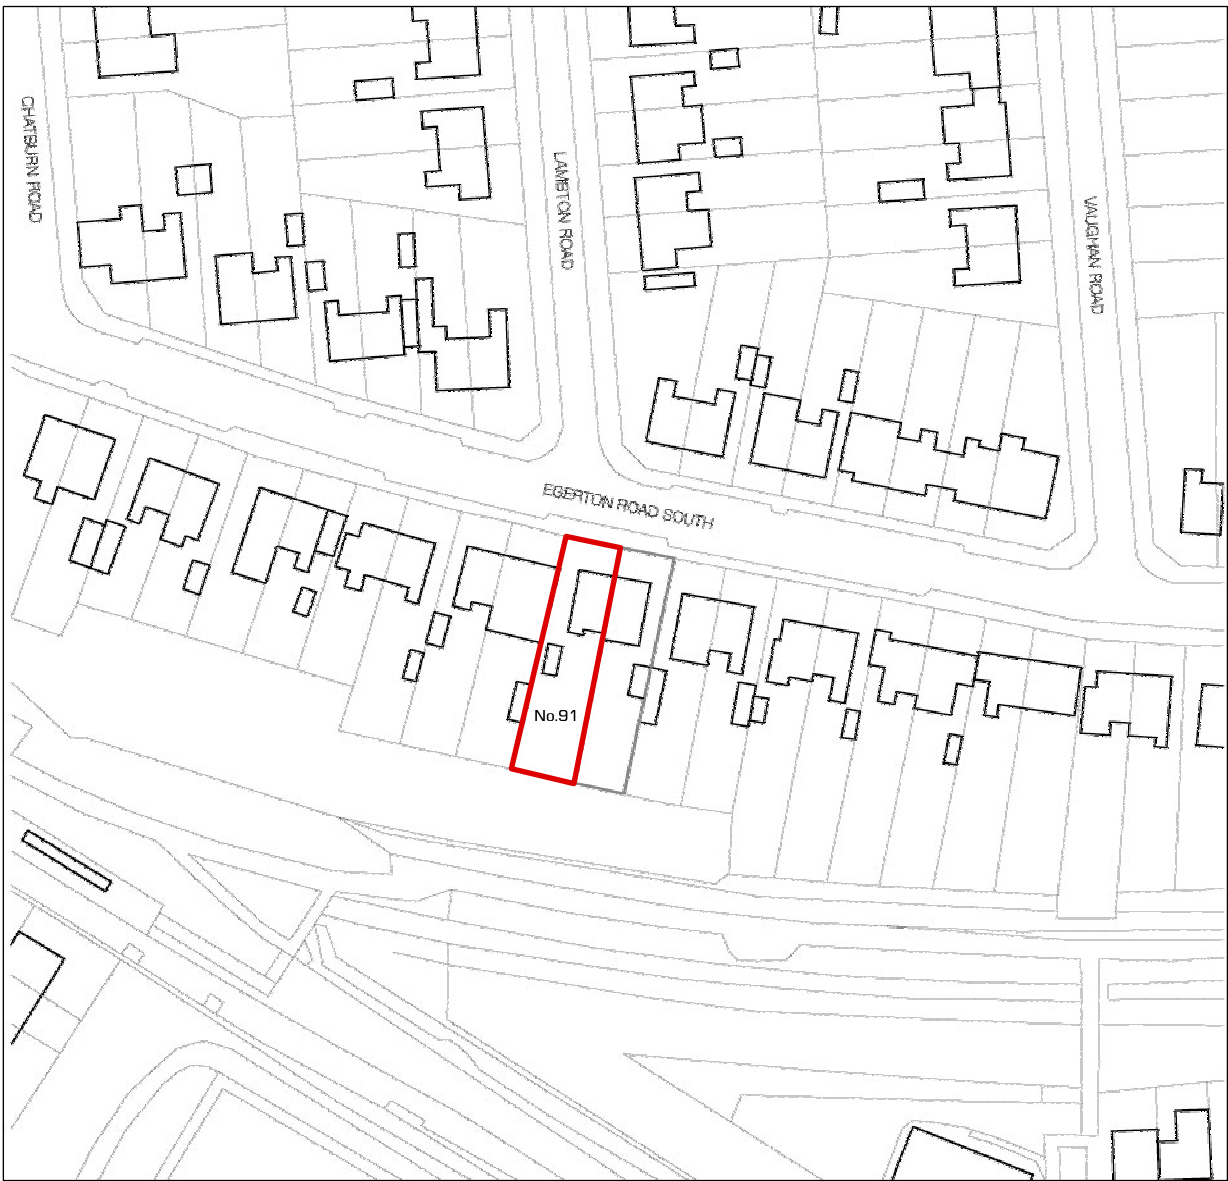

LOCATION PLAN 1:1250

Revisions:
Note: This drawing to be read in conjunction with: 00-02 Gen Arrangement Dwgs as Proposed

91 EGERTON ROAD SOUTH
CHORLTON
MANCHESTER

TITLE
GENERAL ARRANGEMENT
DRAWING AS EXISTING

DRAWN	DATE	CHK'D	SCALE
DAL	AUG 2020		1:50 @A1

00-00	00-01	
-------	-------	--