


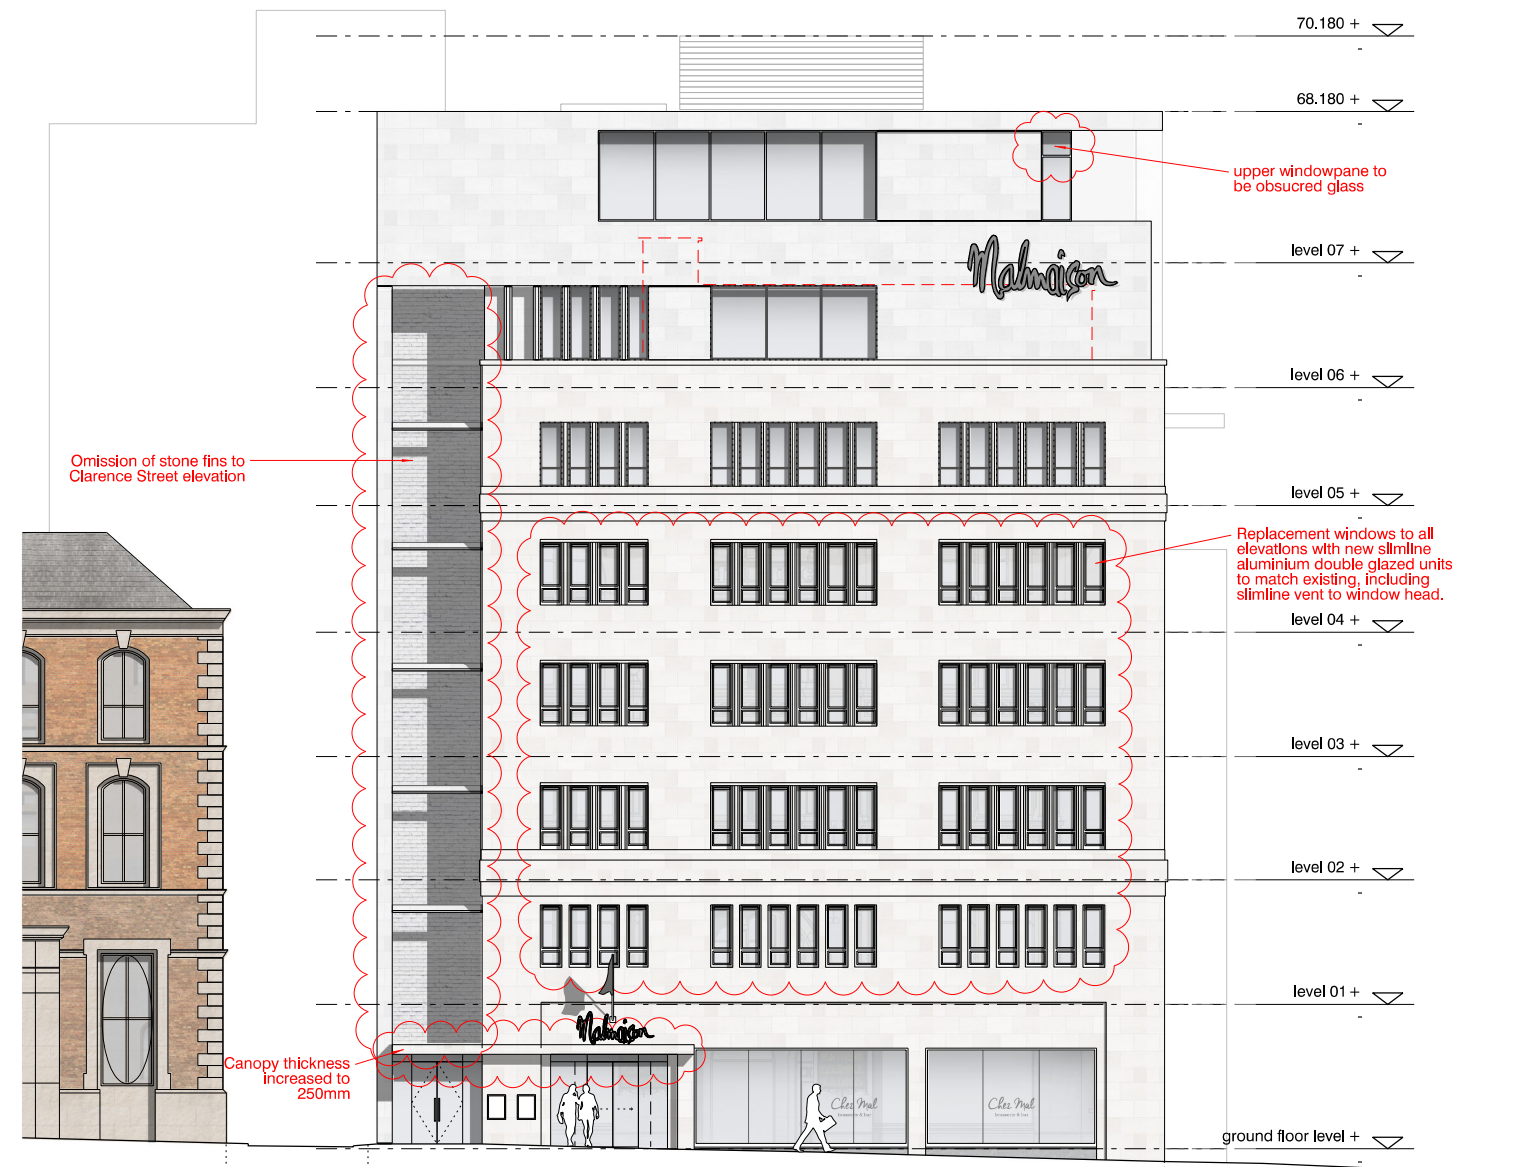


NMA - Proposed

- 3. new timber panelled entrance door
- 4. omitted
- 6. new slimline aluminium windows & doors with slimline vent to head, to match existing window profiles (35mm). colour to be dark grey
- 9. new brickwork to be painted with mineral, masonry, matt paint. colour to match existing portland and new natural stone
- 14. new natural stone mullions and/or intermediate transoms to match existing portland stone

1. existing portland stone elevation, to be cleaned, repaired and repointed 2. existing marble door reveal 3. new timber panelled entrance door 4. omitted 5. new natural stone to match existing marble 6. new slimline aluminium windows & doors with slimline vent to head, to match existing window profiles (35mm) colour to be dark grey 7. new natural stone cladding to match existing portland stone, joints to be filled, colour matched, and dusted to match new stone 8. new brickwork to match gauge and texture of existing brickwork 9. new brickwork to be painted with mineral, masonry, matt paint. colour to match existing portland and new natural stone 10. new capless curtain walling, silicon jointed 11. new slimline curtain walling, with slimline sliding doors to match existing window profiles	12. new frameless structural glass balustrade 13. new coping/balustrade to match new natural stone 14. new natural stone mullions and/or intermediate transoms to match existing portland stone 15. new powder-coated louvres, colour to match painted brickwork 16. new frameless glass entrance doors 17. metal external doors, colour to match window colour 18. new natural stone soffit 19. flush glazed spandrel panel with slimline transoms to match existing window profiles 20. PPC metal clad lift overrun, colour to match proposed natural stone 21. PPC aluminium louvres, colour to match proposed natural stone.
--	---

● denotes amended description

21 previous 6th floor level signage zone - detailed design subject to separate application

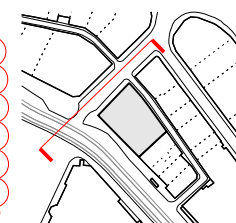

in association with
LEACH RHODES WALKER
ARCHITECTS
www.lrw.co.uk

stephenson
STUDIO
architects planners interiors

3 riverside mews

4 commercial street
manchester, M15 4RC

www.stephenson-studio.com
mail@stephenson-studio.com
t +44 (0)161 832 0244