



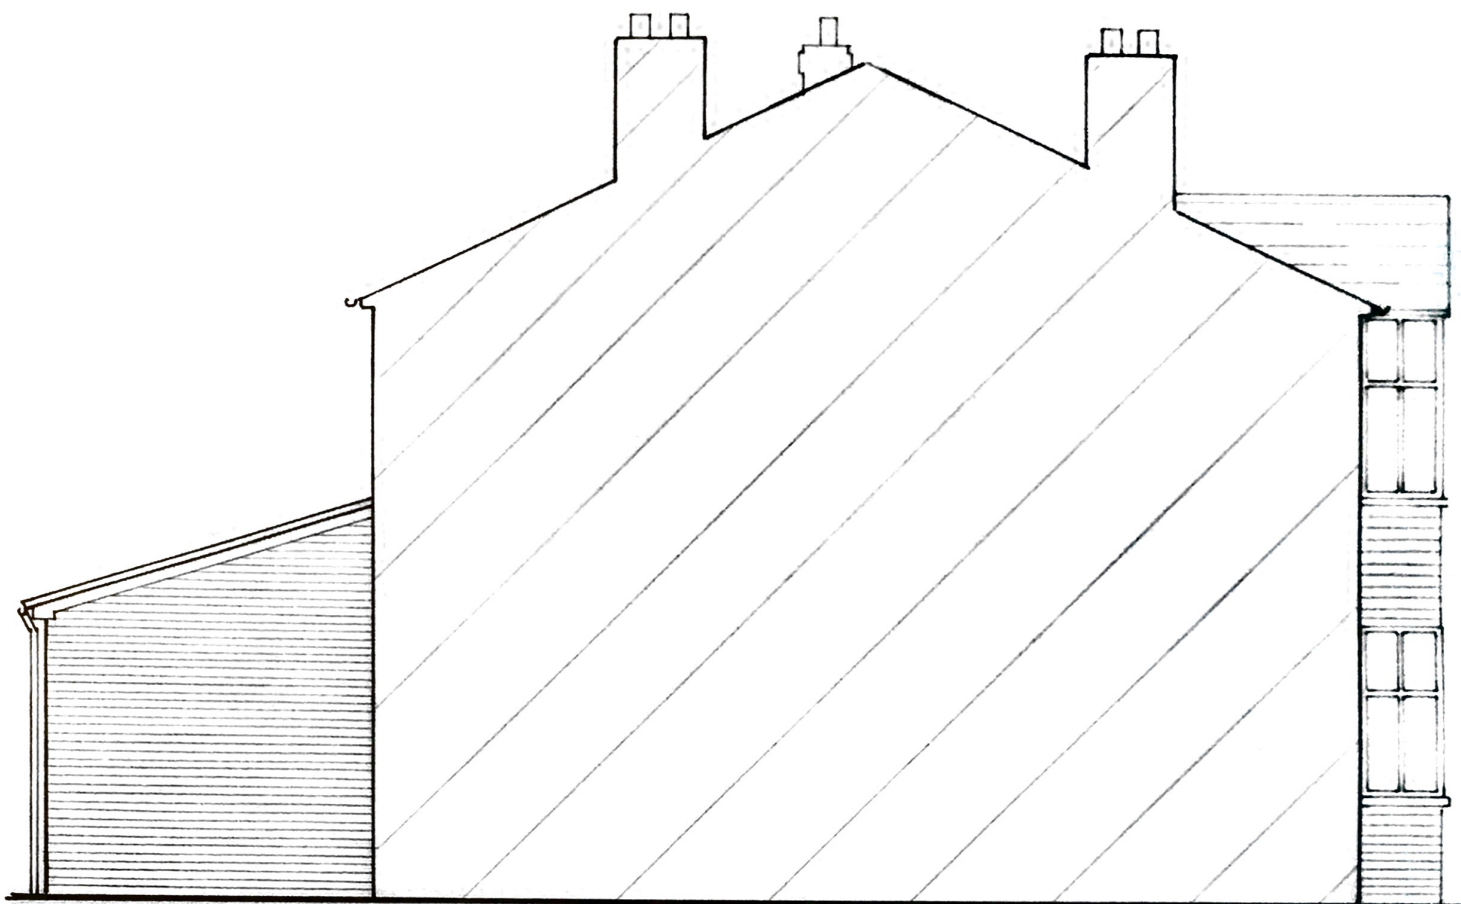

PROPOSED SIDE ELEVATION
(ON SHARED BOUNDARY)

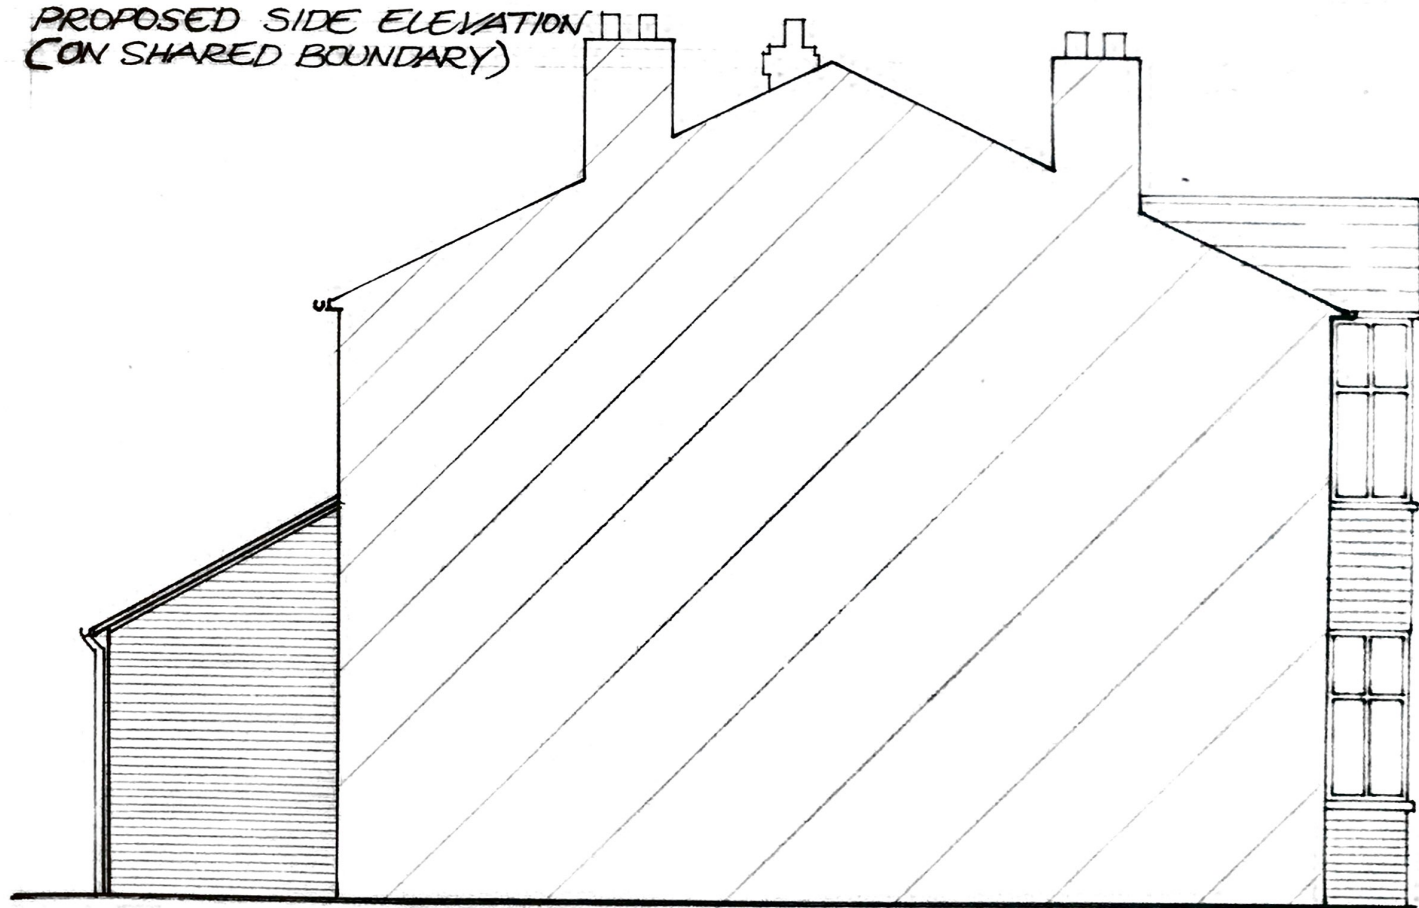

EXISTING SIDE ELEVATION
(ON SHARED BOUNDARY)

9. ALBEMARLE AV.
WEST DIDSBUY M20

PROPOSED & EXISTING
SIDE ELEVATIONS

SCALE:
1:50 @ A3

DRWG NO:
00-006