


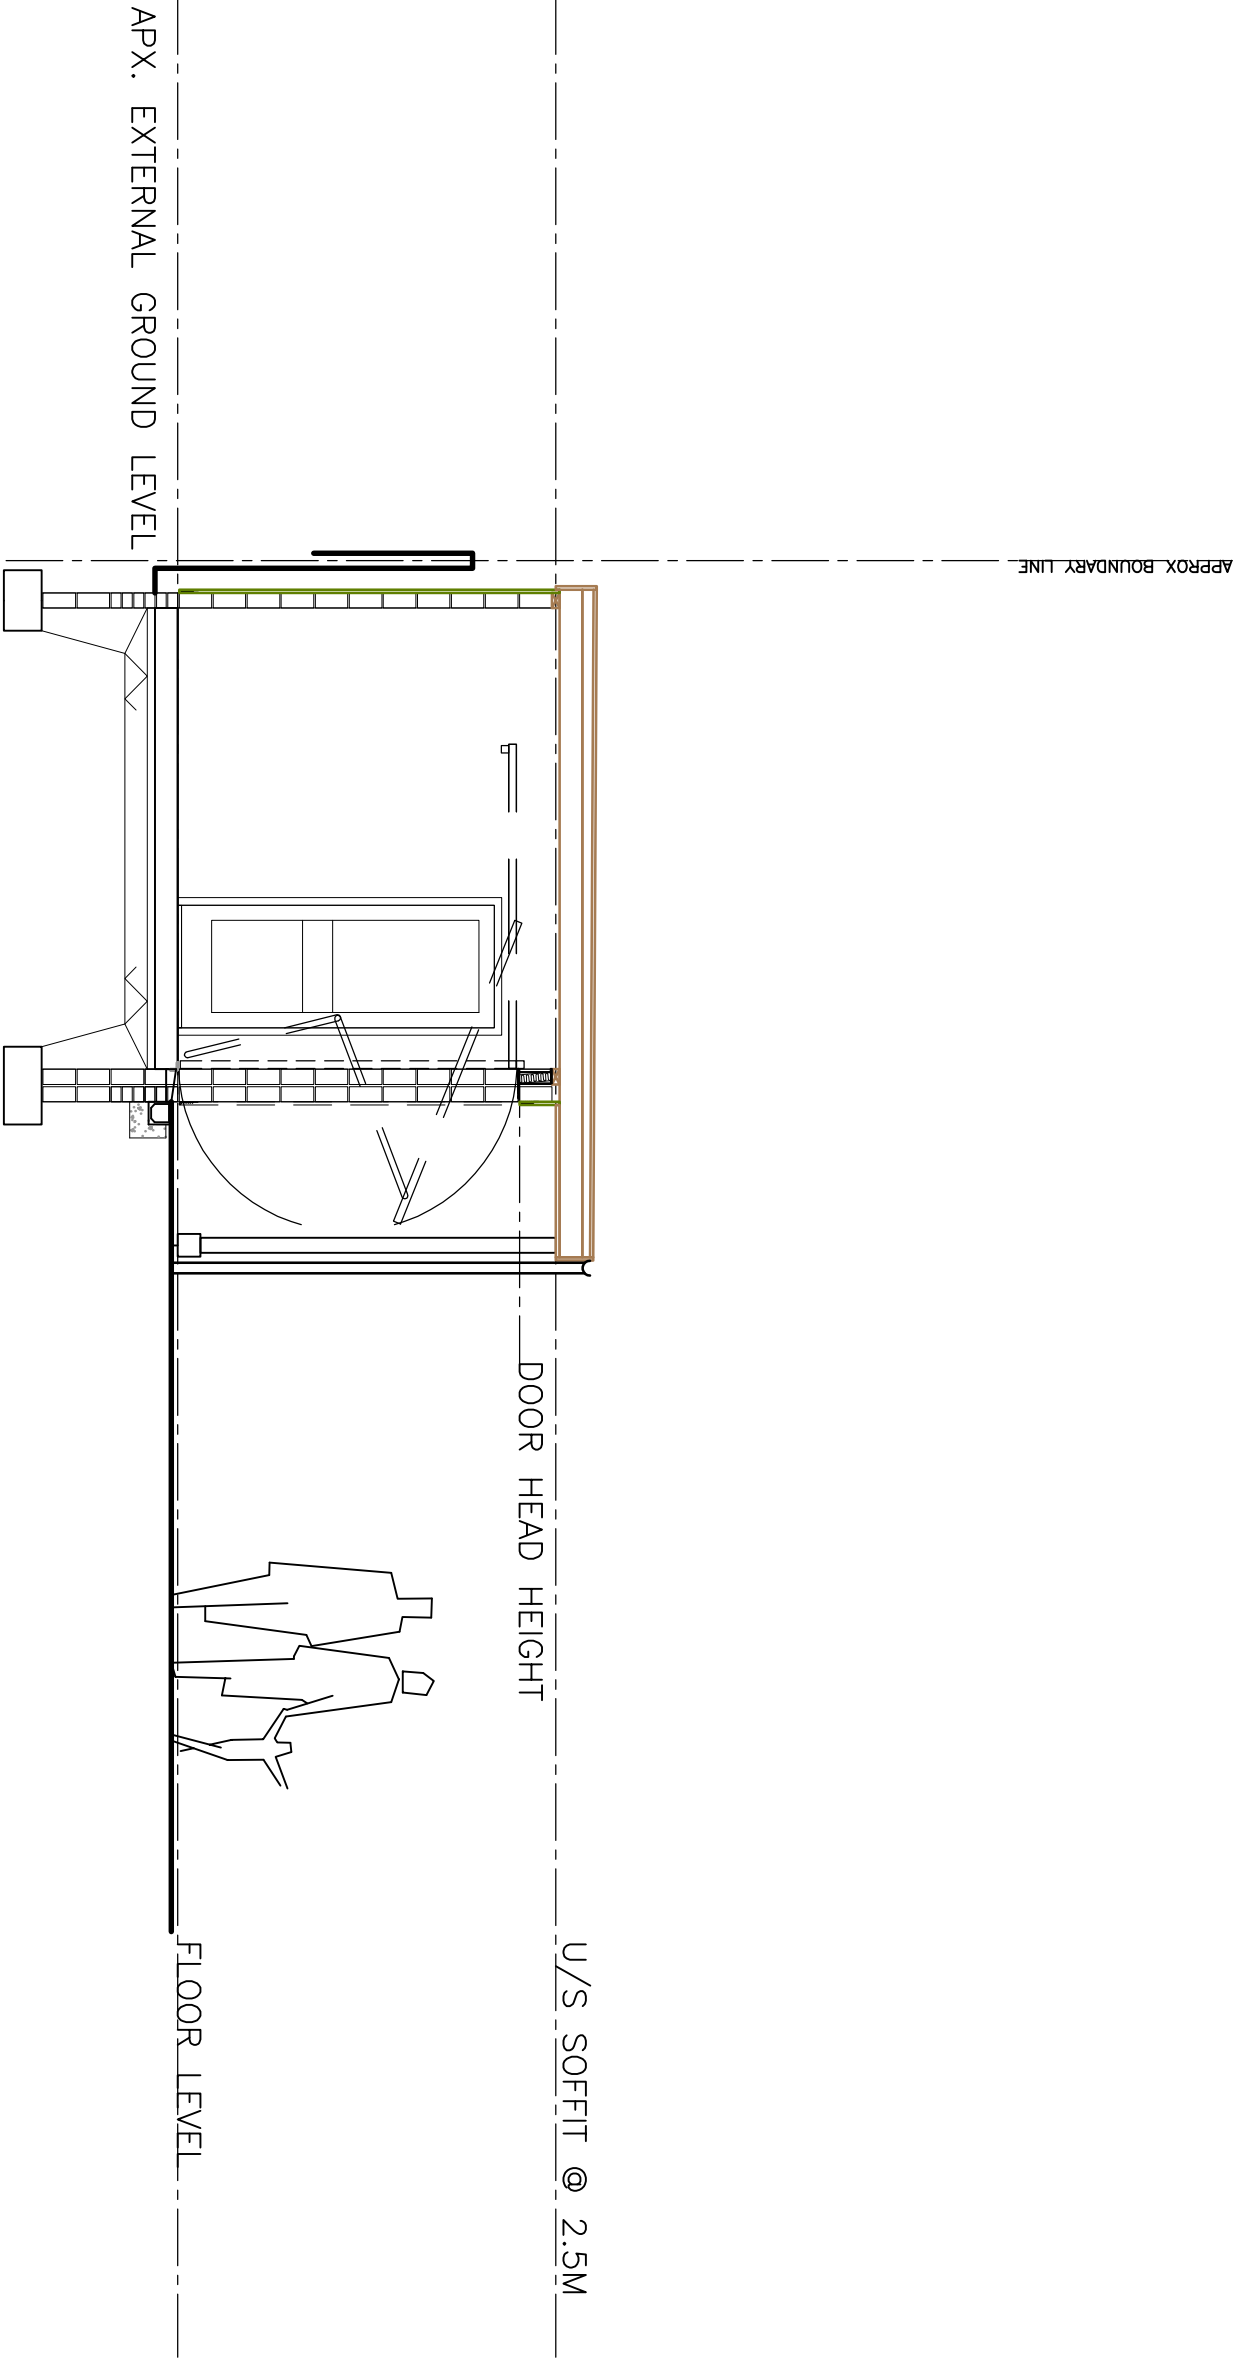


(A S P R O P O S E D)

I y i c a l S e c t i o n

B 15/12/20 ADJUSTED AS CLIENT DESIGN.
REV DATE ISSUE RECORD

KNJ
AUTHOR
This drawing is copyright--Figured dimensions must be taken in preference to scaled dimensions.ALL contractors and suppliers must check and verify all dimensions on site before preparing shop drawings,commencing work or pre-ordering of fixtures and fittings,it is deemed as part of good building practice that ALL contractors will have read and understood manufacturers instructions in relation to materials specified.

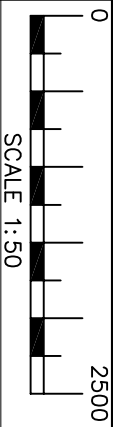

Project;
PLOT KNOWN AS
11, SLATHWAITE DRIVE, MANCHESTER, M11 4BA.
PROPOSED CYCLE STORE.

Client;
ROMAN WINGS LTD.
Title;
AS SHOWN

Scale;
1:50 @ A3
Dwg. no;
2022 AL(831)01

Date;
NOV. 20.
Rev. no;
B