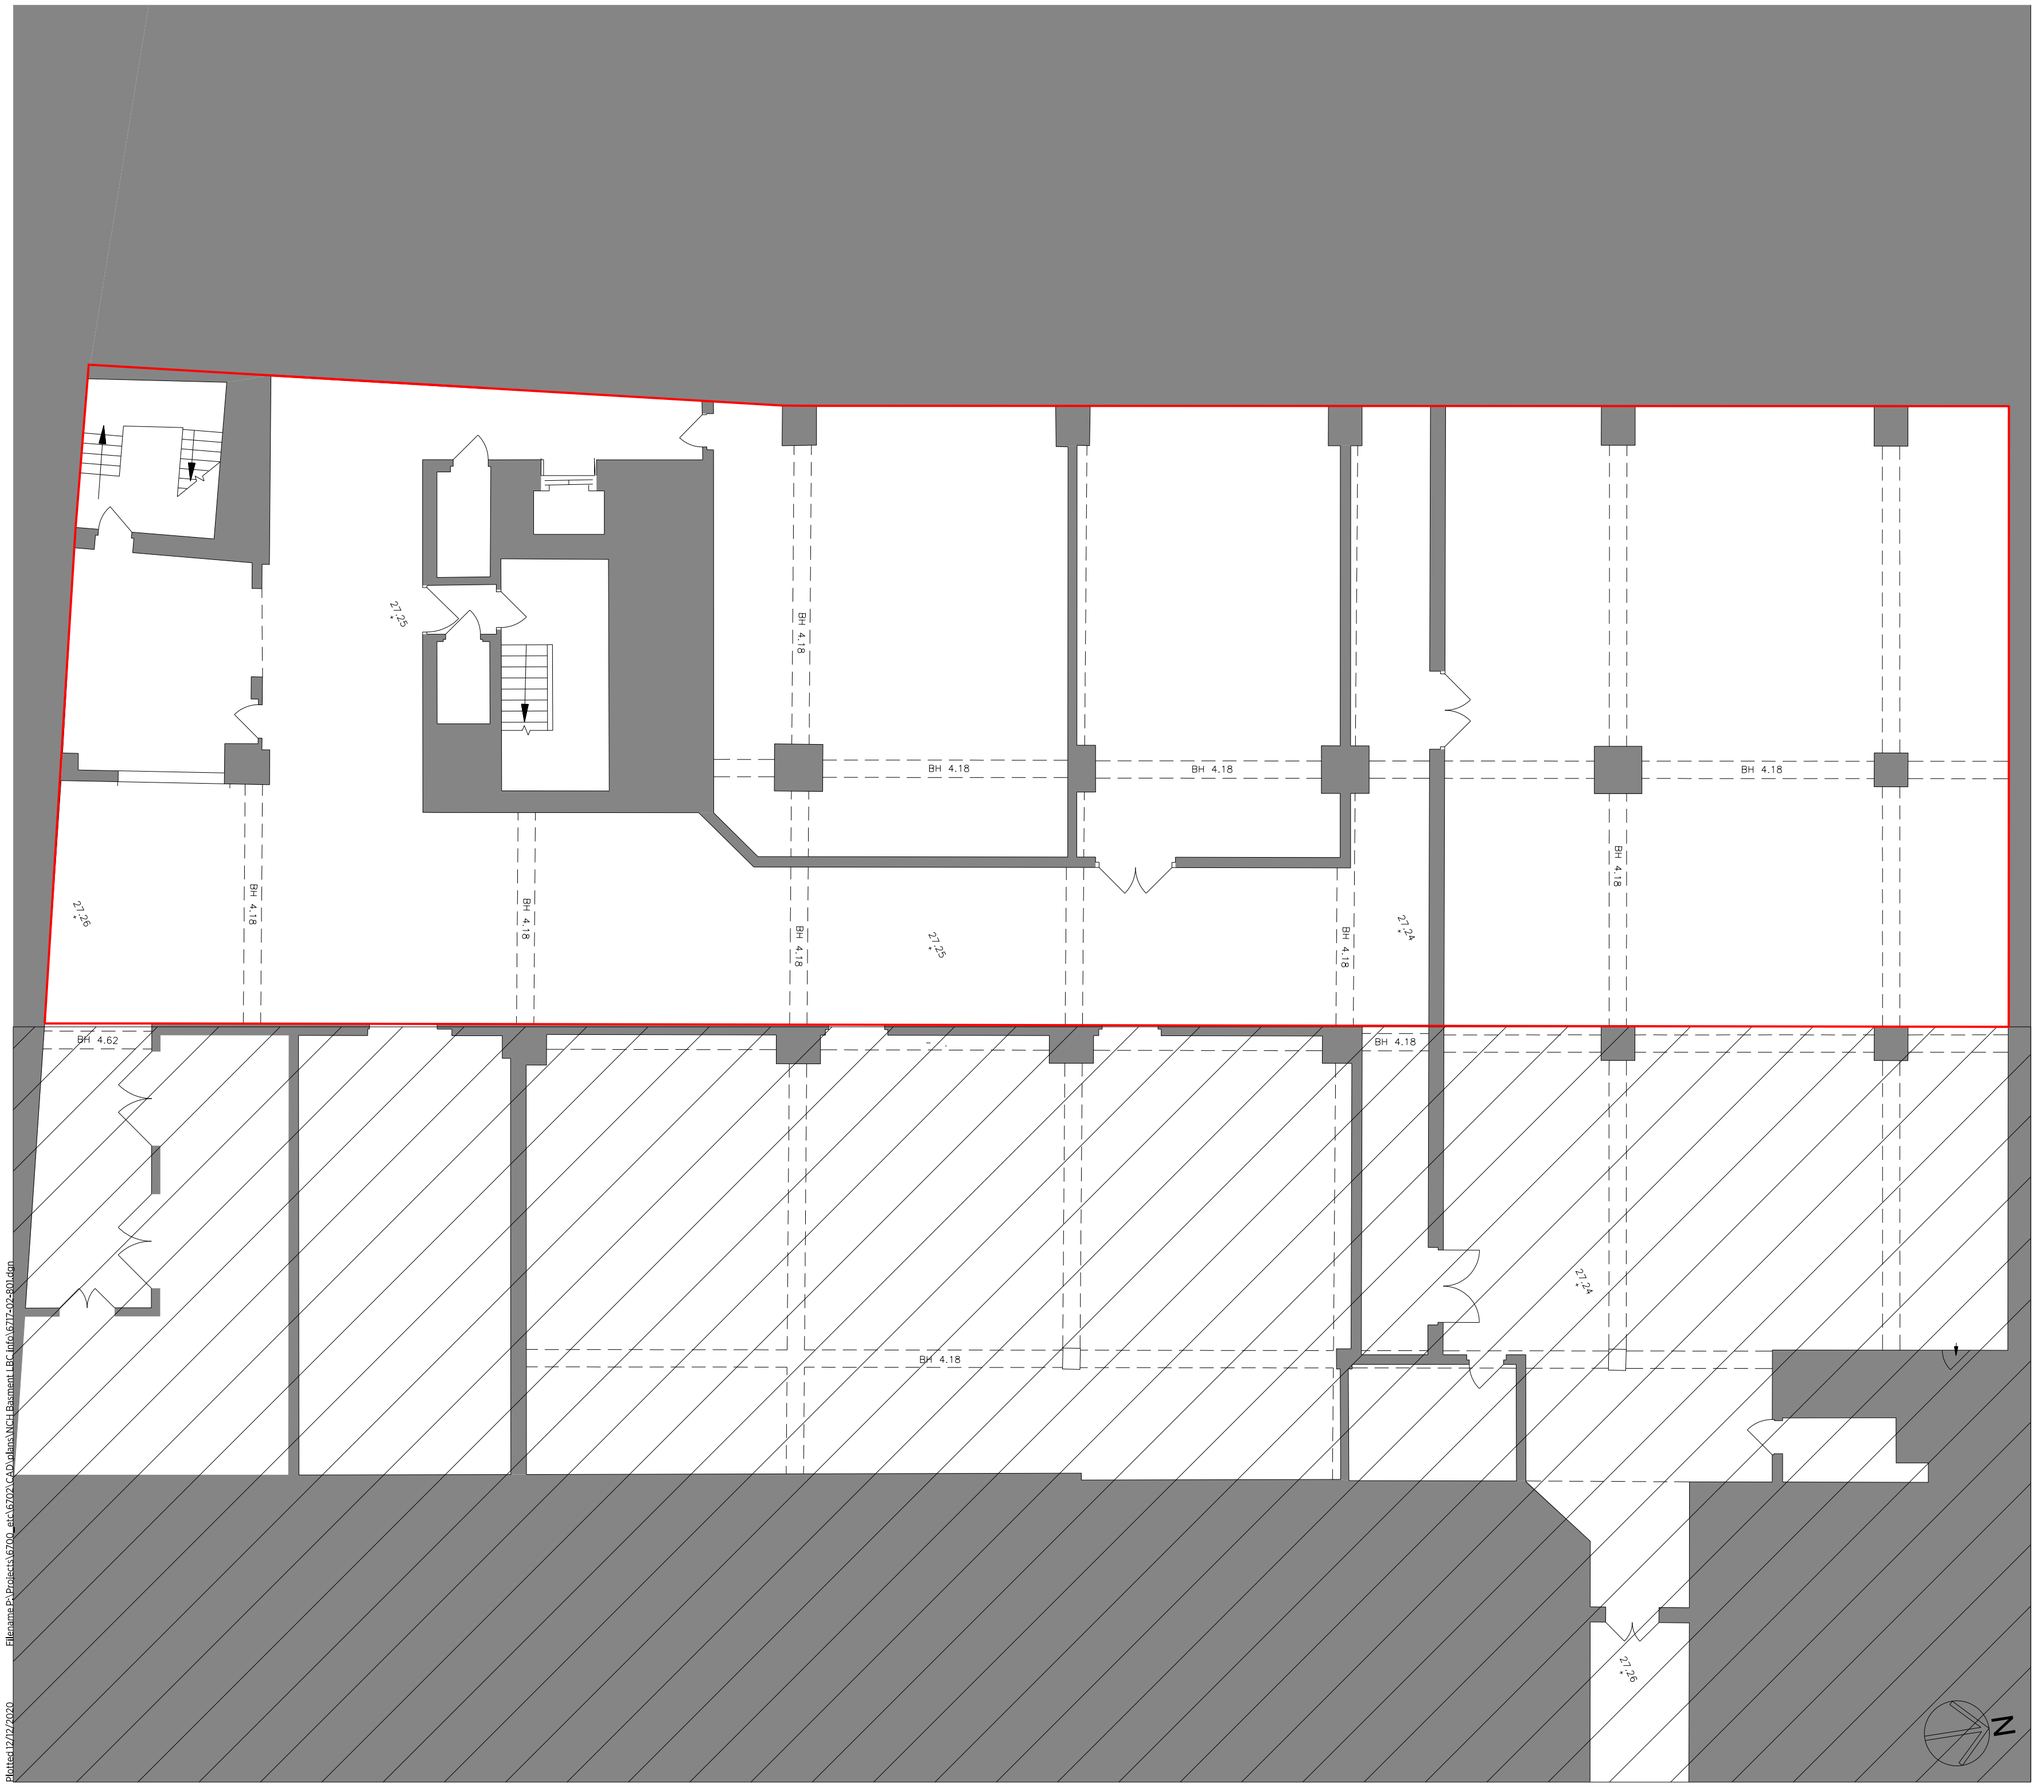

© COPYRIGHT
The copyright in this drawing is vested in Sheppard Robson and no license or assignment of any kind has been, or is, granted to any third party whether by provision of copies or originals or otherwise unless agreed in writing.

DO NOT SCALE FROM THIS DRAWING

DO NOT SCALE FROM THIS DRAWING

The contractor shall check and verify all dimensions on site and report discrepancies in writing to Sheppard Robson before proceeding work.

FOR ELECTRONIC DATA ISSUE

Electronic data / drawings are issued as 'read only' and should not be interrogated for measurement. All dimensions and levels should be read only from those values stated in text on the drawing.

NOTES

Hatch indicates are outside of this application

REV.	DATE	AMENDMENT
-	12/12/2020	Issued for planning

KEYPLAN

CLIENT
NOMA

SHEPPARD ROBSON

27th Floor City Tower Piccadilly Plaza Manchester M1 4BT
T: +44 (0)161 233 8900 E: manchester@sheppardrobson.com

PROJECT
NEW CENTURY HOUSE ANCILLARY SPACE

SCALE@A2	DATE	ORIGINATOR	CHECKED	AUTHORISED
1:100	12.12.2020	RW	RW	TOB

TITLE
BASEMENT FLOOR PLAN EXISTING

STATUS
PLANNING

DRAWING NO.
6717 - 02 - 801

REV.
-

Filename P:\Projects\6700_etc\6702\CAD\plans\NCH Basment LBC info\6717-02-801.dgn
Plotted 12/12/2020