
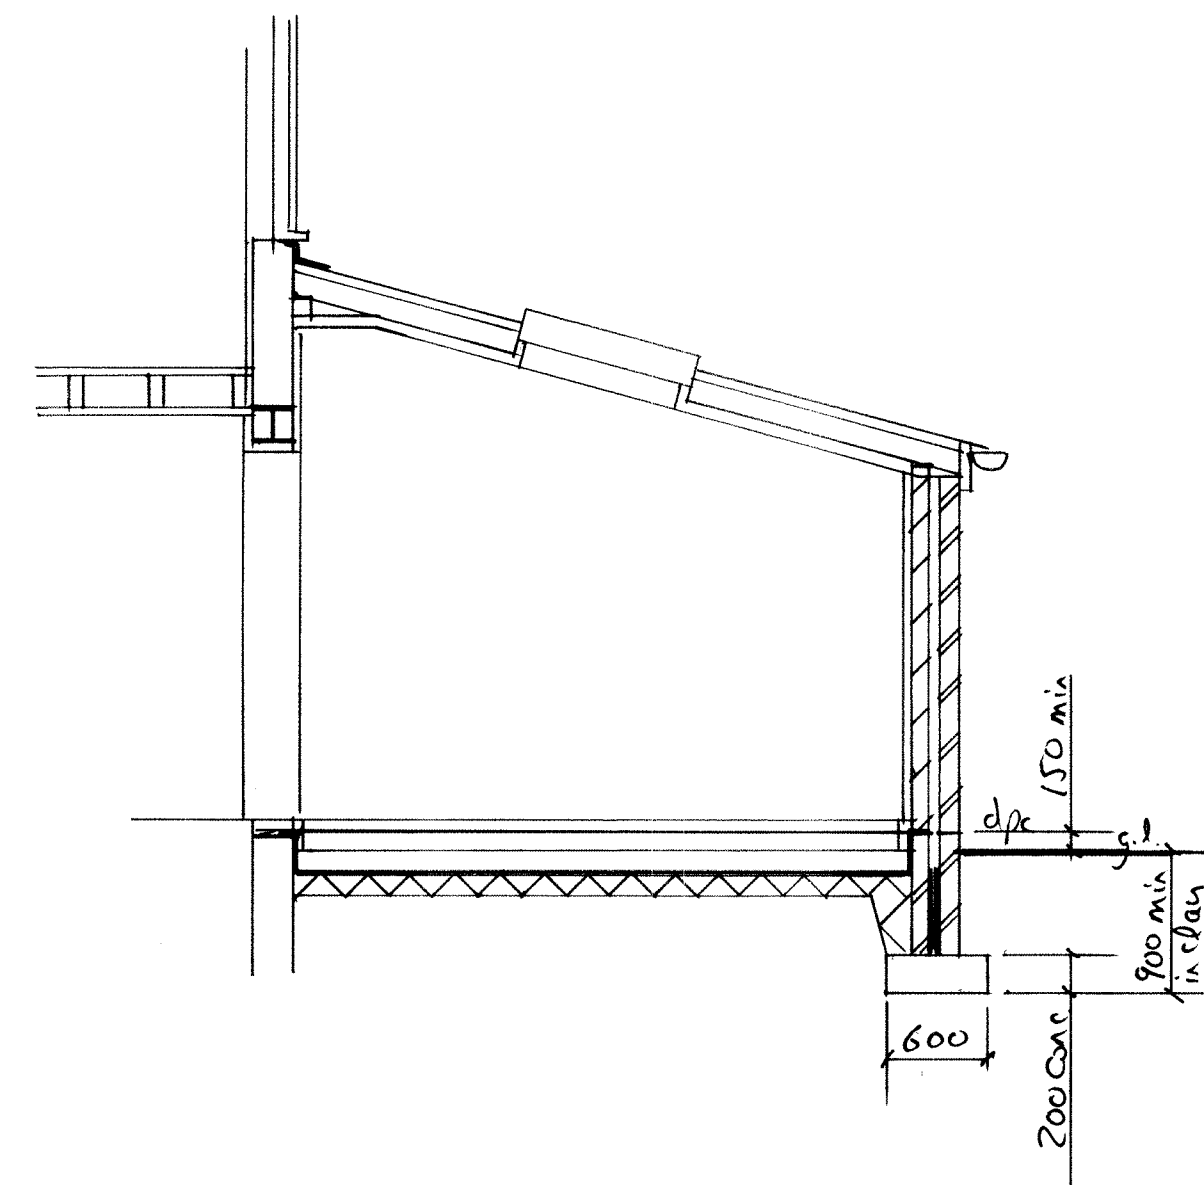
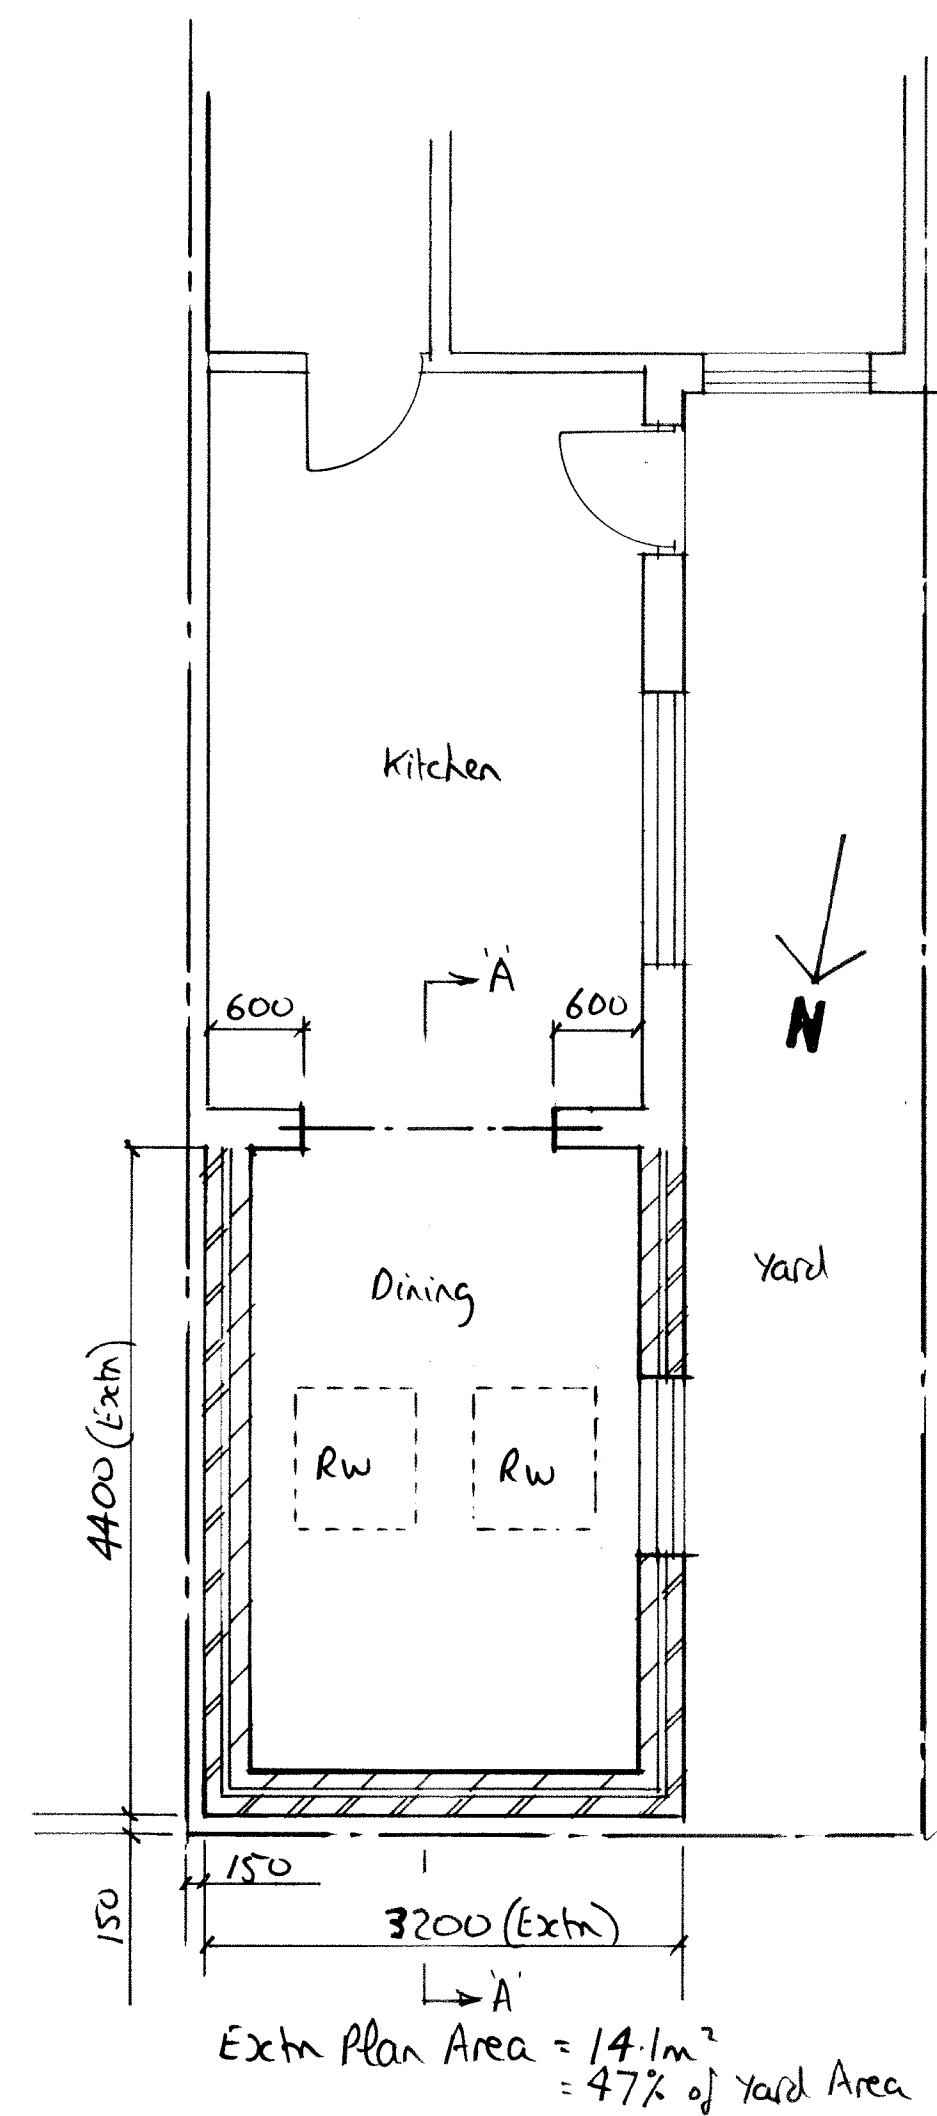
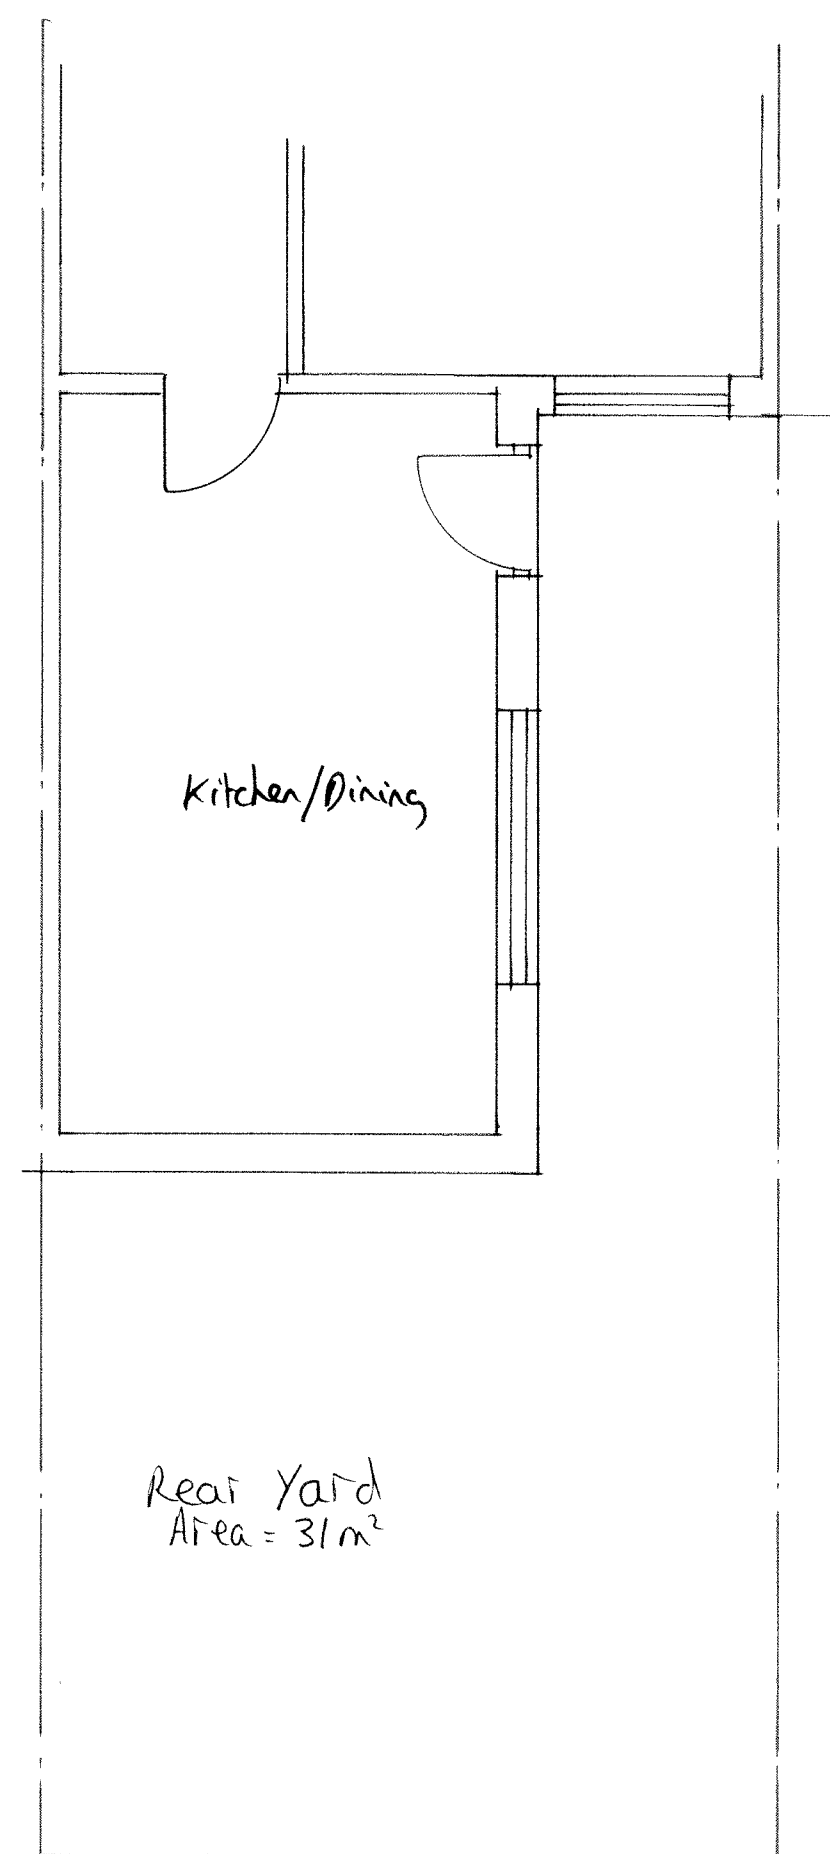


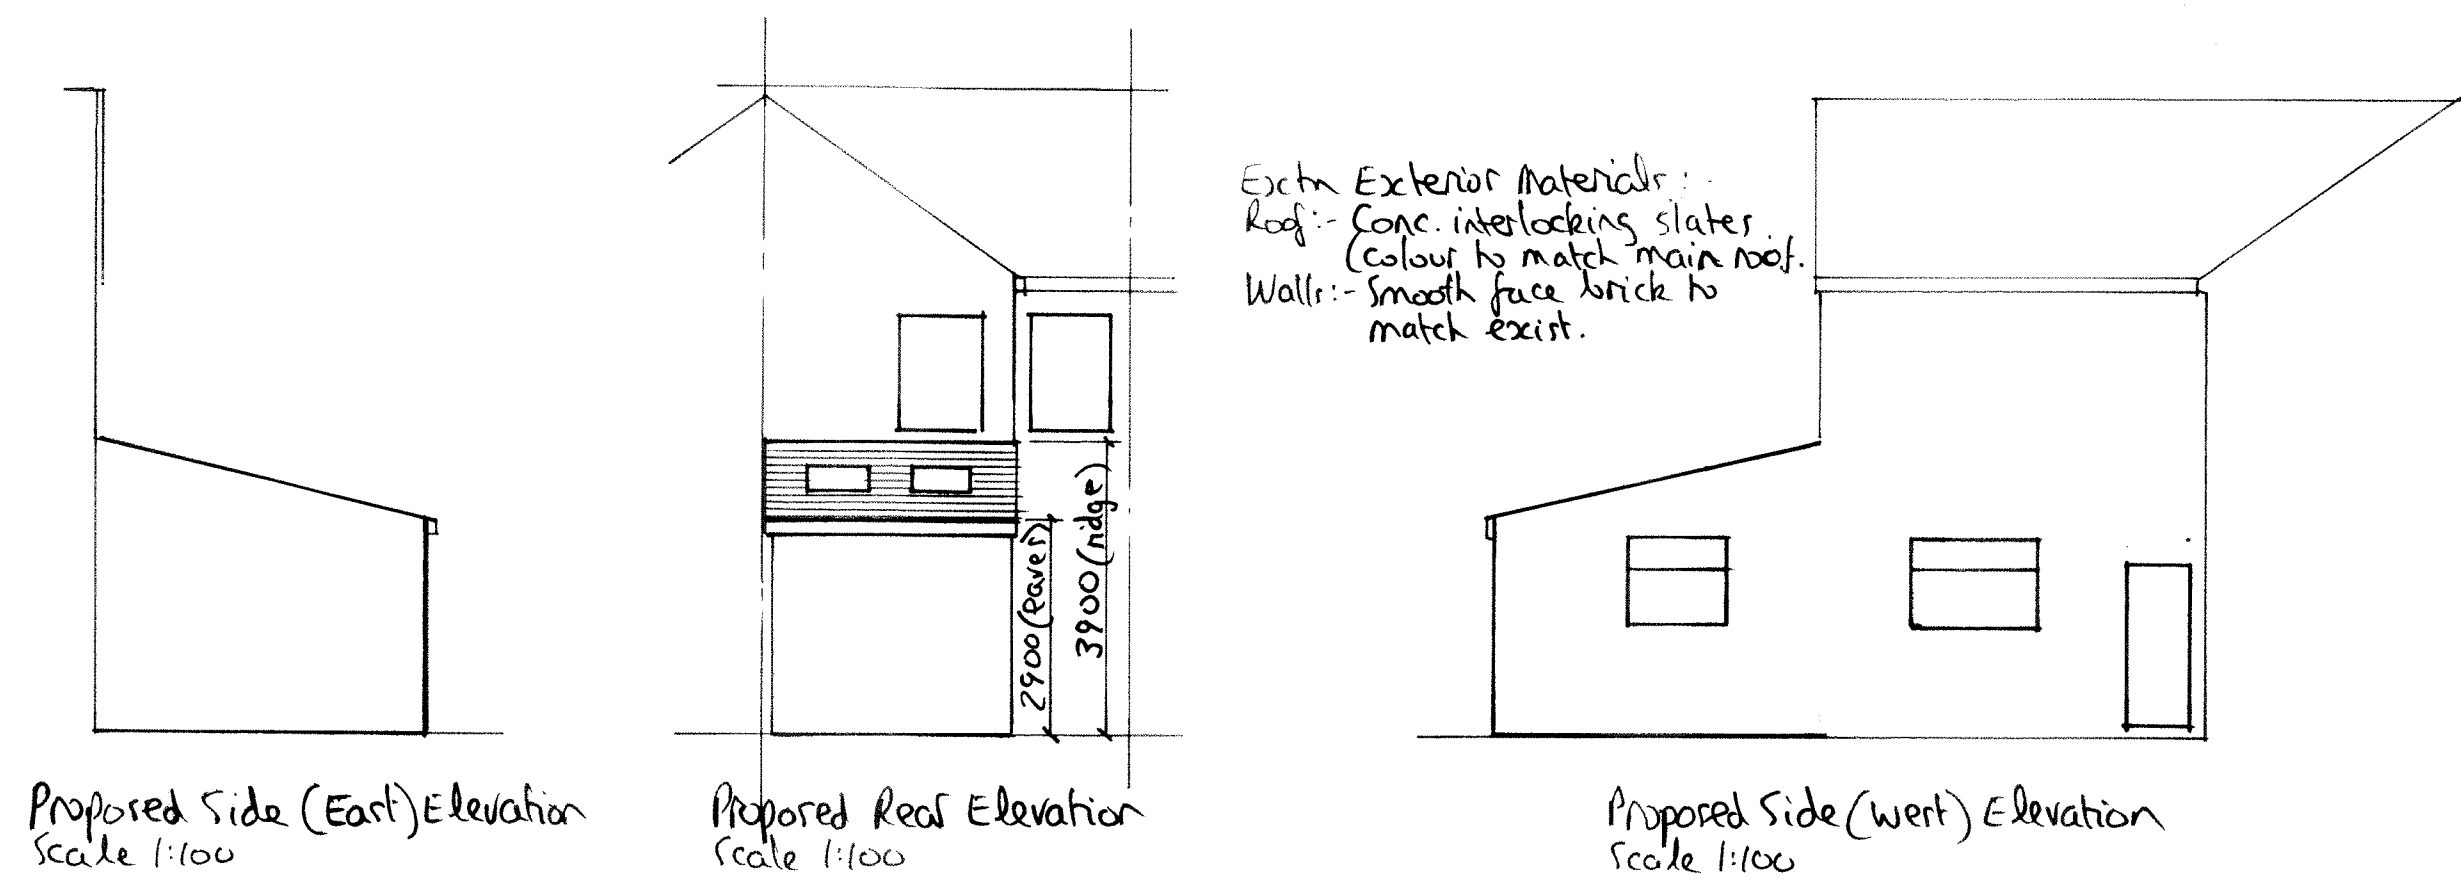

NOTES:
All dimensions must be checked on site and not scaled from this drawing.

A	Date	Revisions
---	------	-----------

©copyright

Client
Mr. Abid Khan

Job Title
Proposed Ground Floor Rear Extension

11A Upper West Grove
Chorlton upon Medlock
Manchester

Drawing Title

Scale 1:50 & 1:100

Date December 2020 Drawn by M. Barratt

M & L.A. BARRATT Tel.No. 01625 522962

Drg No. 20/1201/01	Rev.
-----------------------	------