


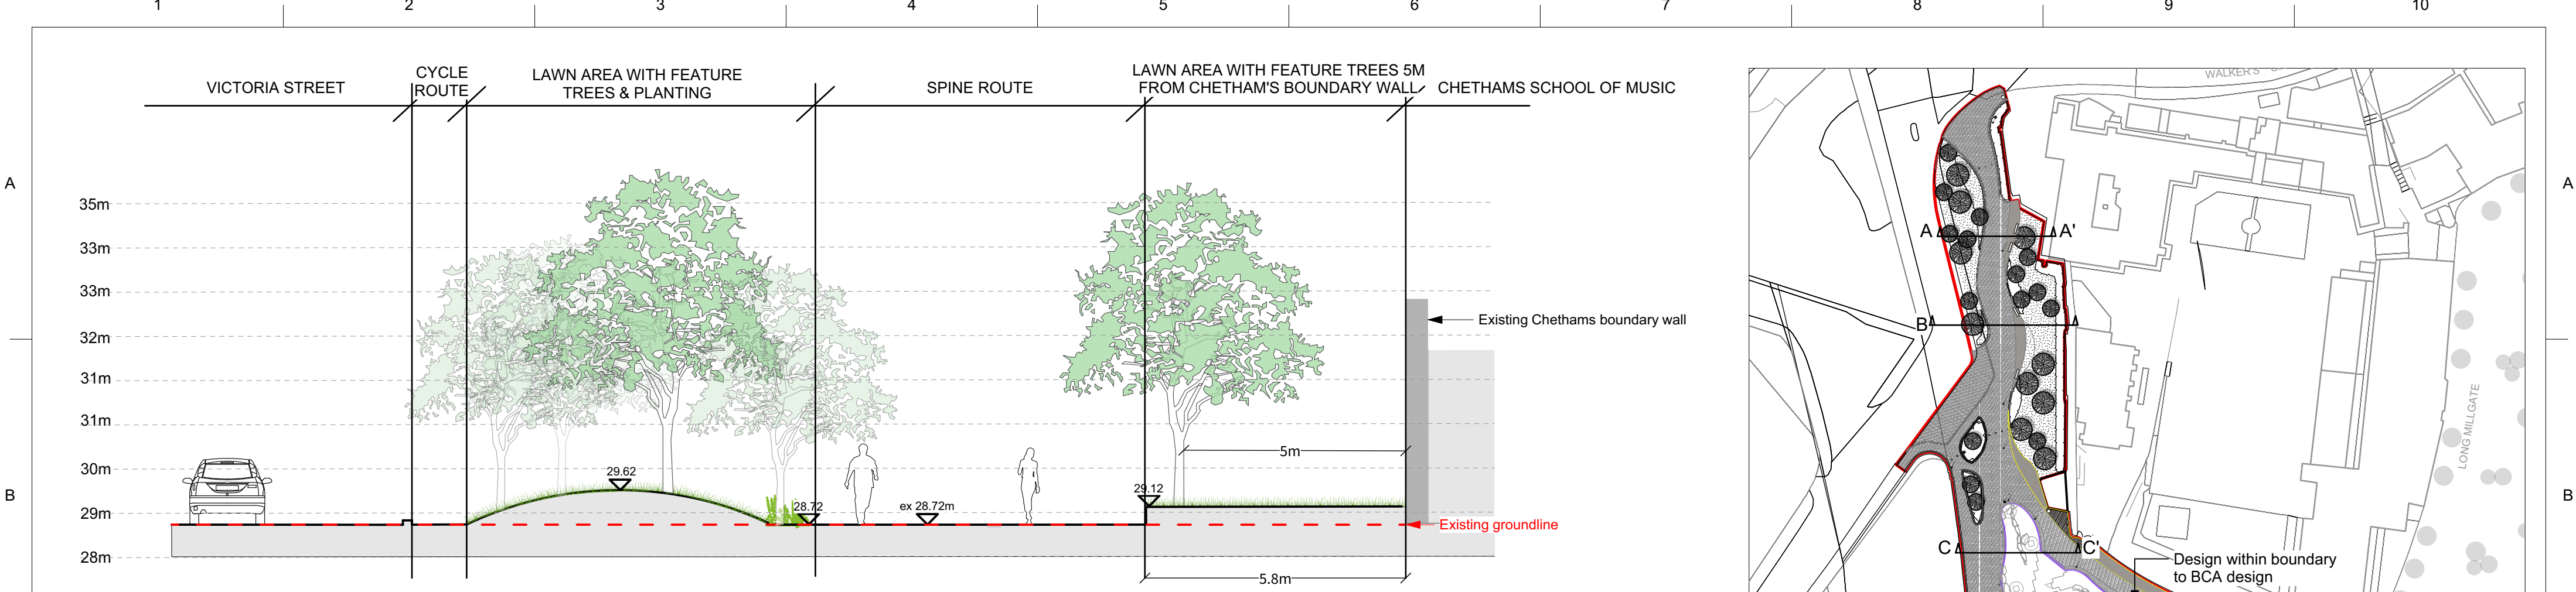


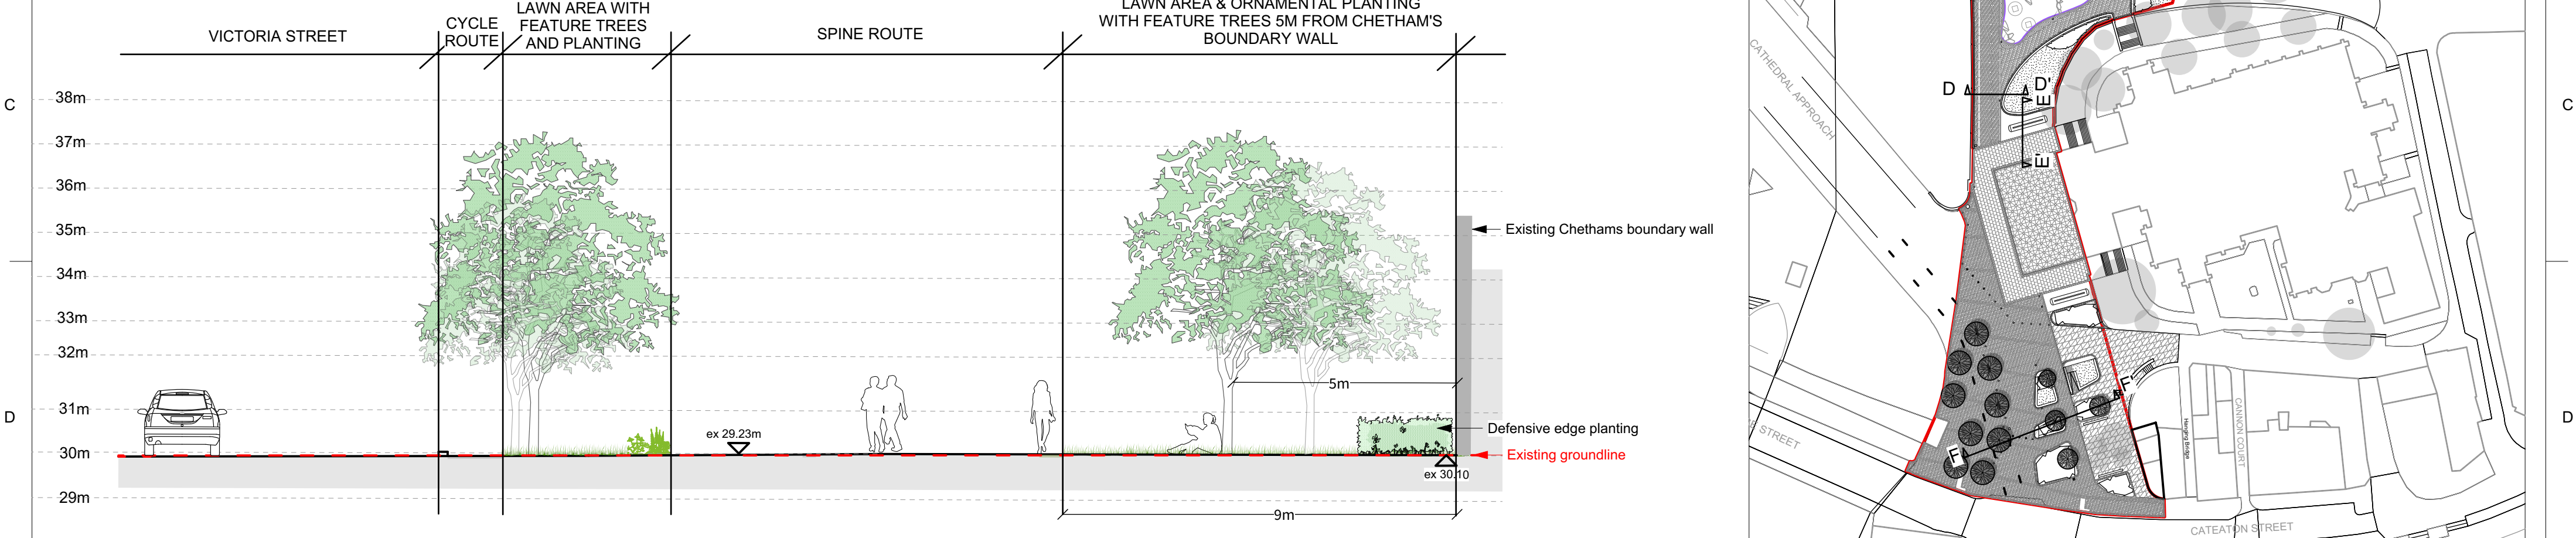


1 Section A-A'
Scale: 1:100

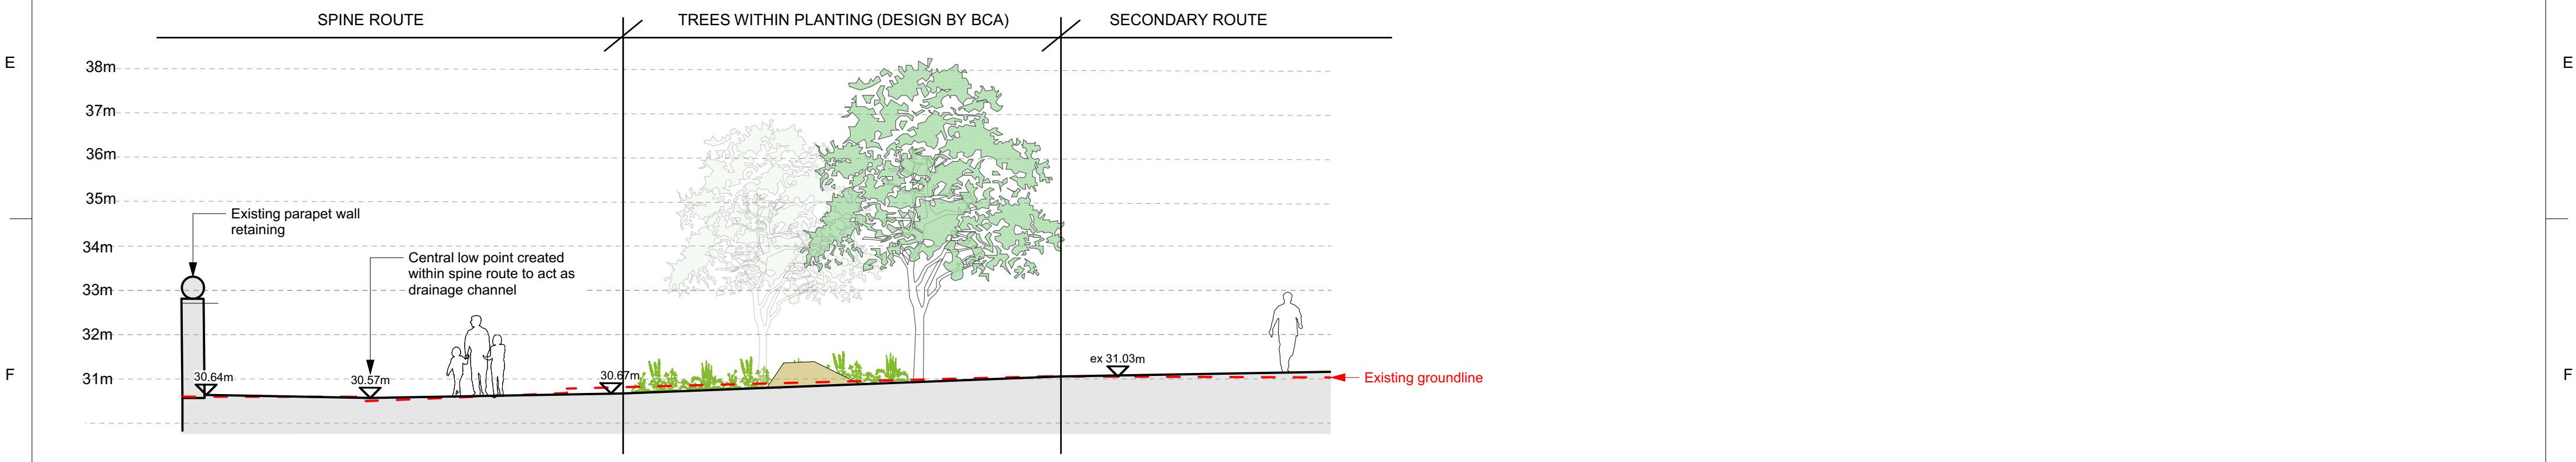


2 Section B-B'
Scale: 1:100

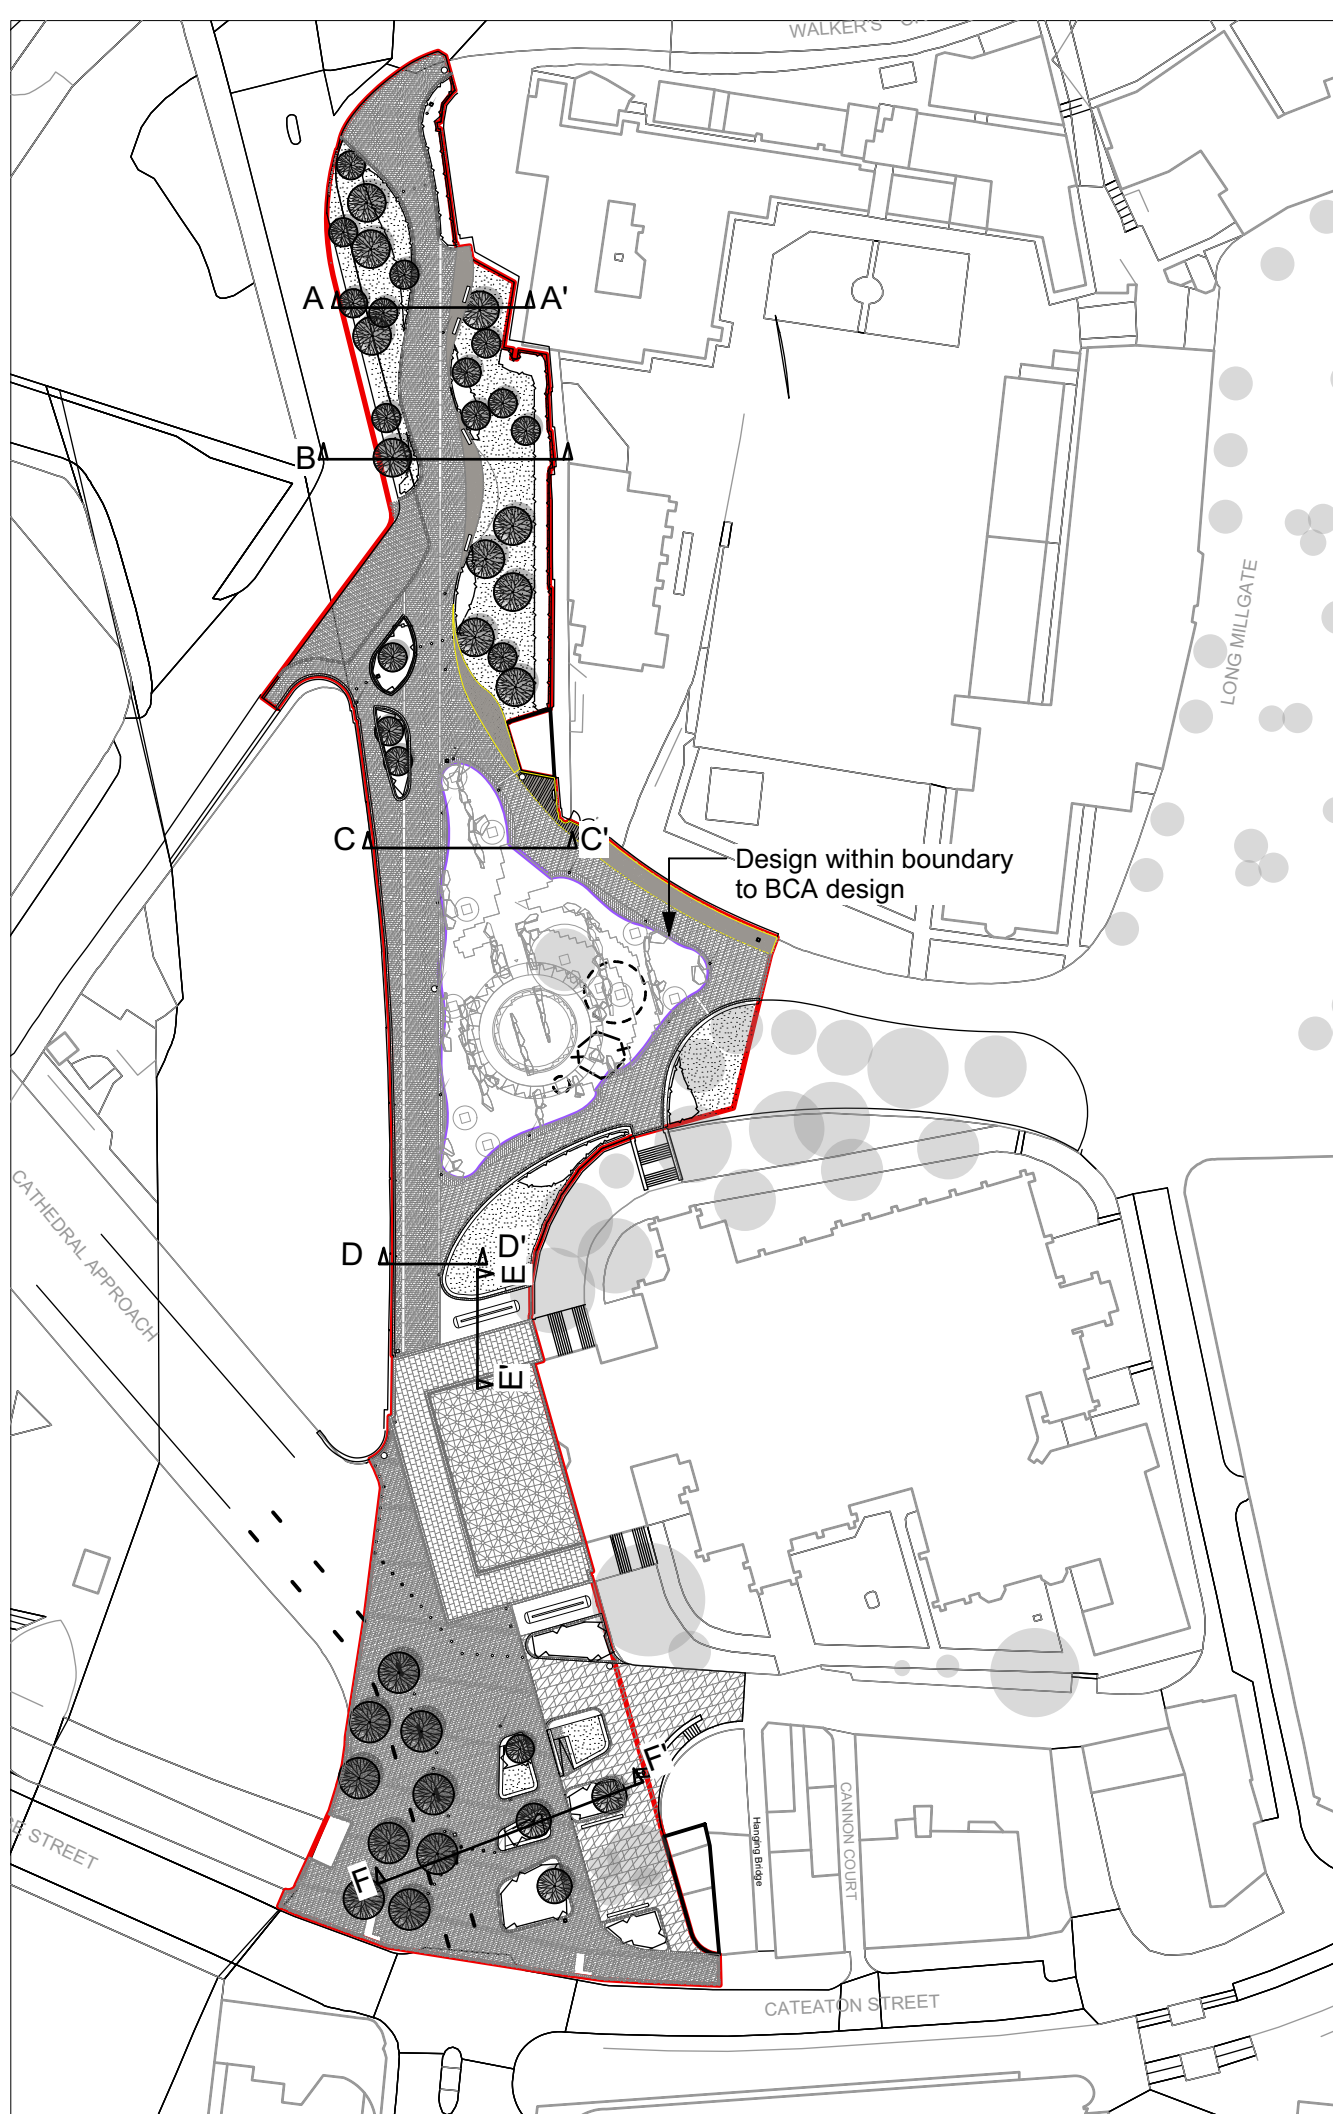


3 Section C-C'
Scale: 1:100

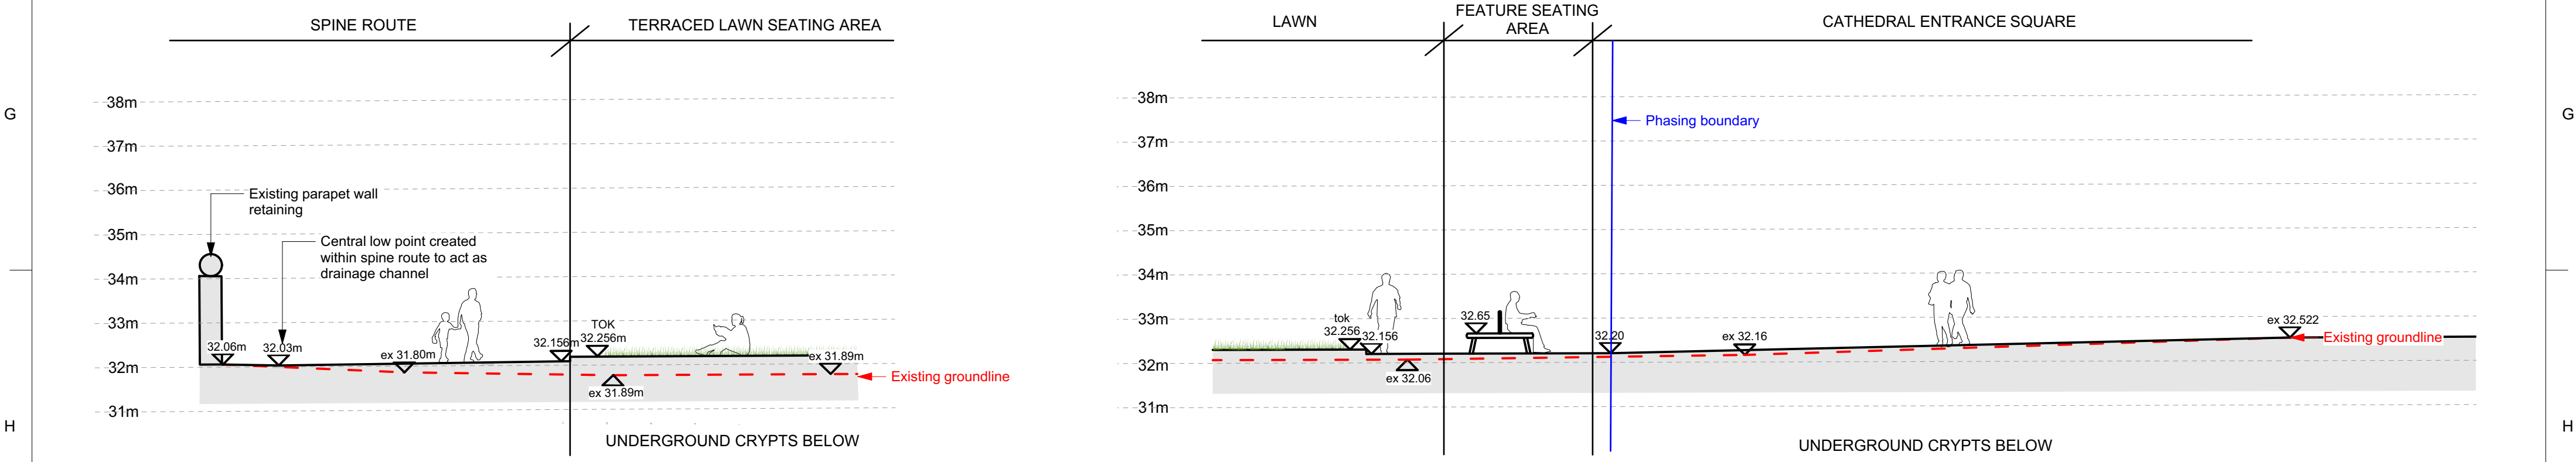

4 Elevation D-D'
Scale: 1:100

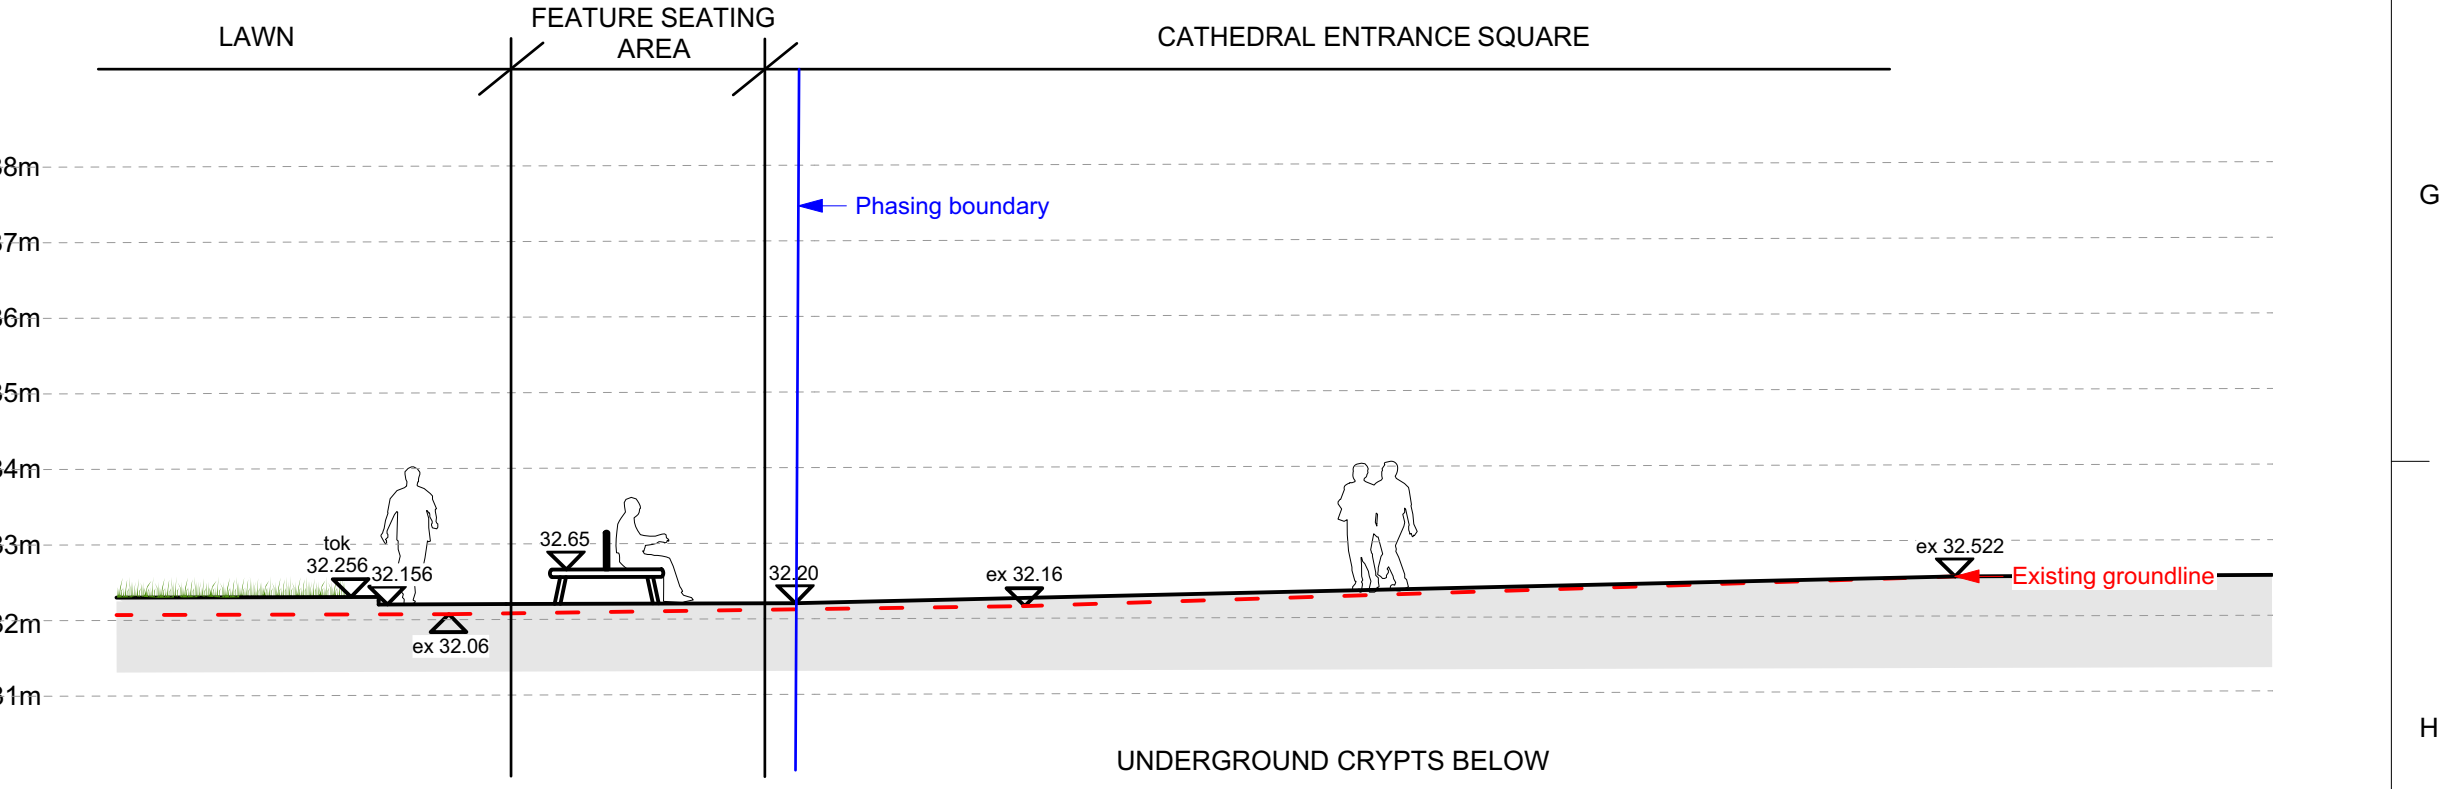

5 Section E-E'
Scale: 1:100

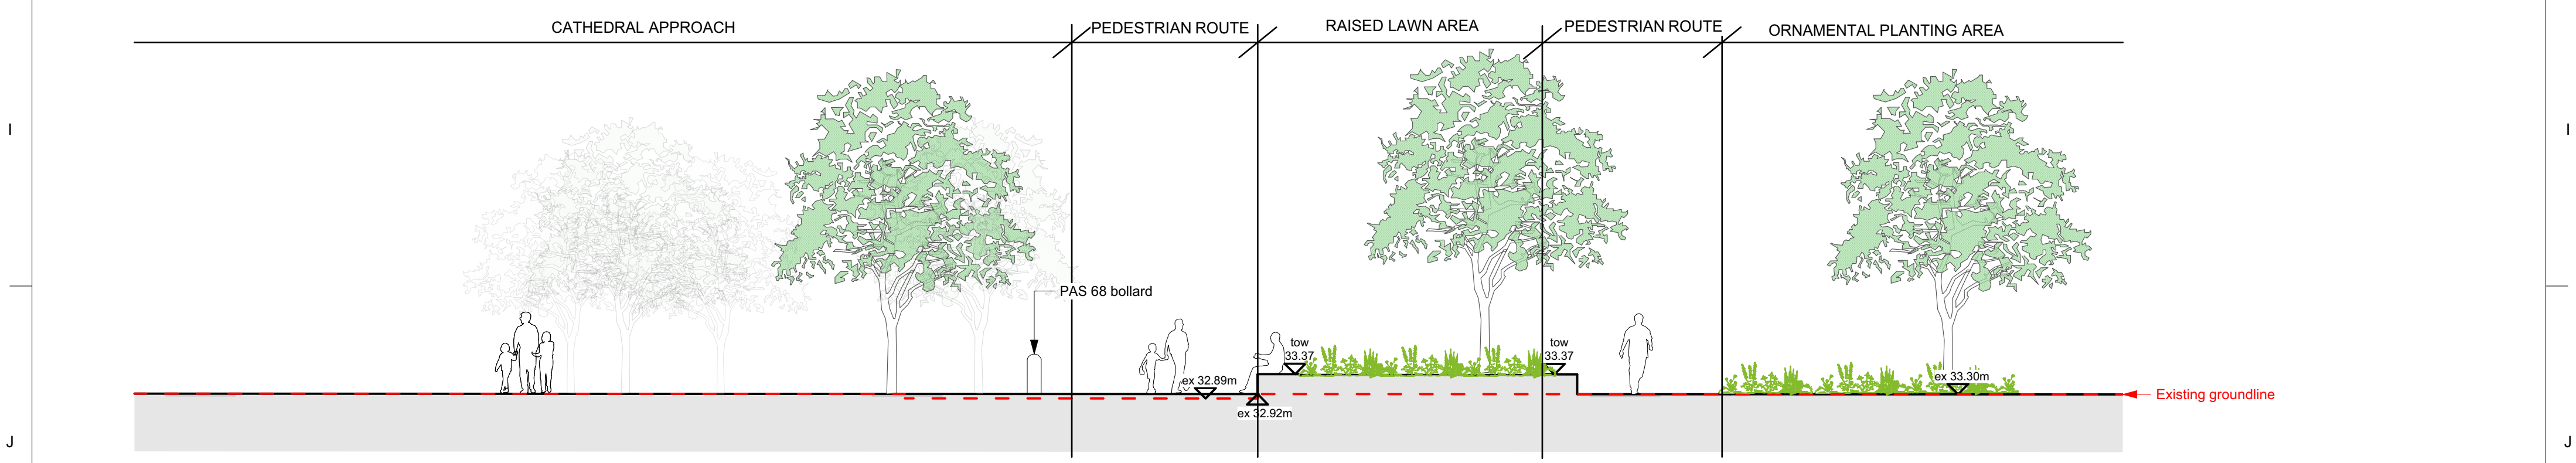

6 Elevation F-F'
Scale: 1:100

Client			Galliford Try		
Project			Manchester Medieval Quarter		
Drg Title			Site Sections		
Created on		Created by	Approved by		
13-09-18		JTO	FF		
Scale		Size	Workstage		
1:100		A1	STAGE 03		
Drg No.		Suitability	Revision		
MMQ-PLA-XX-XX-DR-L-0003		S4	P04		
Revision	Date	Description	Drawn	Apprvd.	
S4-P04	12-01-21	Drawing updated in line with access officer comments	FF	LH	
S4-P03	16-09-20	STAGE 03 PLANNING	JTO	FF	
S4-P02	23-01-19	Issued for planning approval	JTO	FF	
S0-P01.01	30-10-18	Sections A&B updated to reflect latest thinking on planting along Chethams boundary.	JTO	FF	
S4-P01	19-09-18	Issued for planning approval	JTO	FF	

Client Galliford Try

Project Manchester Medieval Quarter

Drg Title Site Sections

Created on 13-09-18
Created by JTO
Approved by FF

Scale 1:100
Size A1
Workstage STAGE 03

Drg No. MMQ-PLA-XX-XX-DR-L-0003
Suitability S4
Revision P04

Planit I.E. Limited
E: info@planit-ie.com W: planit-ie.com
MANCHESTER
2 Back Grafton St., Altrincham, WA14 1DY
T: 0161 928 9281
LONDON
Unit 6 Waterside, 44-48 Wharf Road, London, N1 7UX
T: 0207 253 5678
LIVERPOOL
No. 8 Princes Parade, Princes Dock, Liverpool, L3 1DL
T: 0151 705 6746

THIS DRAWING IS COPYRIGHT PROTECTED AND MAY NOT BE REPRODUCED IN WHOLE OR PART WITHOUT WRITTEN AUTHORITY FROM THE OWNER.

NOTES:
1. Do not scale from this drawing. Always work to noted dimensions.
2. All dimensions are in millimetres unless otherwise stated.
3. All setting out, levels and dimensions to be agreed on site.
4. The dimensions of all materials must be checked on site before being laid out.
5. This drawing must be read with the relevant specification clauses and detail drawings.
6. Order of construction and setting out to be agreed on site.