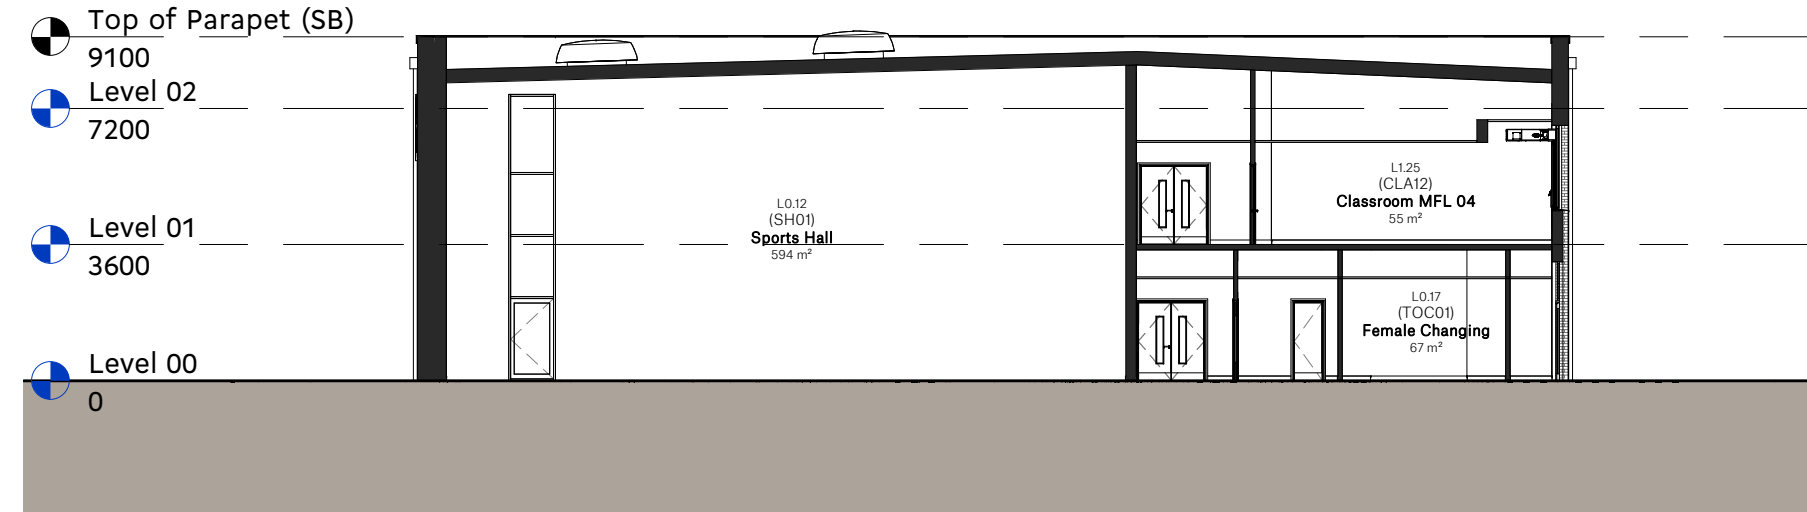
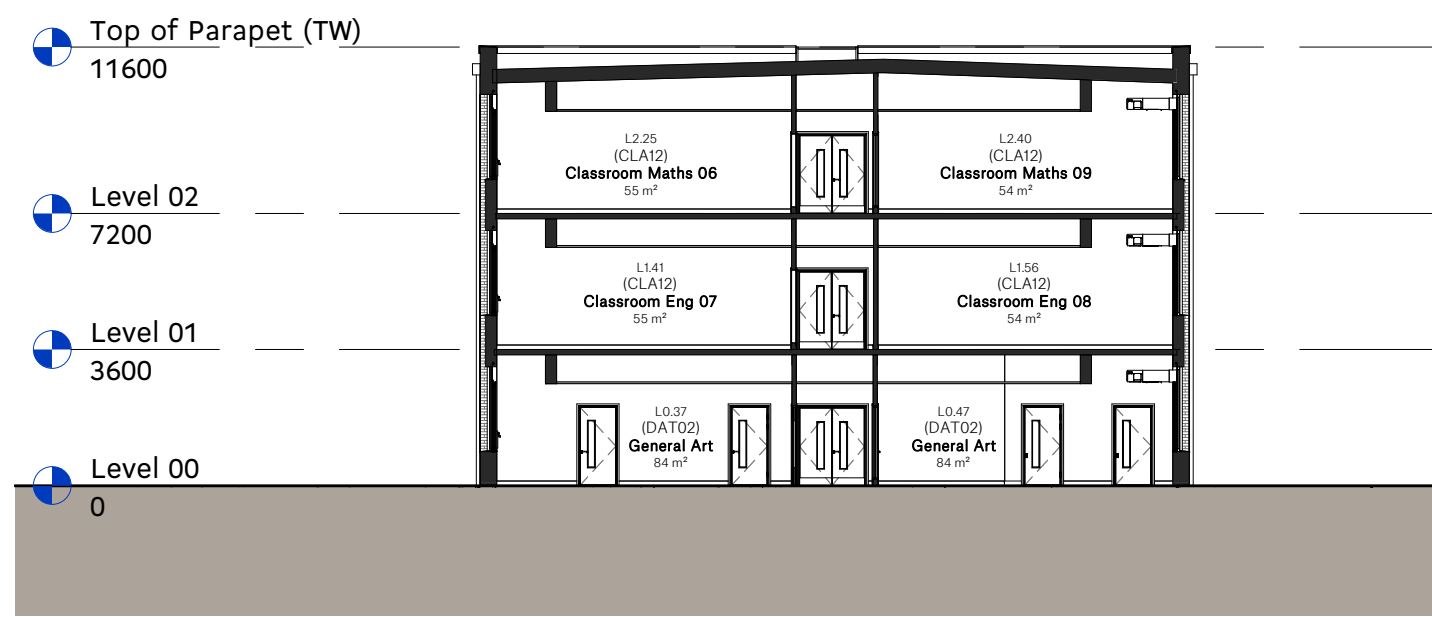


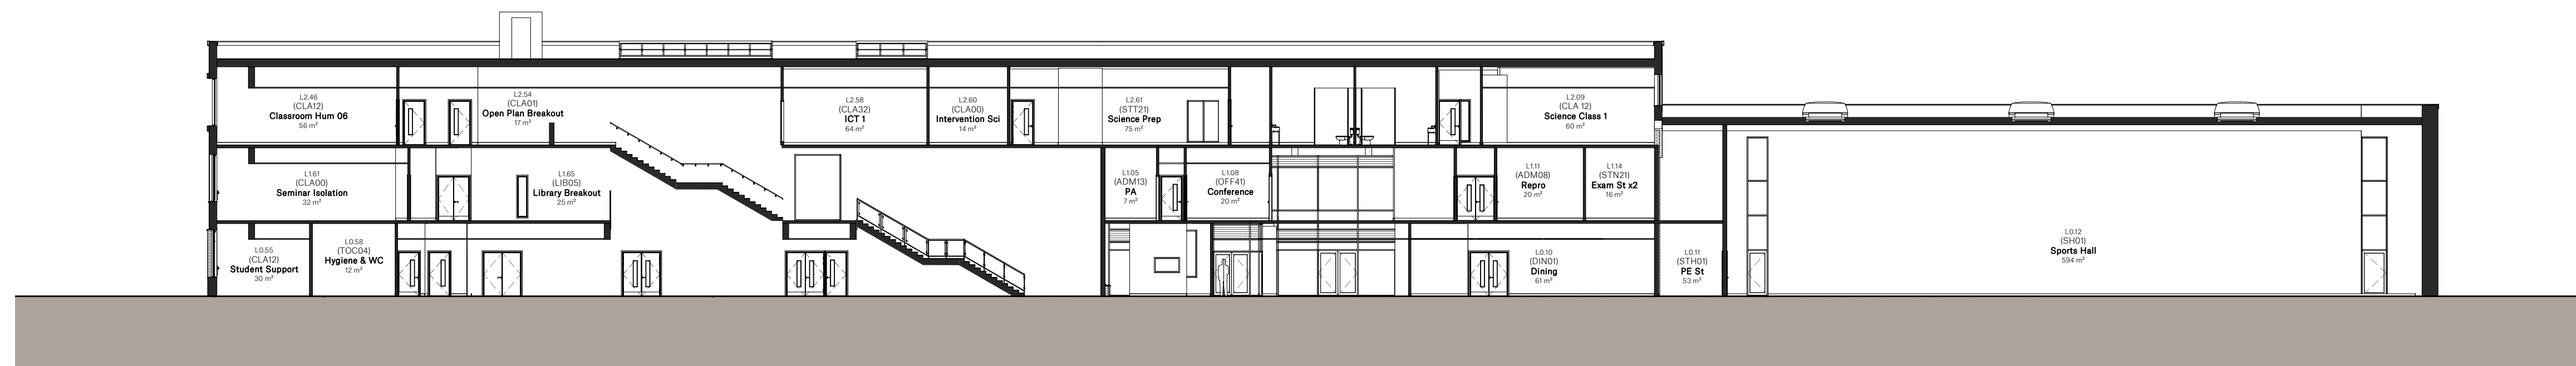
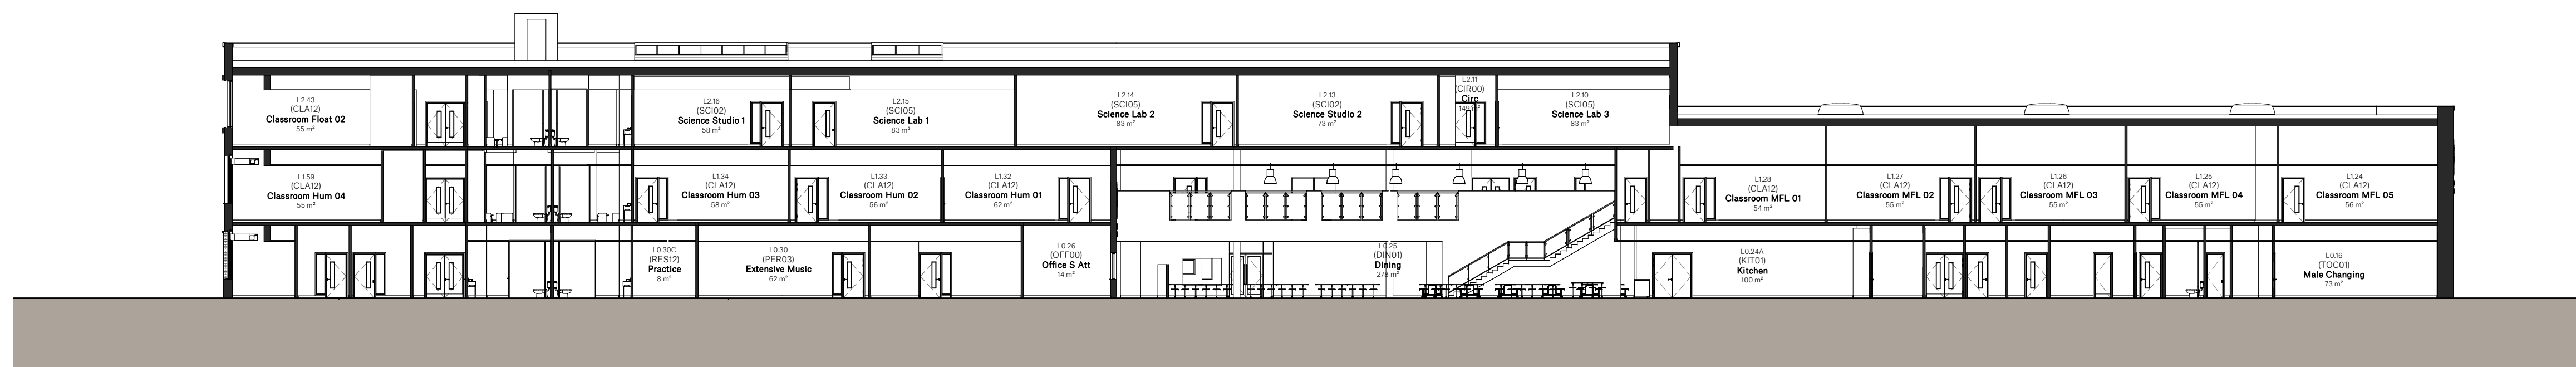
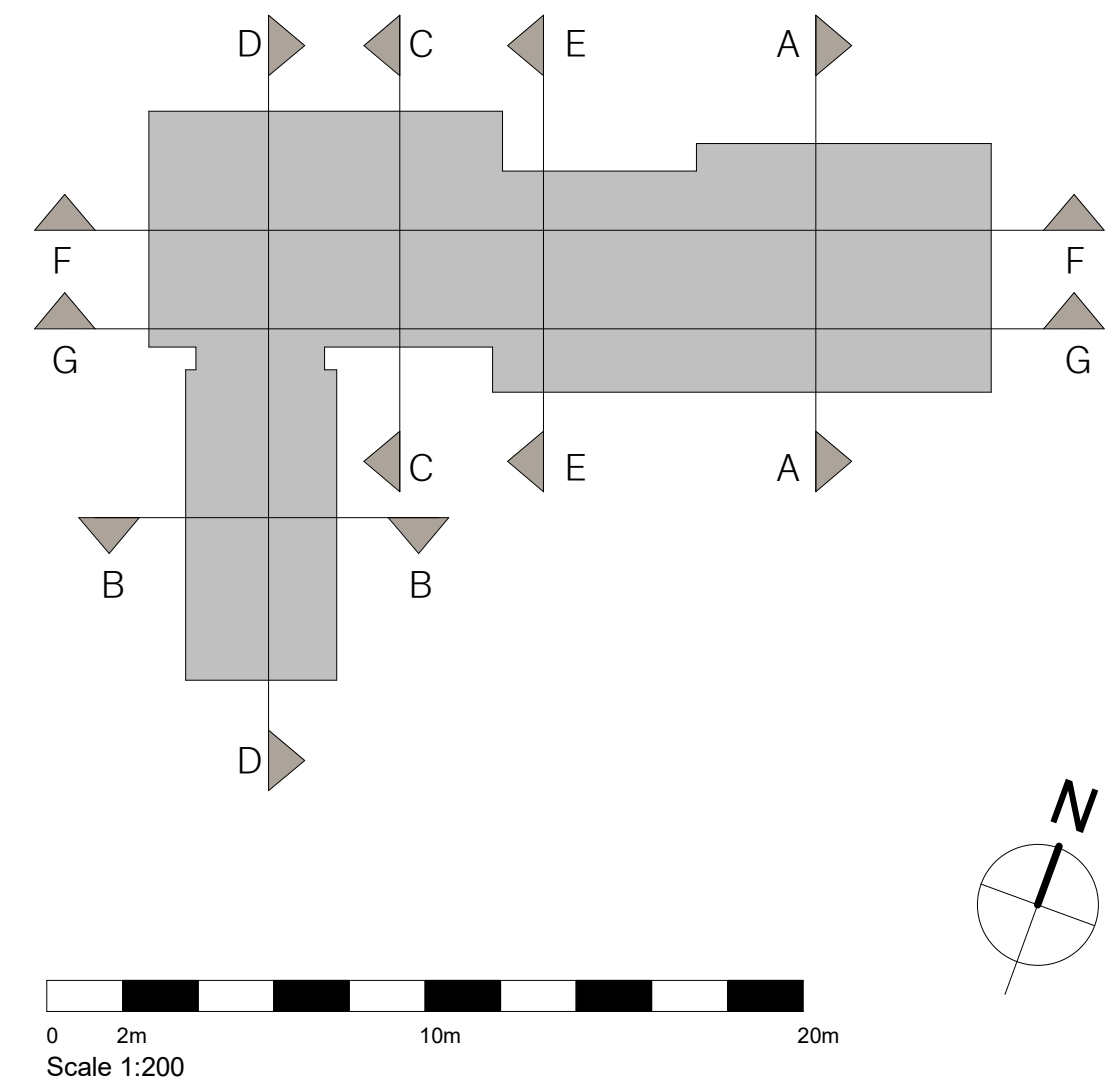
Revision	Description	Author	Checker	Date
P01	Issued for Planning	LB	PB	06/01/21

Section AA - Sports Block
1:200Section BB - Teaching Wing
1:200

Section CC - Main Block
1:200

Section DD
1:200

Section EE
1:200

Section FF
1:200Section GG
1:200

SPACE

**Spaceworks, Benton Park Road, Newcastle upon Tyne,
NE7 7LX
T: +44 (0)844 800 6660
www.spacearchitects.co.uk**

**Sir Robert
M^CALPINE**



Project			
Belle Vue Co-op Academy, Manchester			
Drawing Title			
General Arrangement Sections - Sheet 1			
Project No.	Drawing No.	Status	Revision
08191	XX-DR-A-03-0001		P01
File Reference:		Scale at A1	
08191-SPACE-XX-DR-A-03-0001		1:200	