
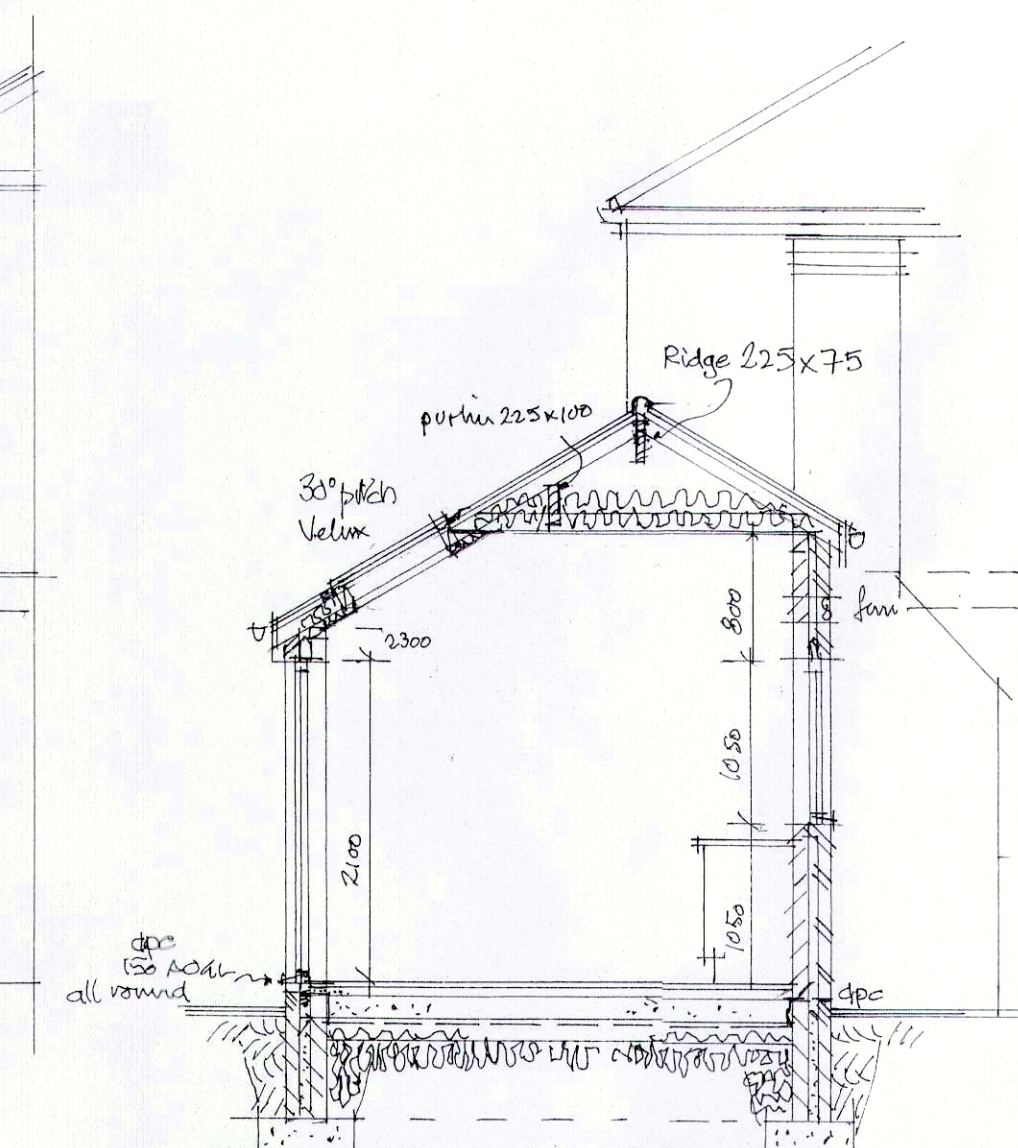
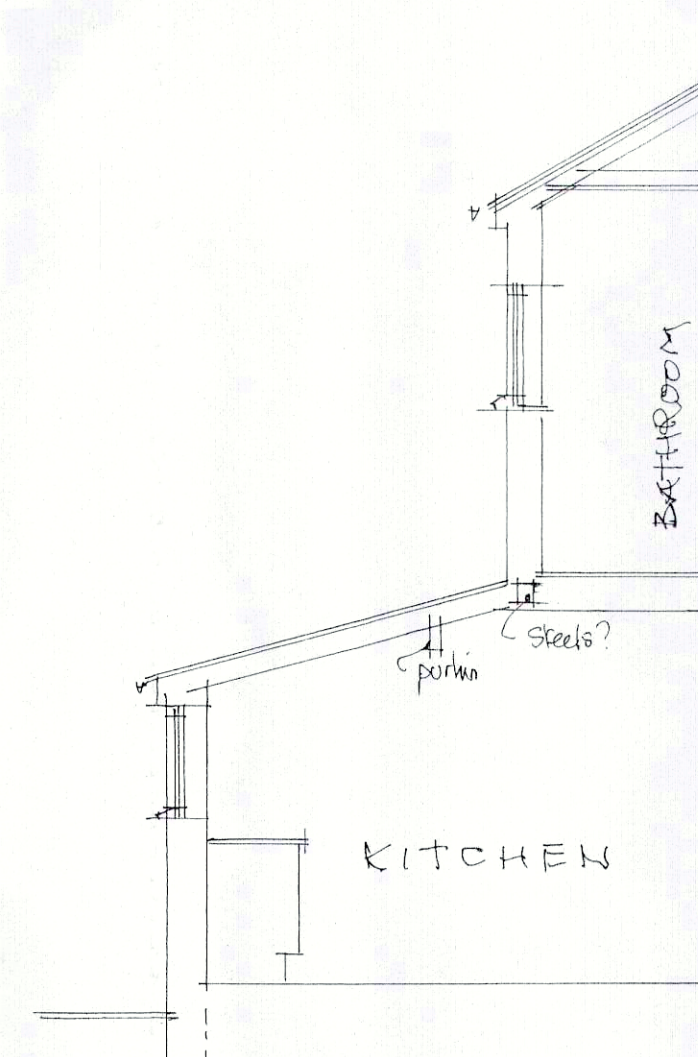
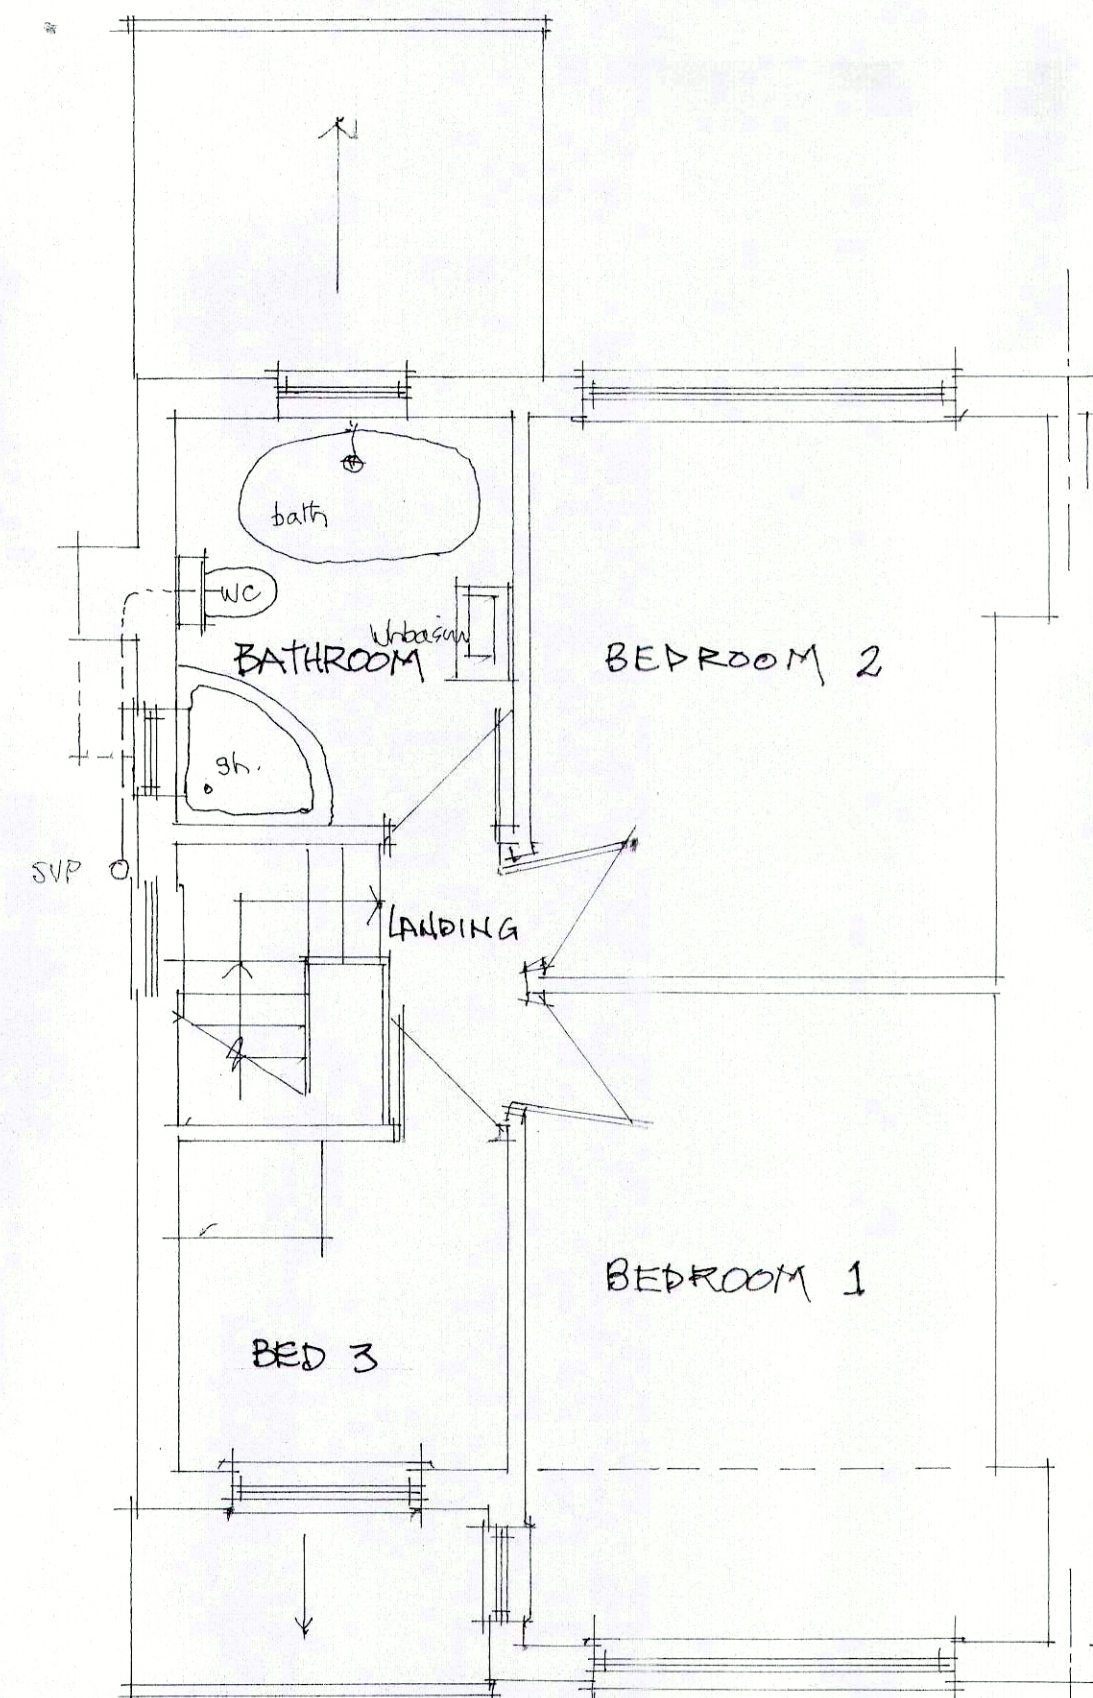
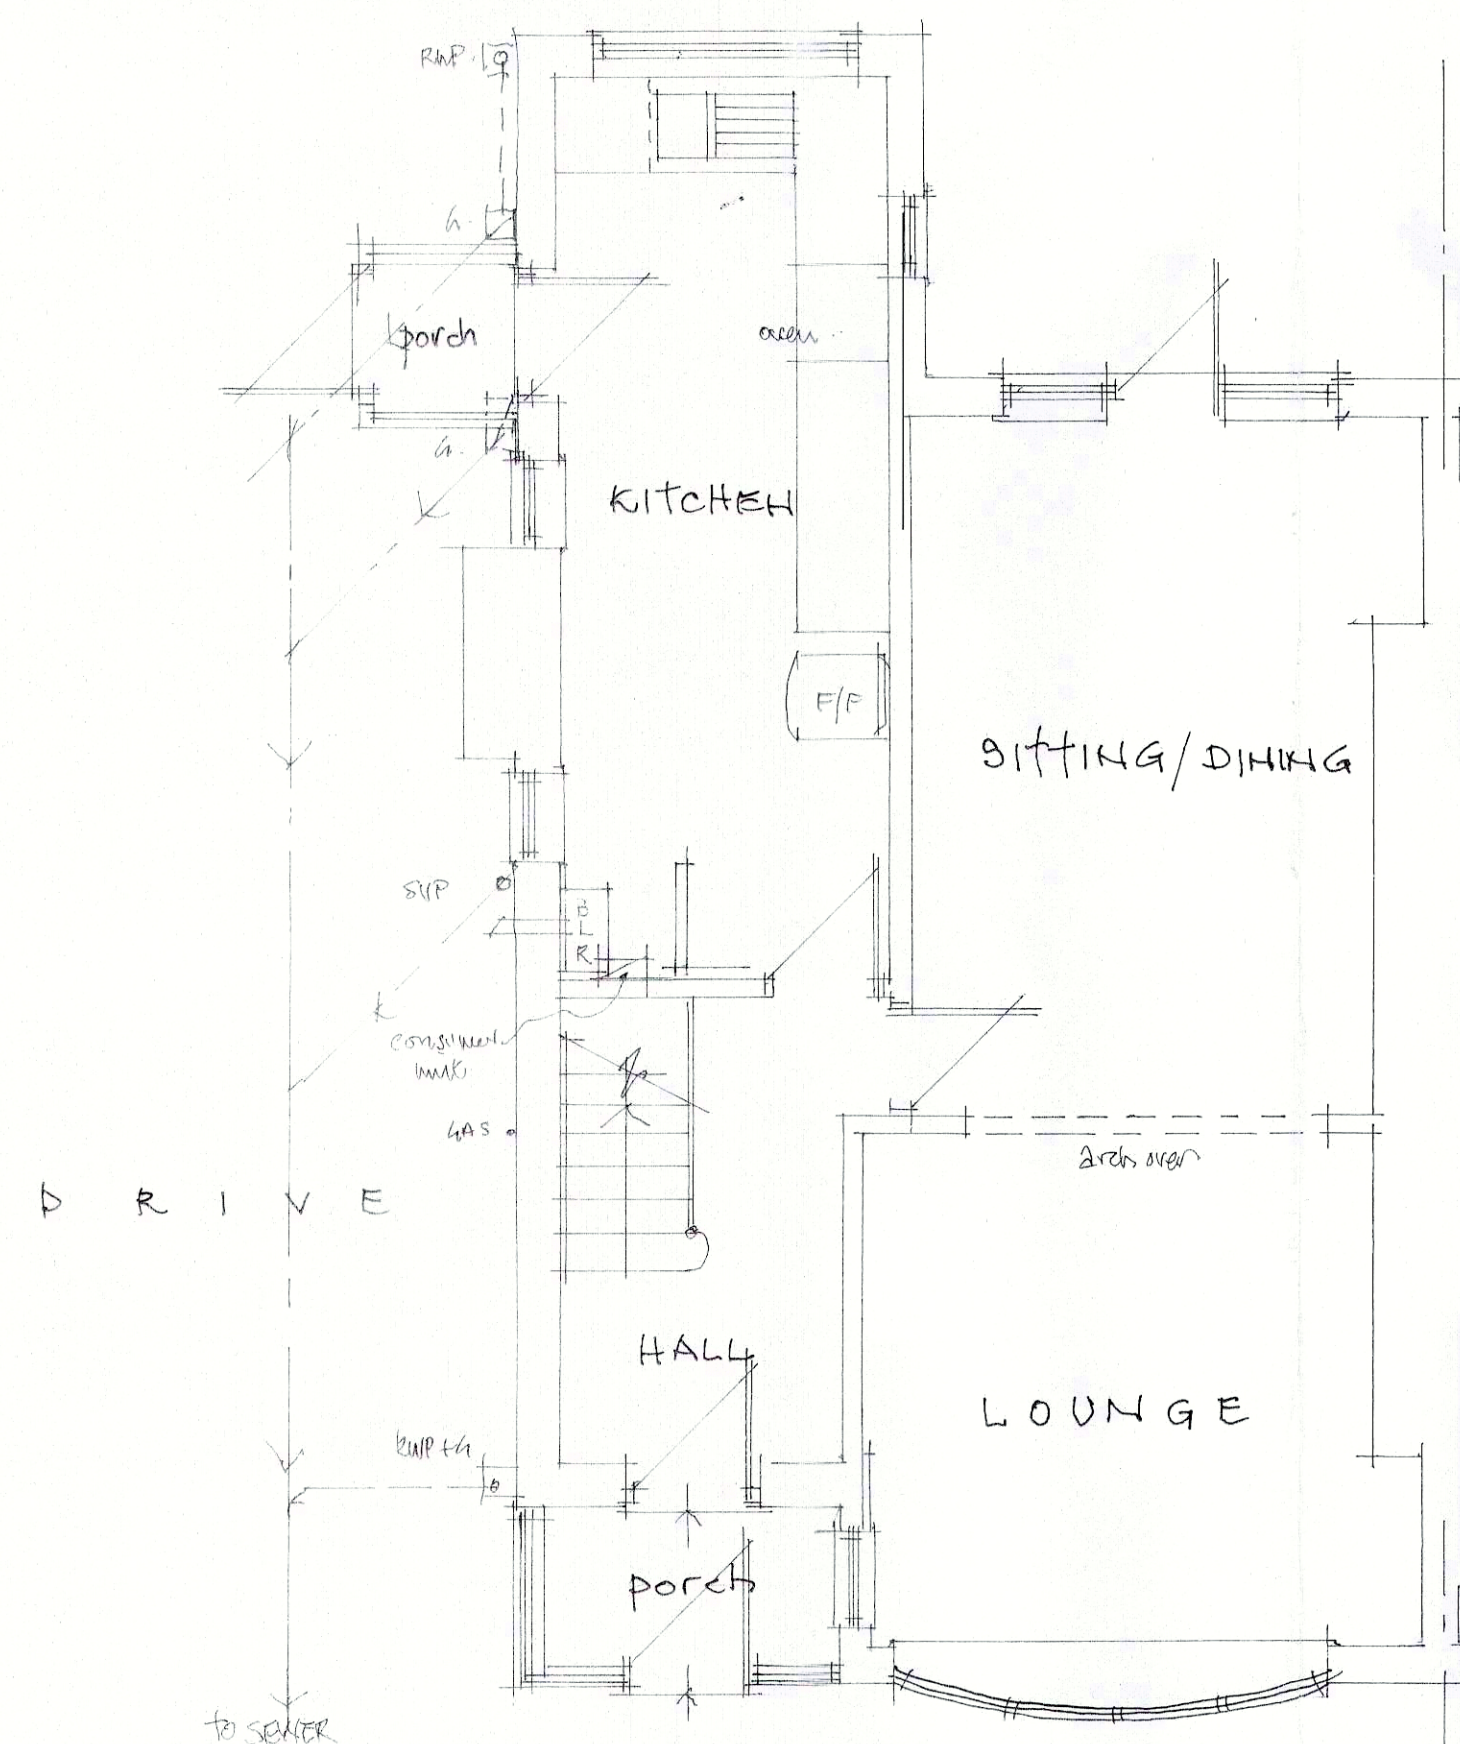
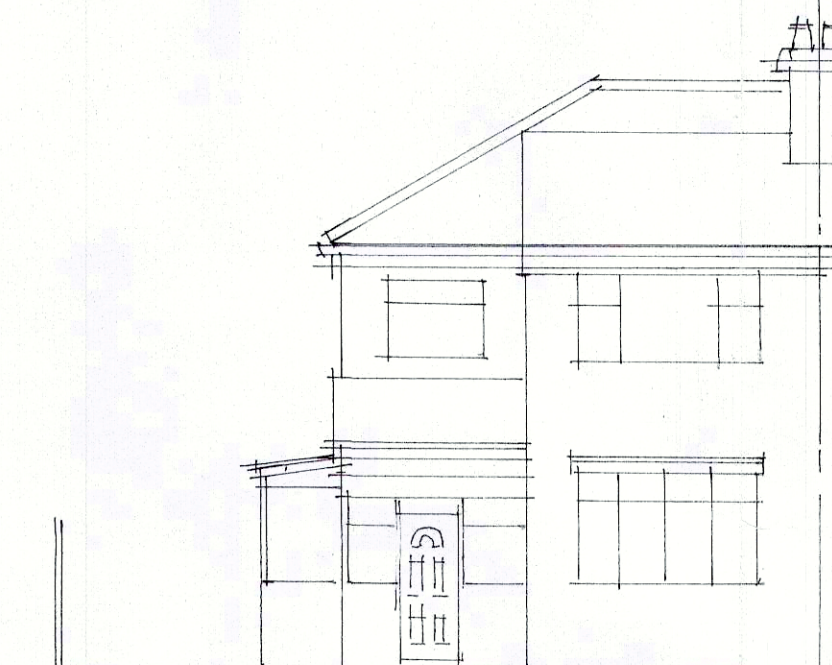
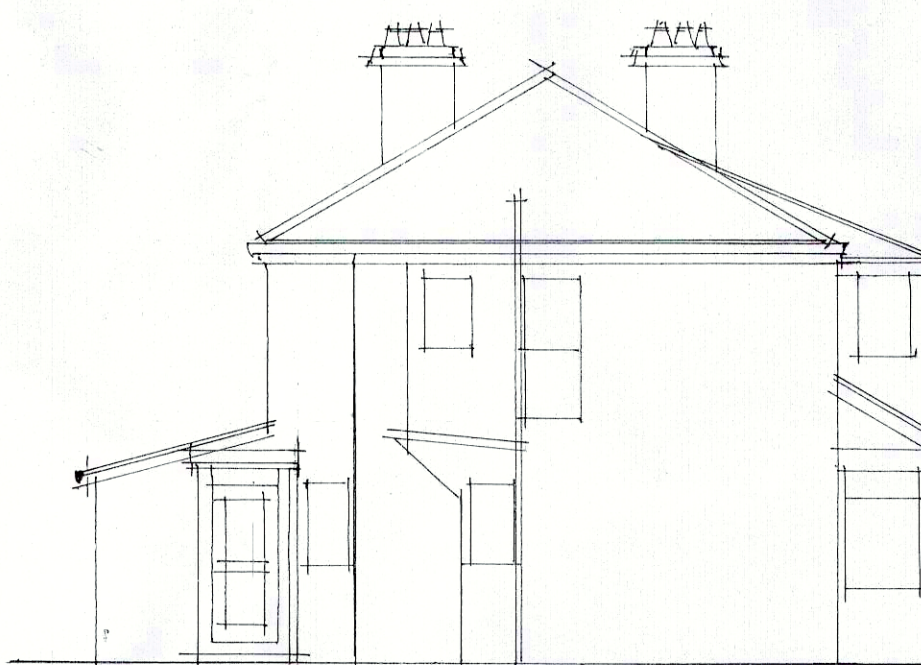
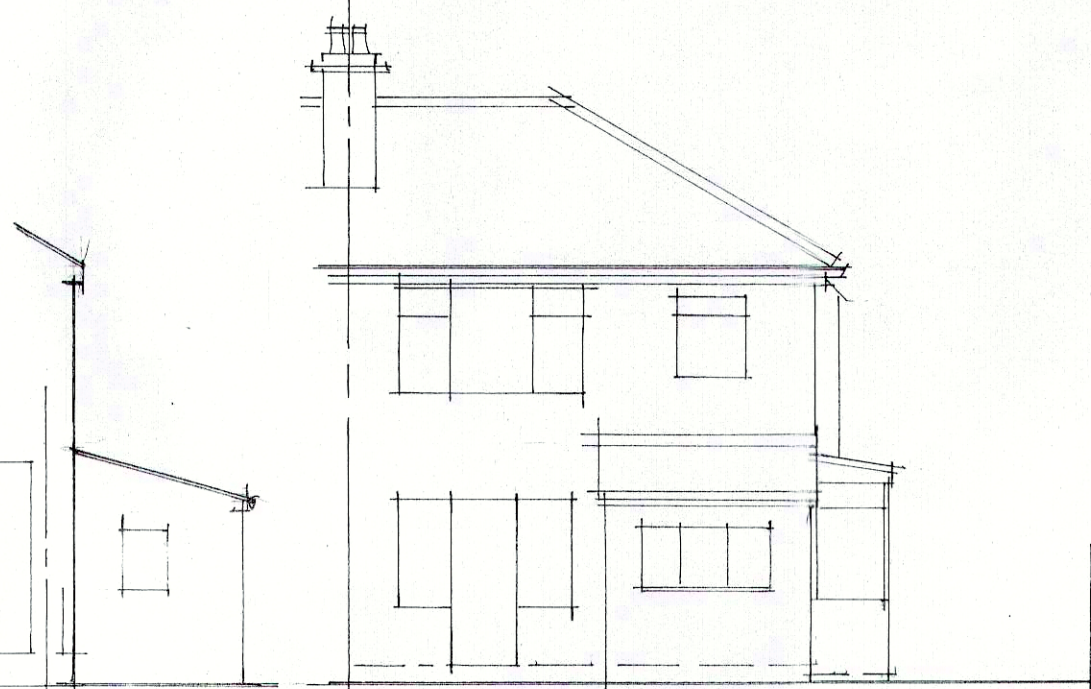
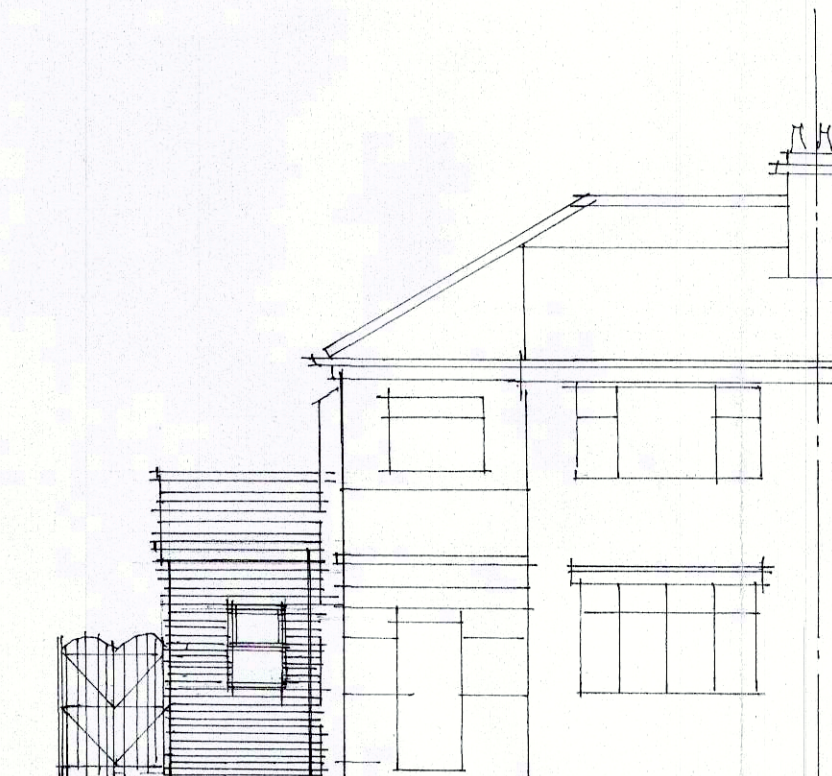
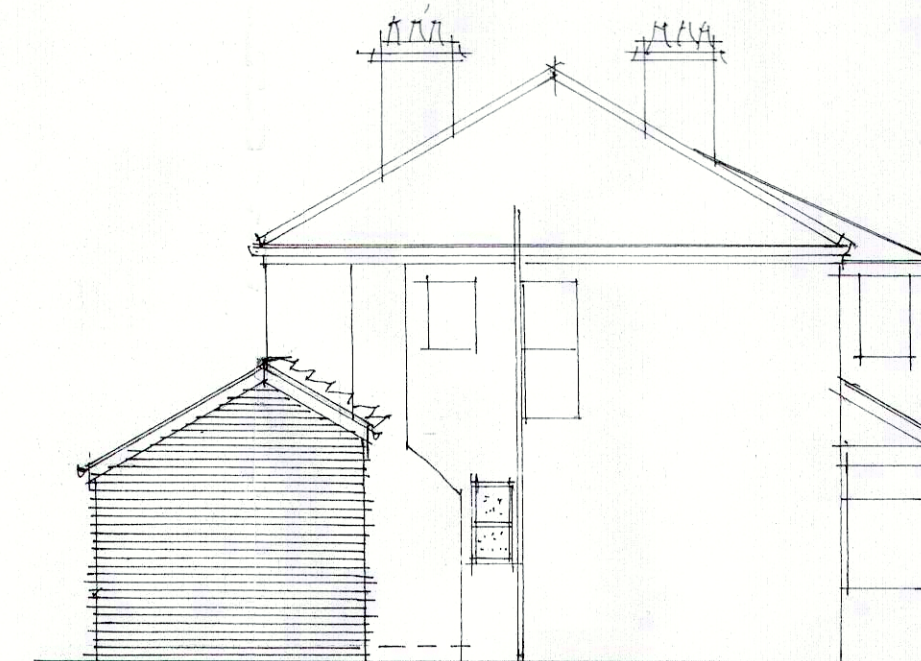
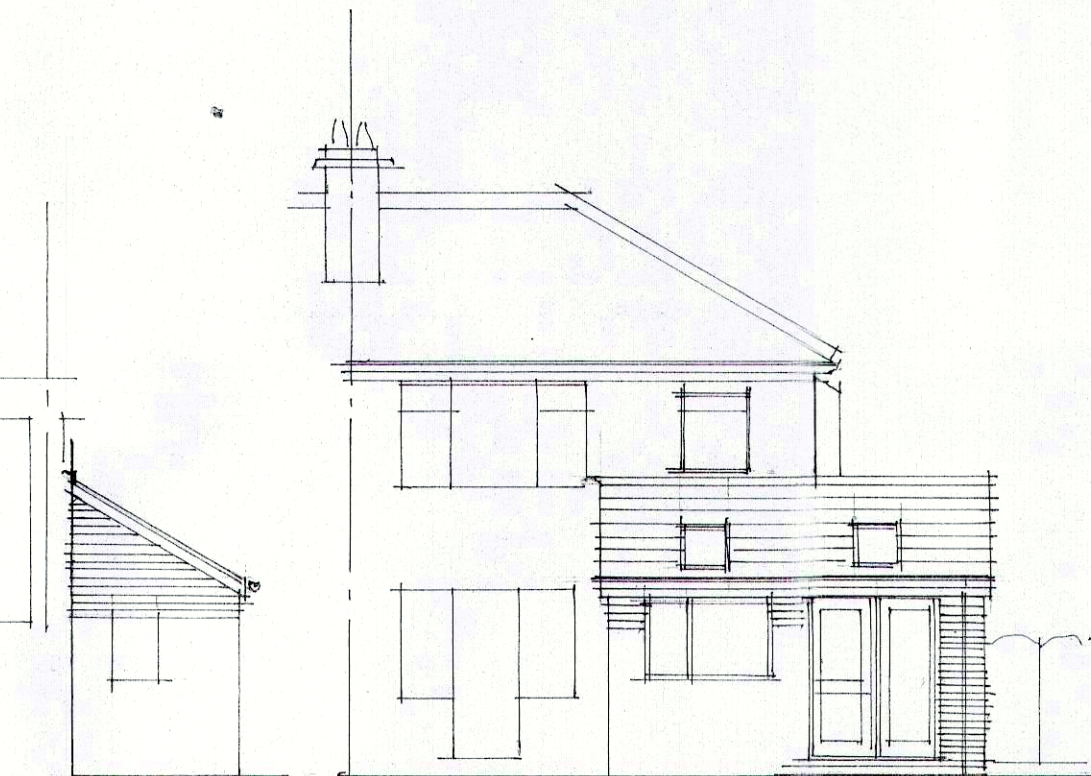


Notes
No dimensions to be scaled from this drawing.
All setting out dimensions to be checked on site.

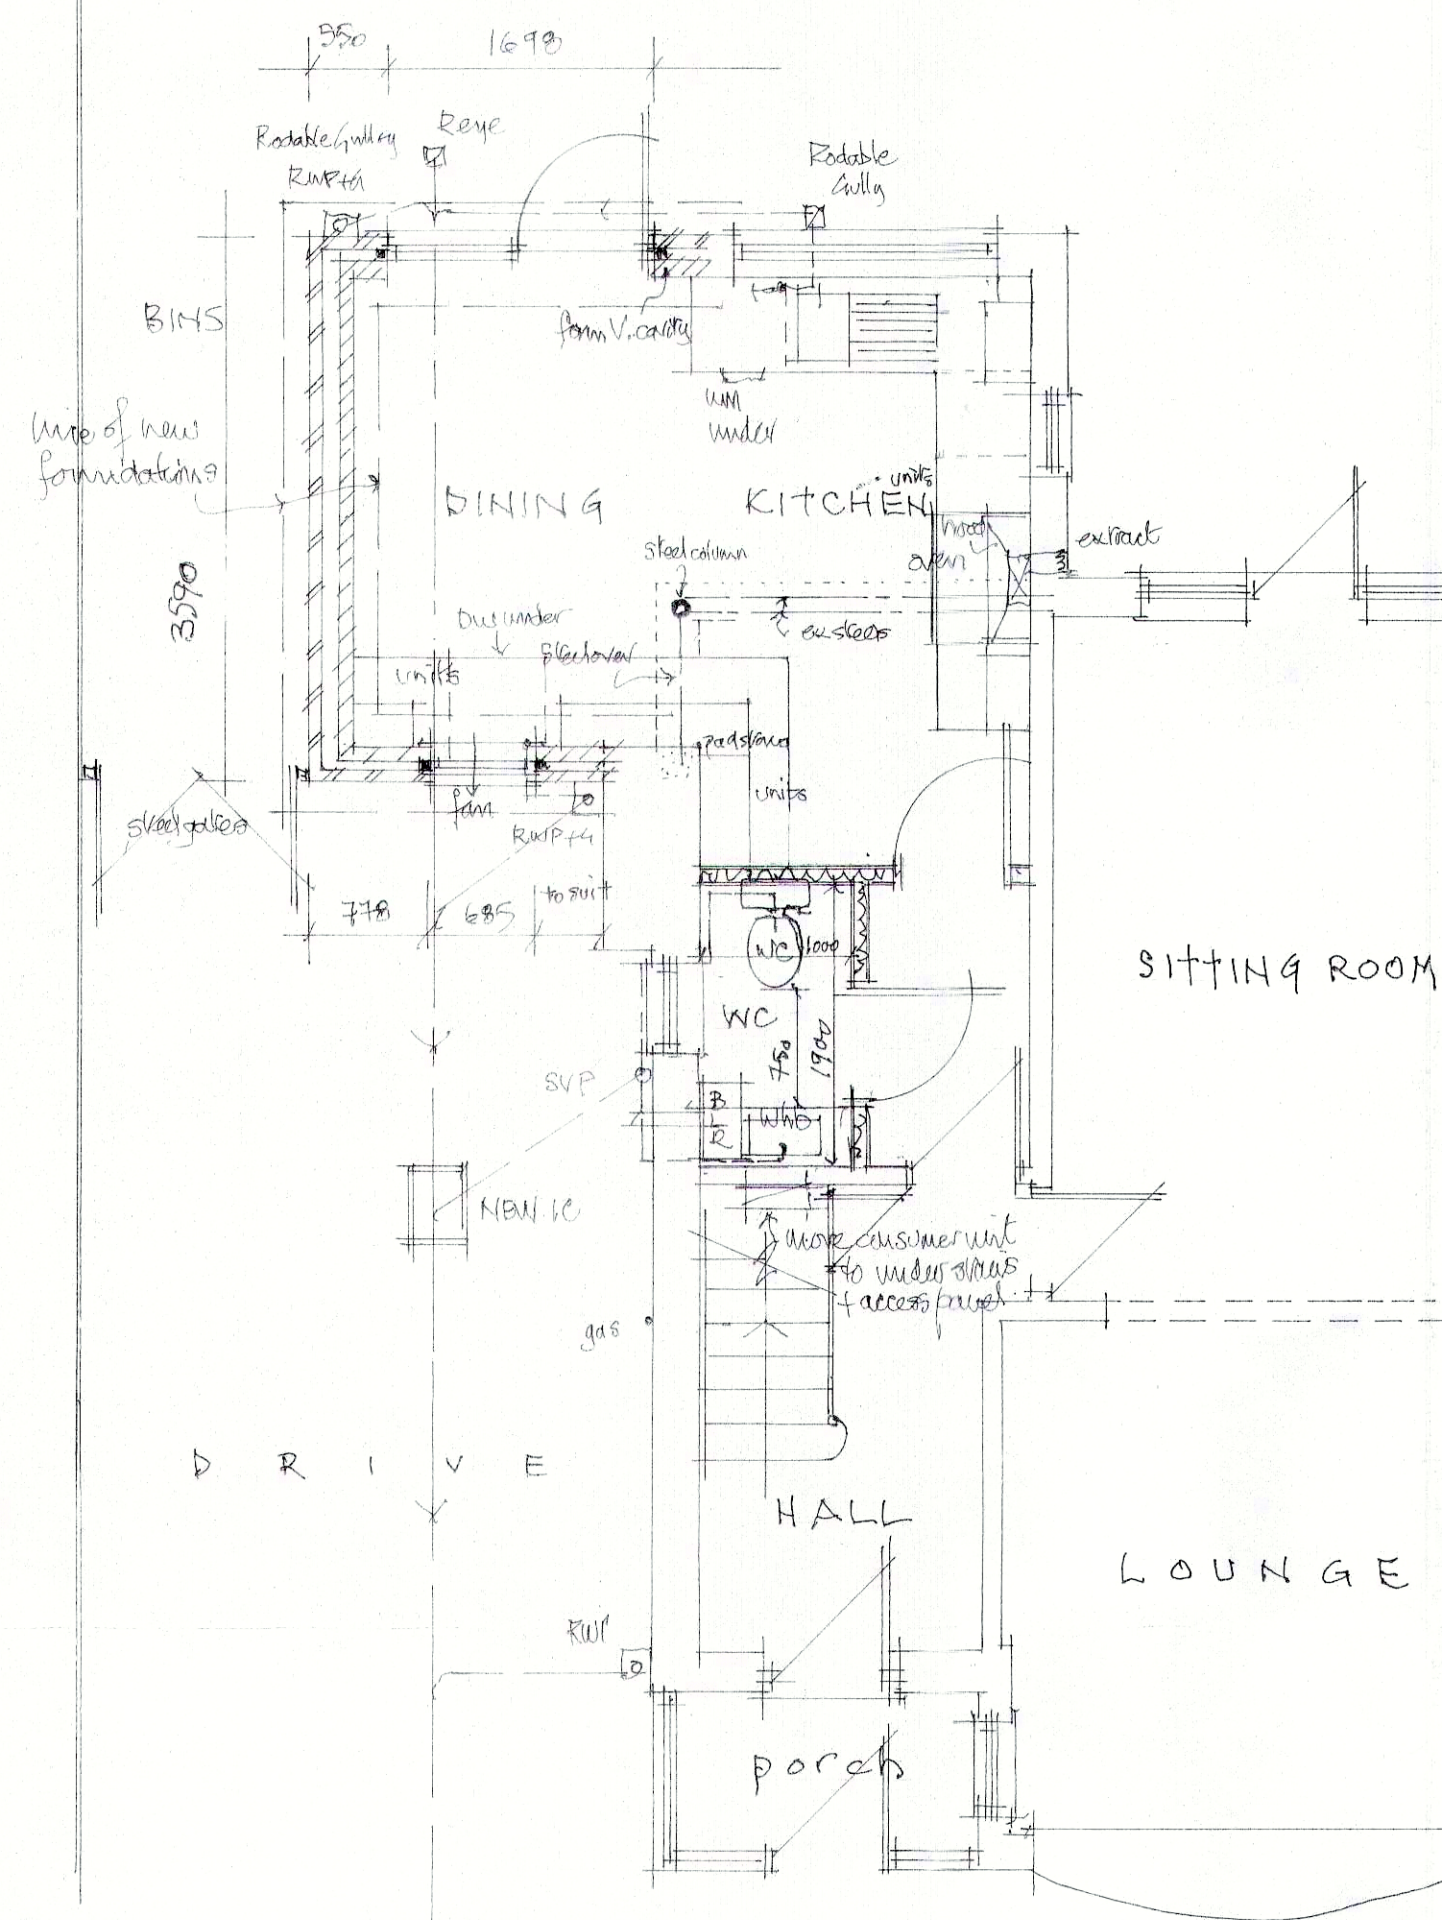

PLANNING AND
BUILDING CONTROL
15 JAN 2021

Job Title
KITCHEN EXTENSION AT
2, ALBURY DRIVE, EAST DIDSLEY,
MANCHESTER, M19 1DX for
MR.D and MRS.L. SCOTCHER

Davenport and Flinn
Planning & Design Consultants, Surveyors

Chartered
Architects

3A Hamnett Street Hyde SK14 2EX

0161 368 3064

Drawing Title
EXISTING & PROPOSED



Date 1/50/100 Scale 1/50/100 Job No 6417 Drg No. 1 Rev