



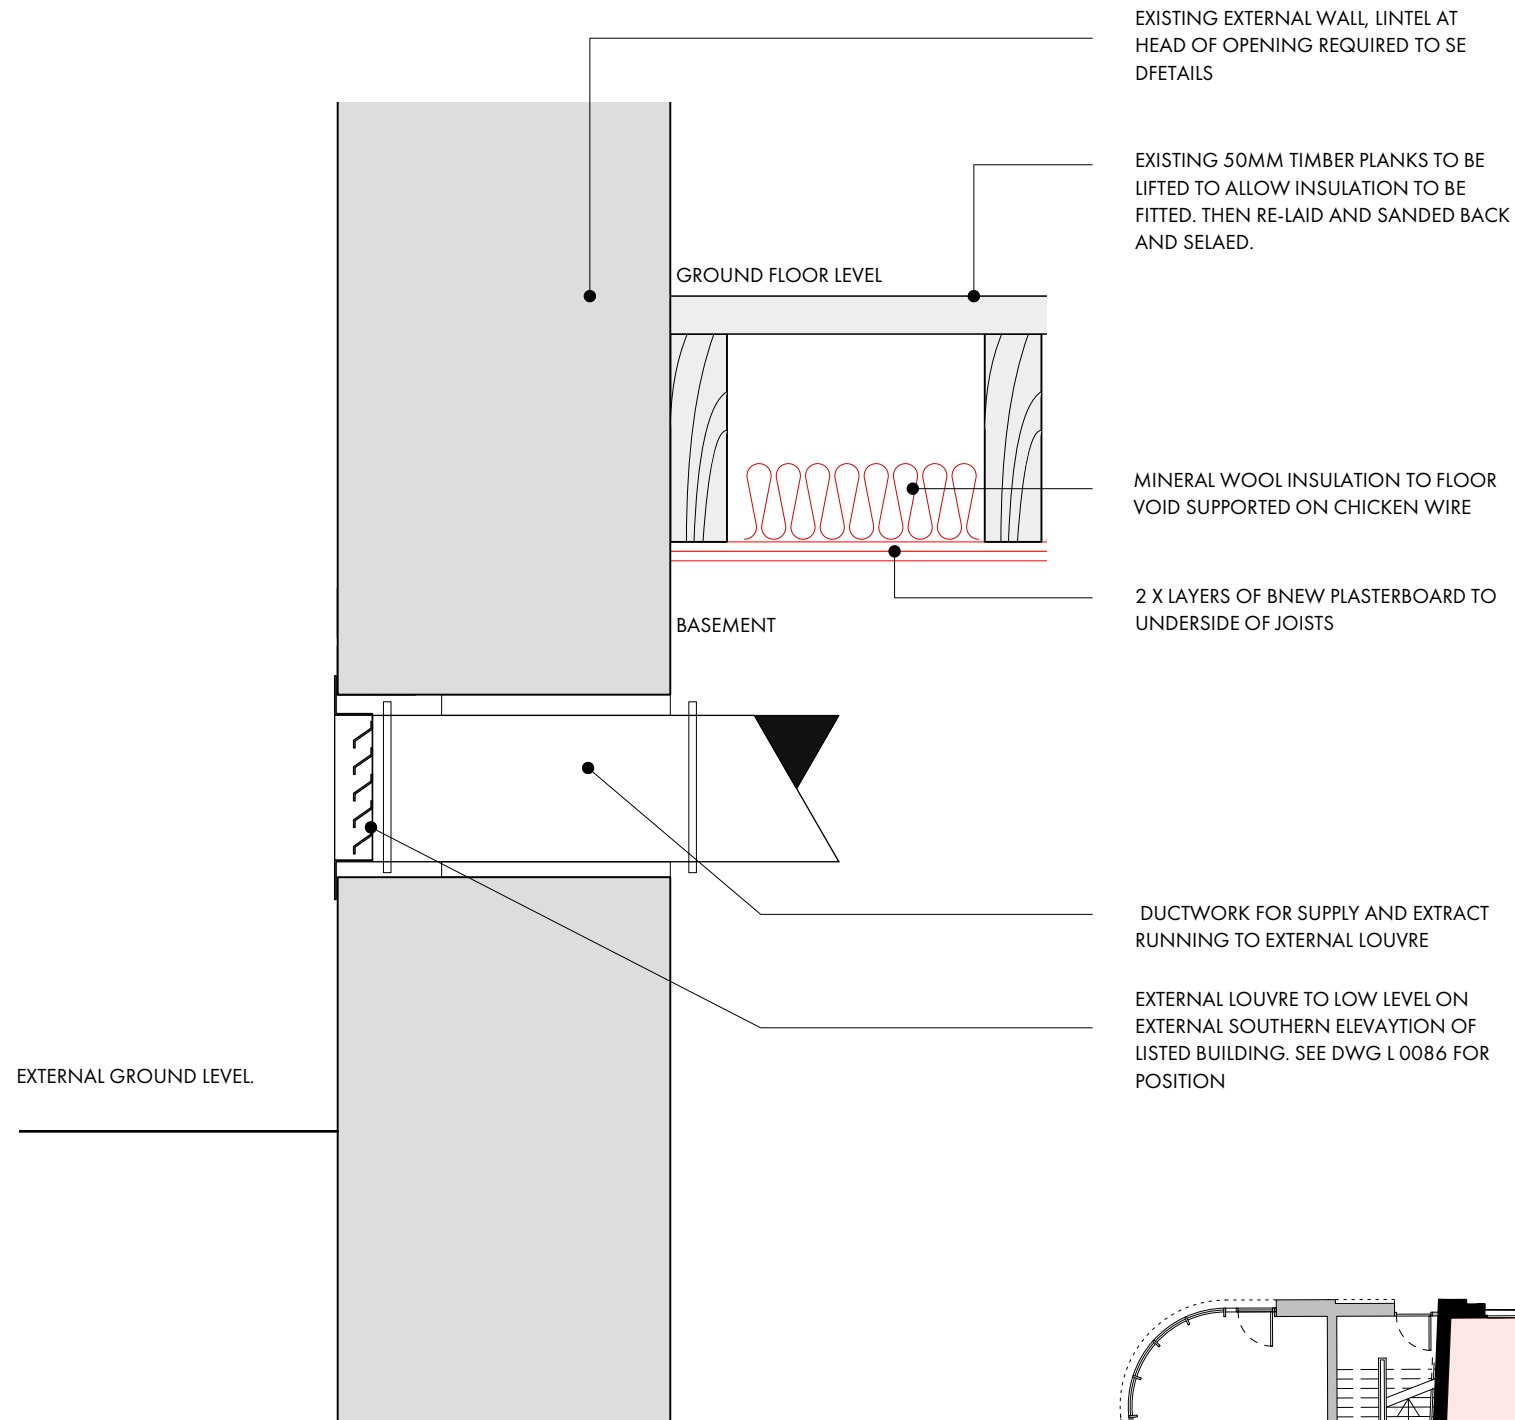


**PROPOSED EXTERNAL LOUVRE DETAIL
FOR GROUND FLOOR MVHR**

1:10 @ A3

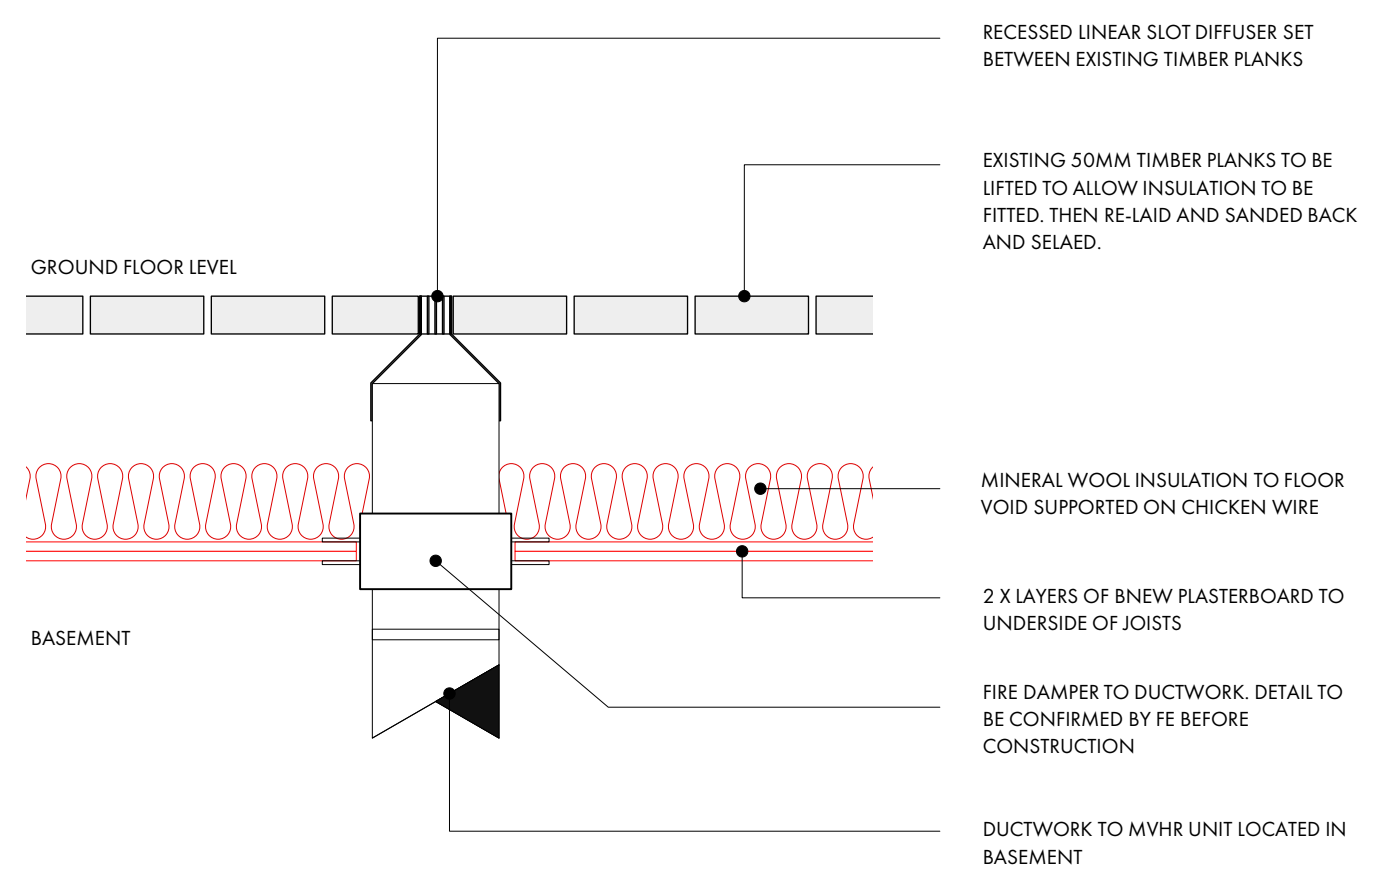

PROPOSED FLOOR DIFFUSER DETAIL FOR GROUND FLOOR MVHR

1:10 @ A3

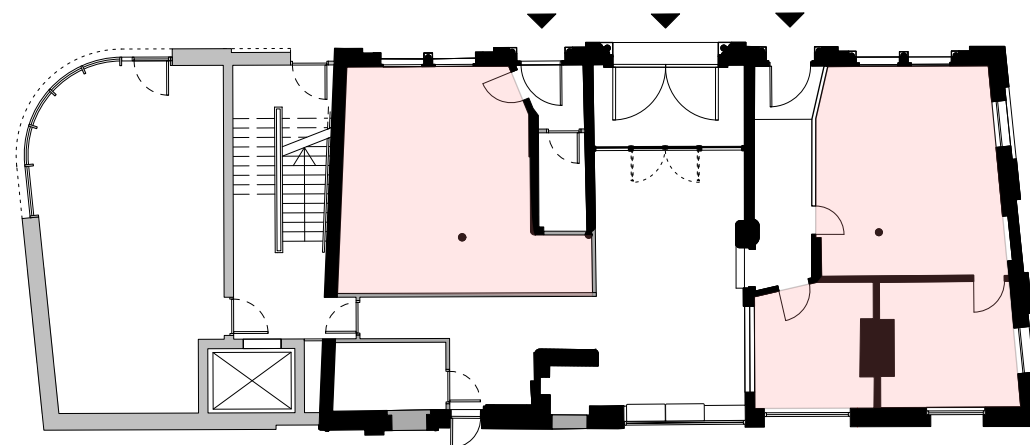

GROUND FLOOR ROOMS SERVED BY MVHR

1:200 @ A3

OMIArchitects

PROJECT Laystall St
DATE OCT' 20
SCALE 1:25
DWG No. 1383 / A 0017

GROUND FLOOR DIFFUSER DETAIL
LISTED BUILDING