



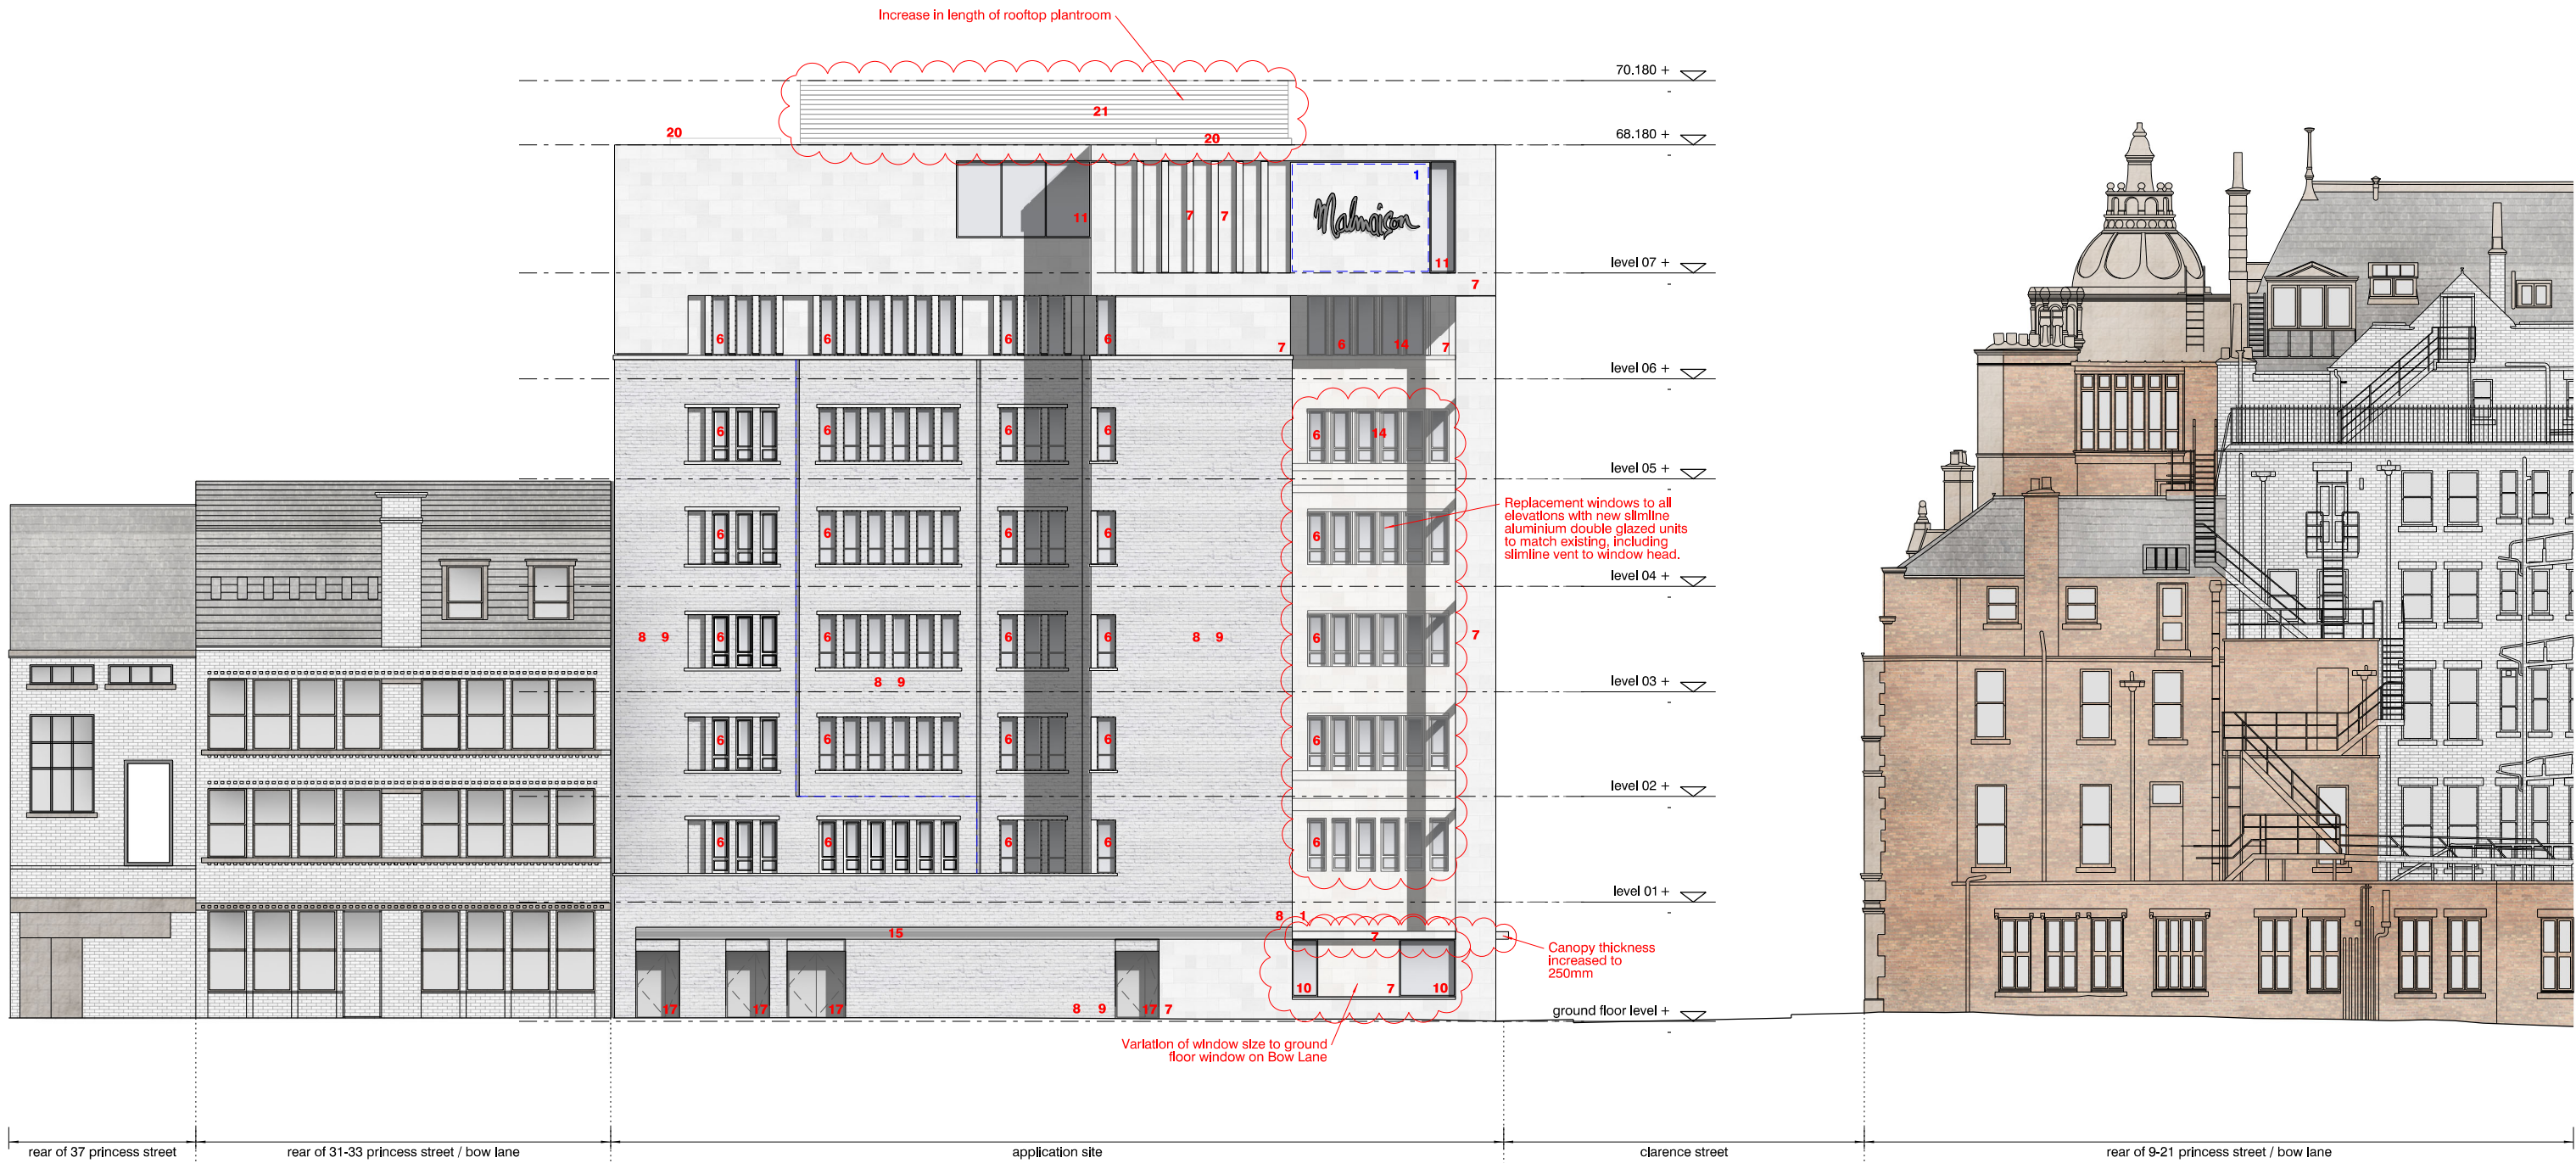

**signage zones key**  
1. rear LED illuminated projecting letters, mounted on support structure back to building fabric  
**NOTE: signage design displayed Indicative only, detailed design will be subject to a separate application**

| revision: | date:    | note:                                        |
|-----------|----------|----------------------------------------------|
| P01       | 20190425 | planning submission                          |
| P02       | 20190607 | signage zones and indicative design included |
| P03       | 20190809 | upper area of bow lane amended               |
| P04       | 20201211 | non-material amendment                       |
| P05       | 20210213 | section 73 application                       |

- 1. existing portland stone elevation, to be cleaned, repaired and repointed
  - 2. existing marble door reveal
  - 3. new timber panelled entrance door
  - 4. omitted
  - 5. new natural stone to match existing marble
  - 6. new slimline aluminium windows & doors with slimline vent to head, to match existing window profiles (35mm). colour to be dark grey
  - 7. new natural stone cladding to match existing portland stone, joints to be filled, colour matched, and dusted to match new stone
  - 8. new brickwork to match gauge and texture of existing brickwork
  - 9. new brickwork to be painted with mineral, masonry, matt paint. colour to match existing portland and new natural stone
  - 10. new capless curtain walling, silicon jointed
  - 11. new slimline curtain walling, with slimline sliding doors to match existing window profiles
  - 12. new frameless structural glass balustrade
  - 13. new coping/balustrade to match new natural stone
  - 14. new natural stone mullions and/or intermediate transoms to match existing portland stone
  - 15. new powder-coated louvres. colour to match painted brickwork
  - 16. new frameless glass entrance doors
  - 17. metal external doors. colour to match window colour
  - 18. new natural stone soffit
  - 19. flush glazed spandrel panel with slimline transoms to match existing window profiles
  - 20. PPC metal clad lift overrun. colour to match proposed natural stone
  - 21. PPC aluminium louvres. colour to match proposed natural stone.
- denotes amended description
- previous 6th floor level
- signage zone - detailed design subject to separate application

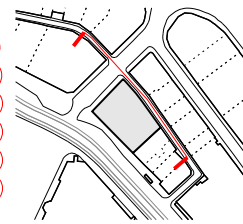

**project**  
4\*hotel on princess street, manchester  
**job no.**  
7415  
**title**  
proposed bow lane elevation  
**scale**  
1:200 @ A3  
**drawing no.**  
**al(05)0032**

in association with  
LEACH RHODES WALKER  
ARCHITECTS  
www.lrw.co.uk  
**stephenson**  
**STUDIO**  
architects planners interiors

3 riverside mews  
4 commercial street  
manchester, M15 4RQ  
www.stephenson-studio.com  
mail@stephenson-studio.com  
t +44 (0)161 832 0244