



The copyright of this drawing is vested with Corstorphine + Wright Ltd and must not be copied or reproduced without the consent of the company.

Figured dimensions only to be taken from this drawing. DO NOT SCALE.
All contractors must visit the site and be responsible for checking all setting out dimensions and notifying the architect of any discrepancies prior to any manufacture or construction work.


NOTES:

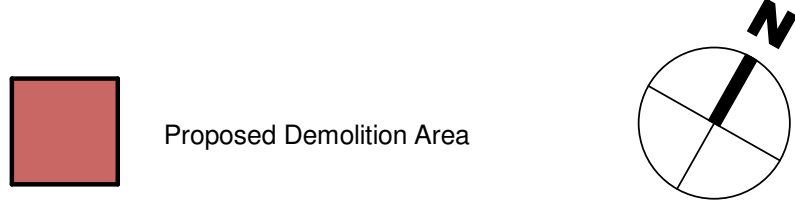


Proposed Demolition Area

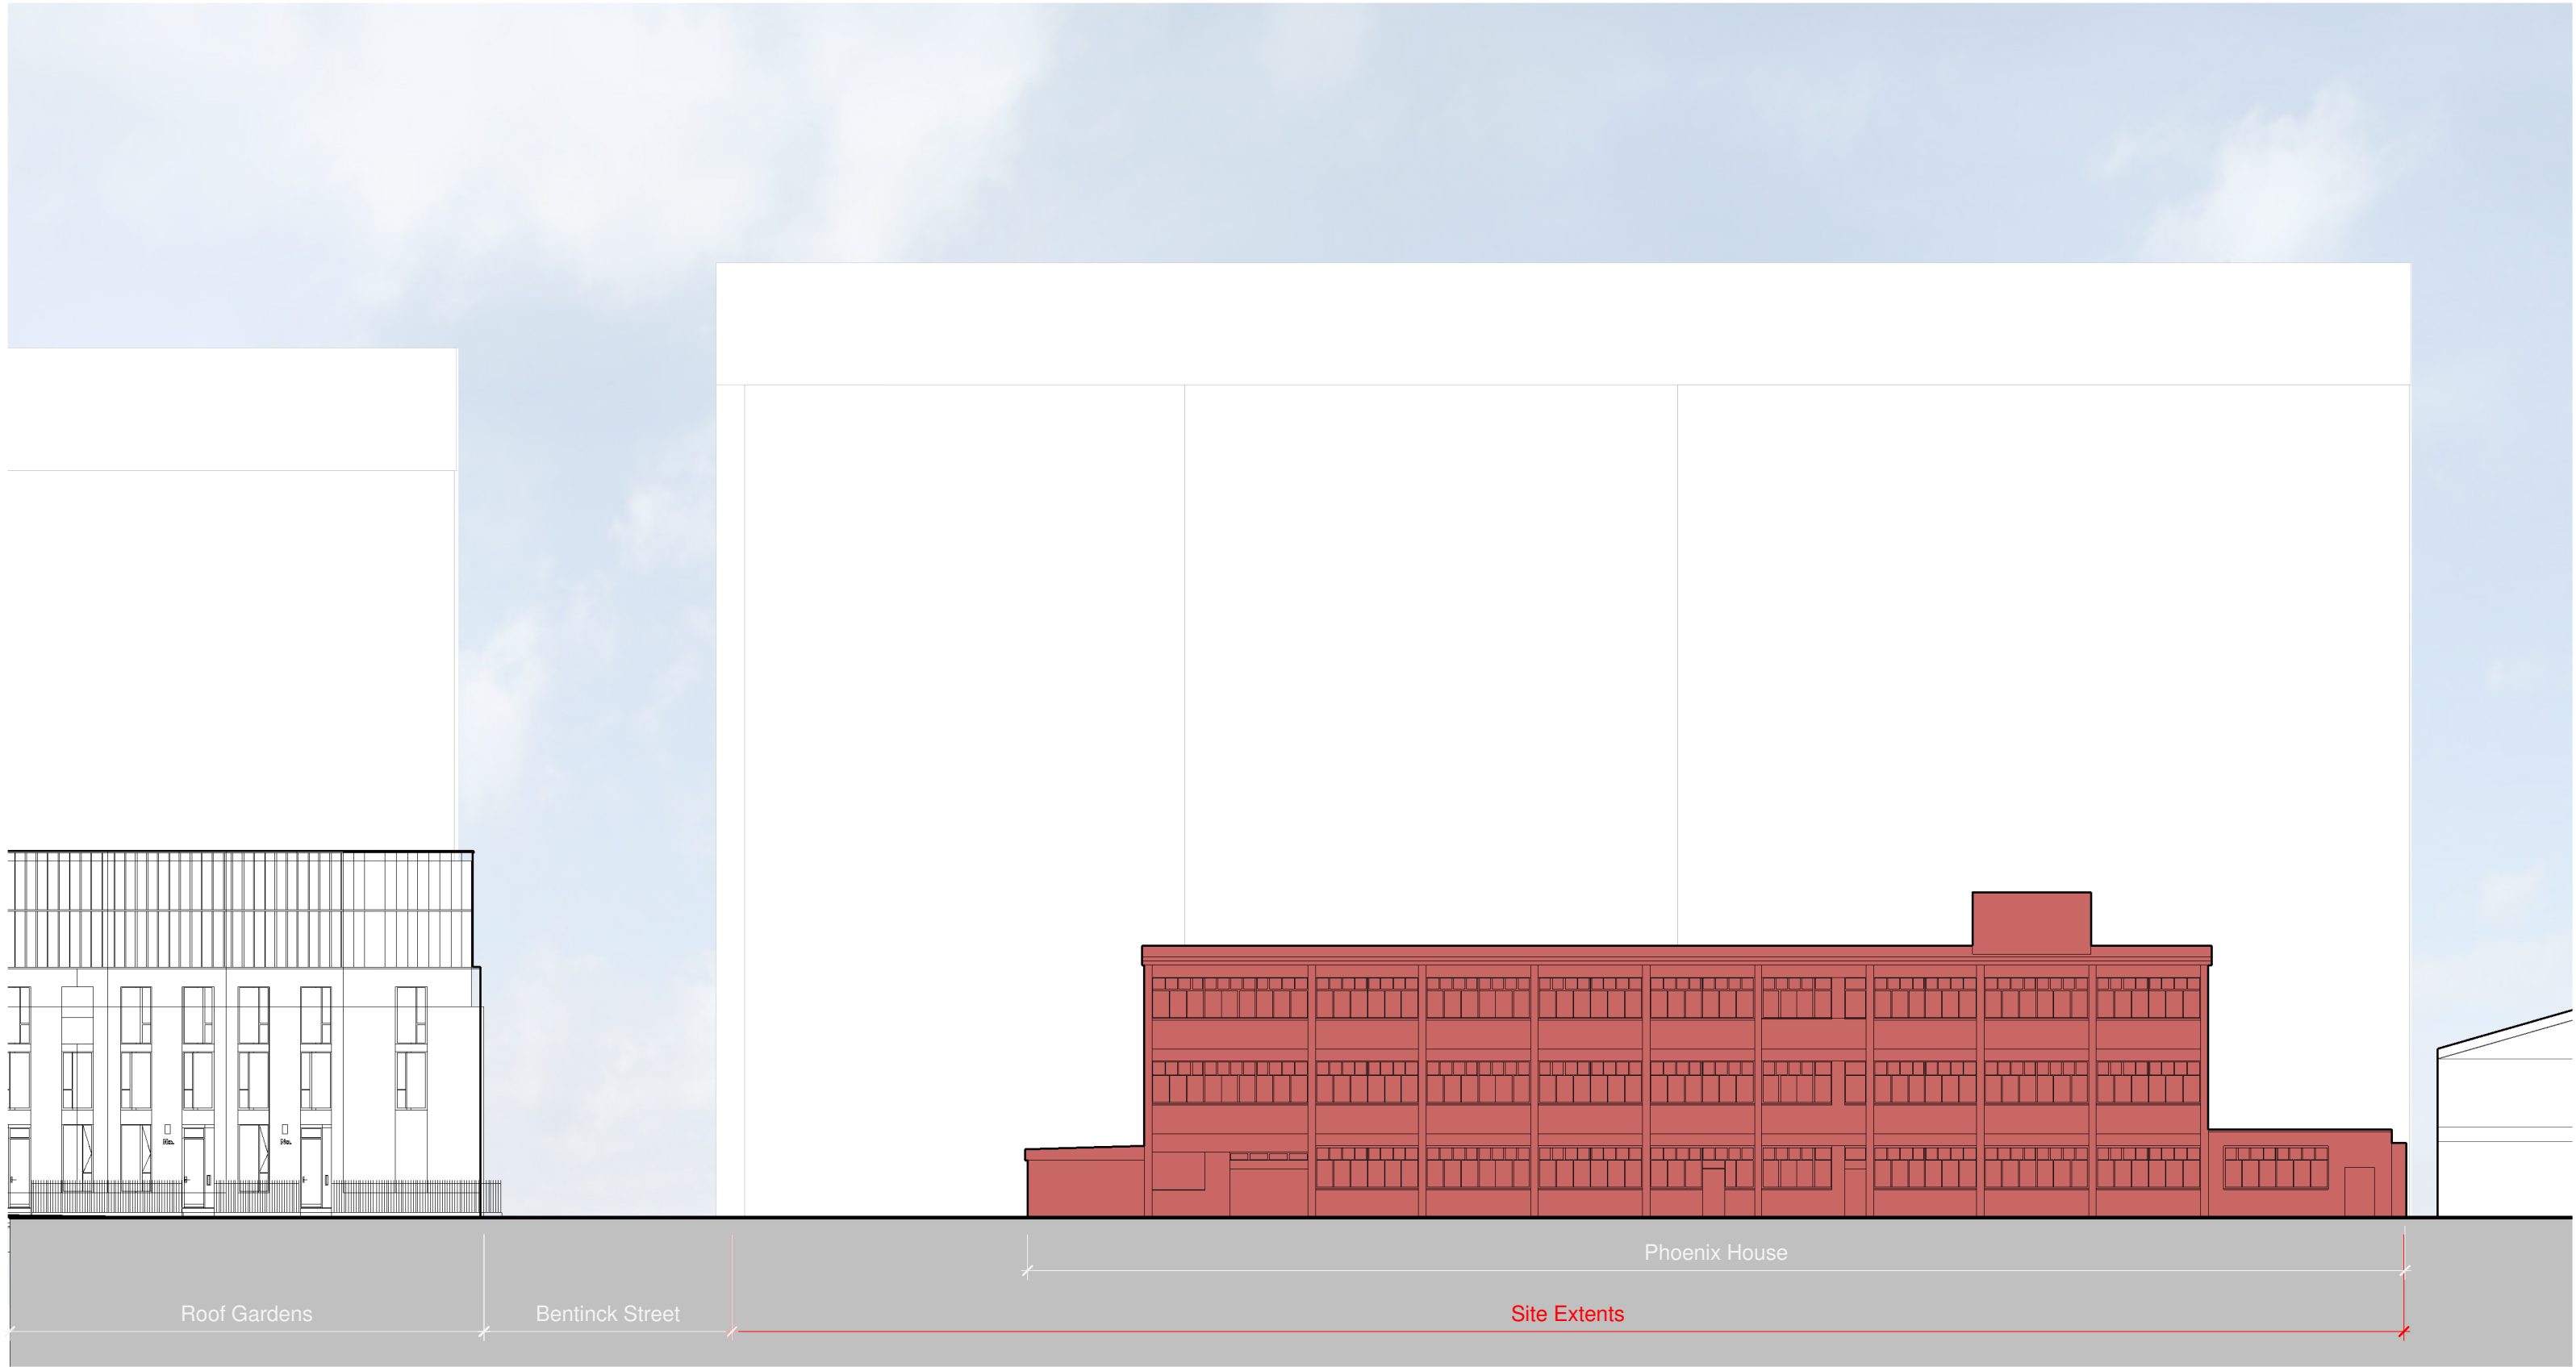


A Ellesmere Street Existing Elevation Demolition
1 : 250

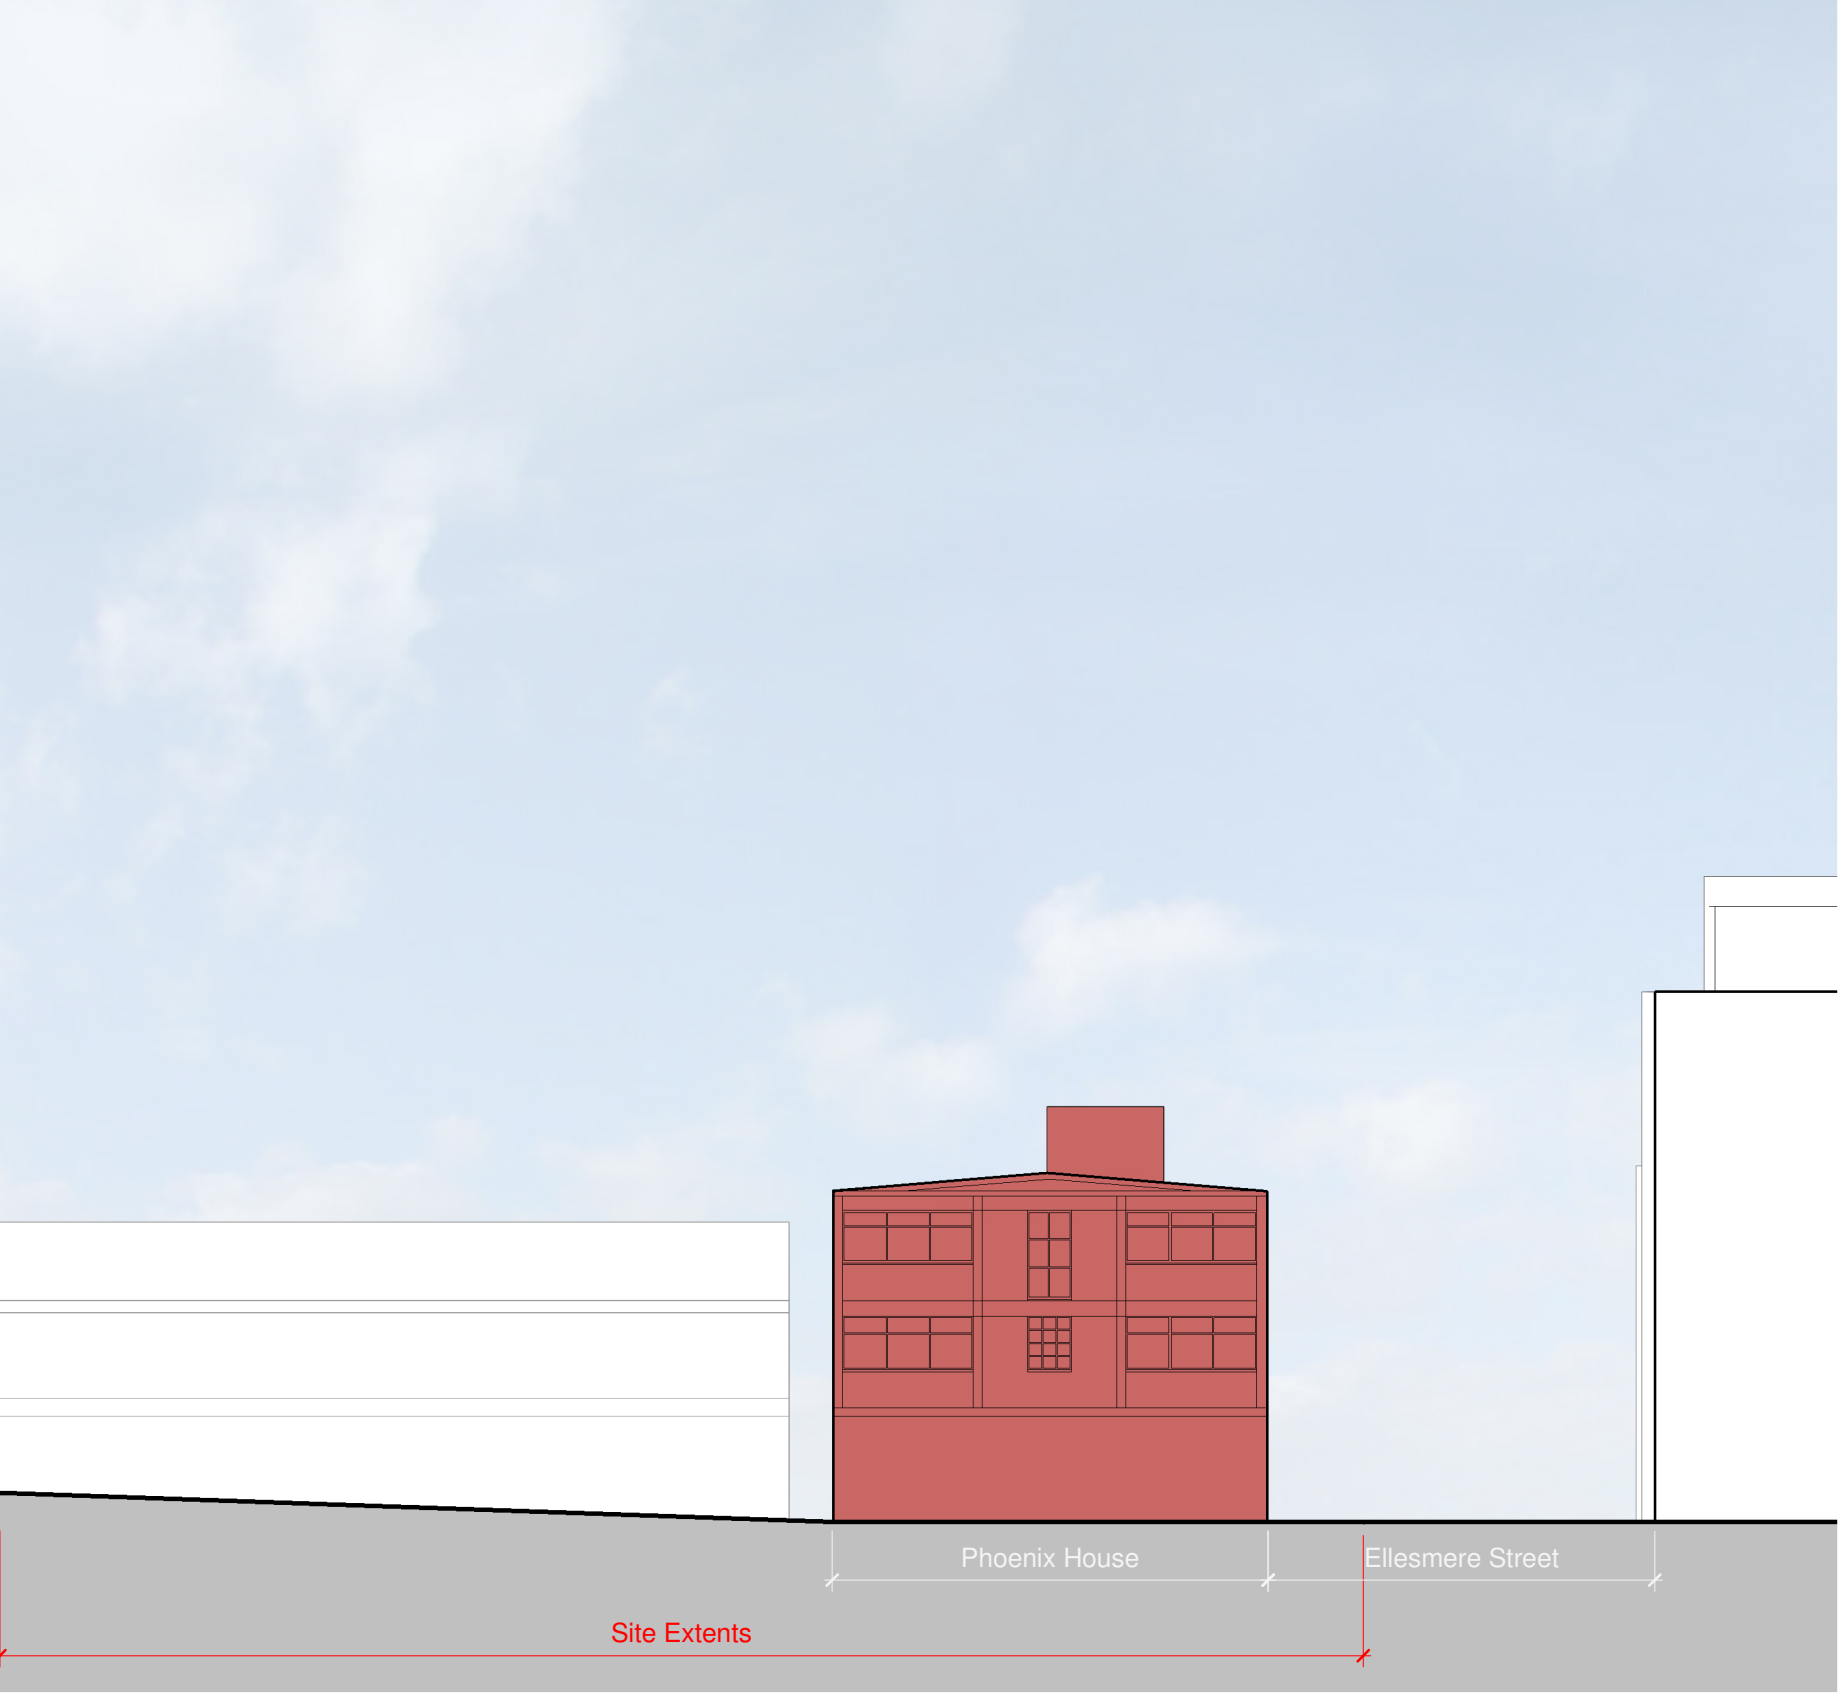

C Bentnick Street Existing Elevation Demolition
1 : 250

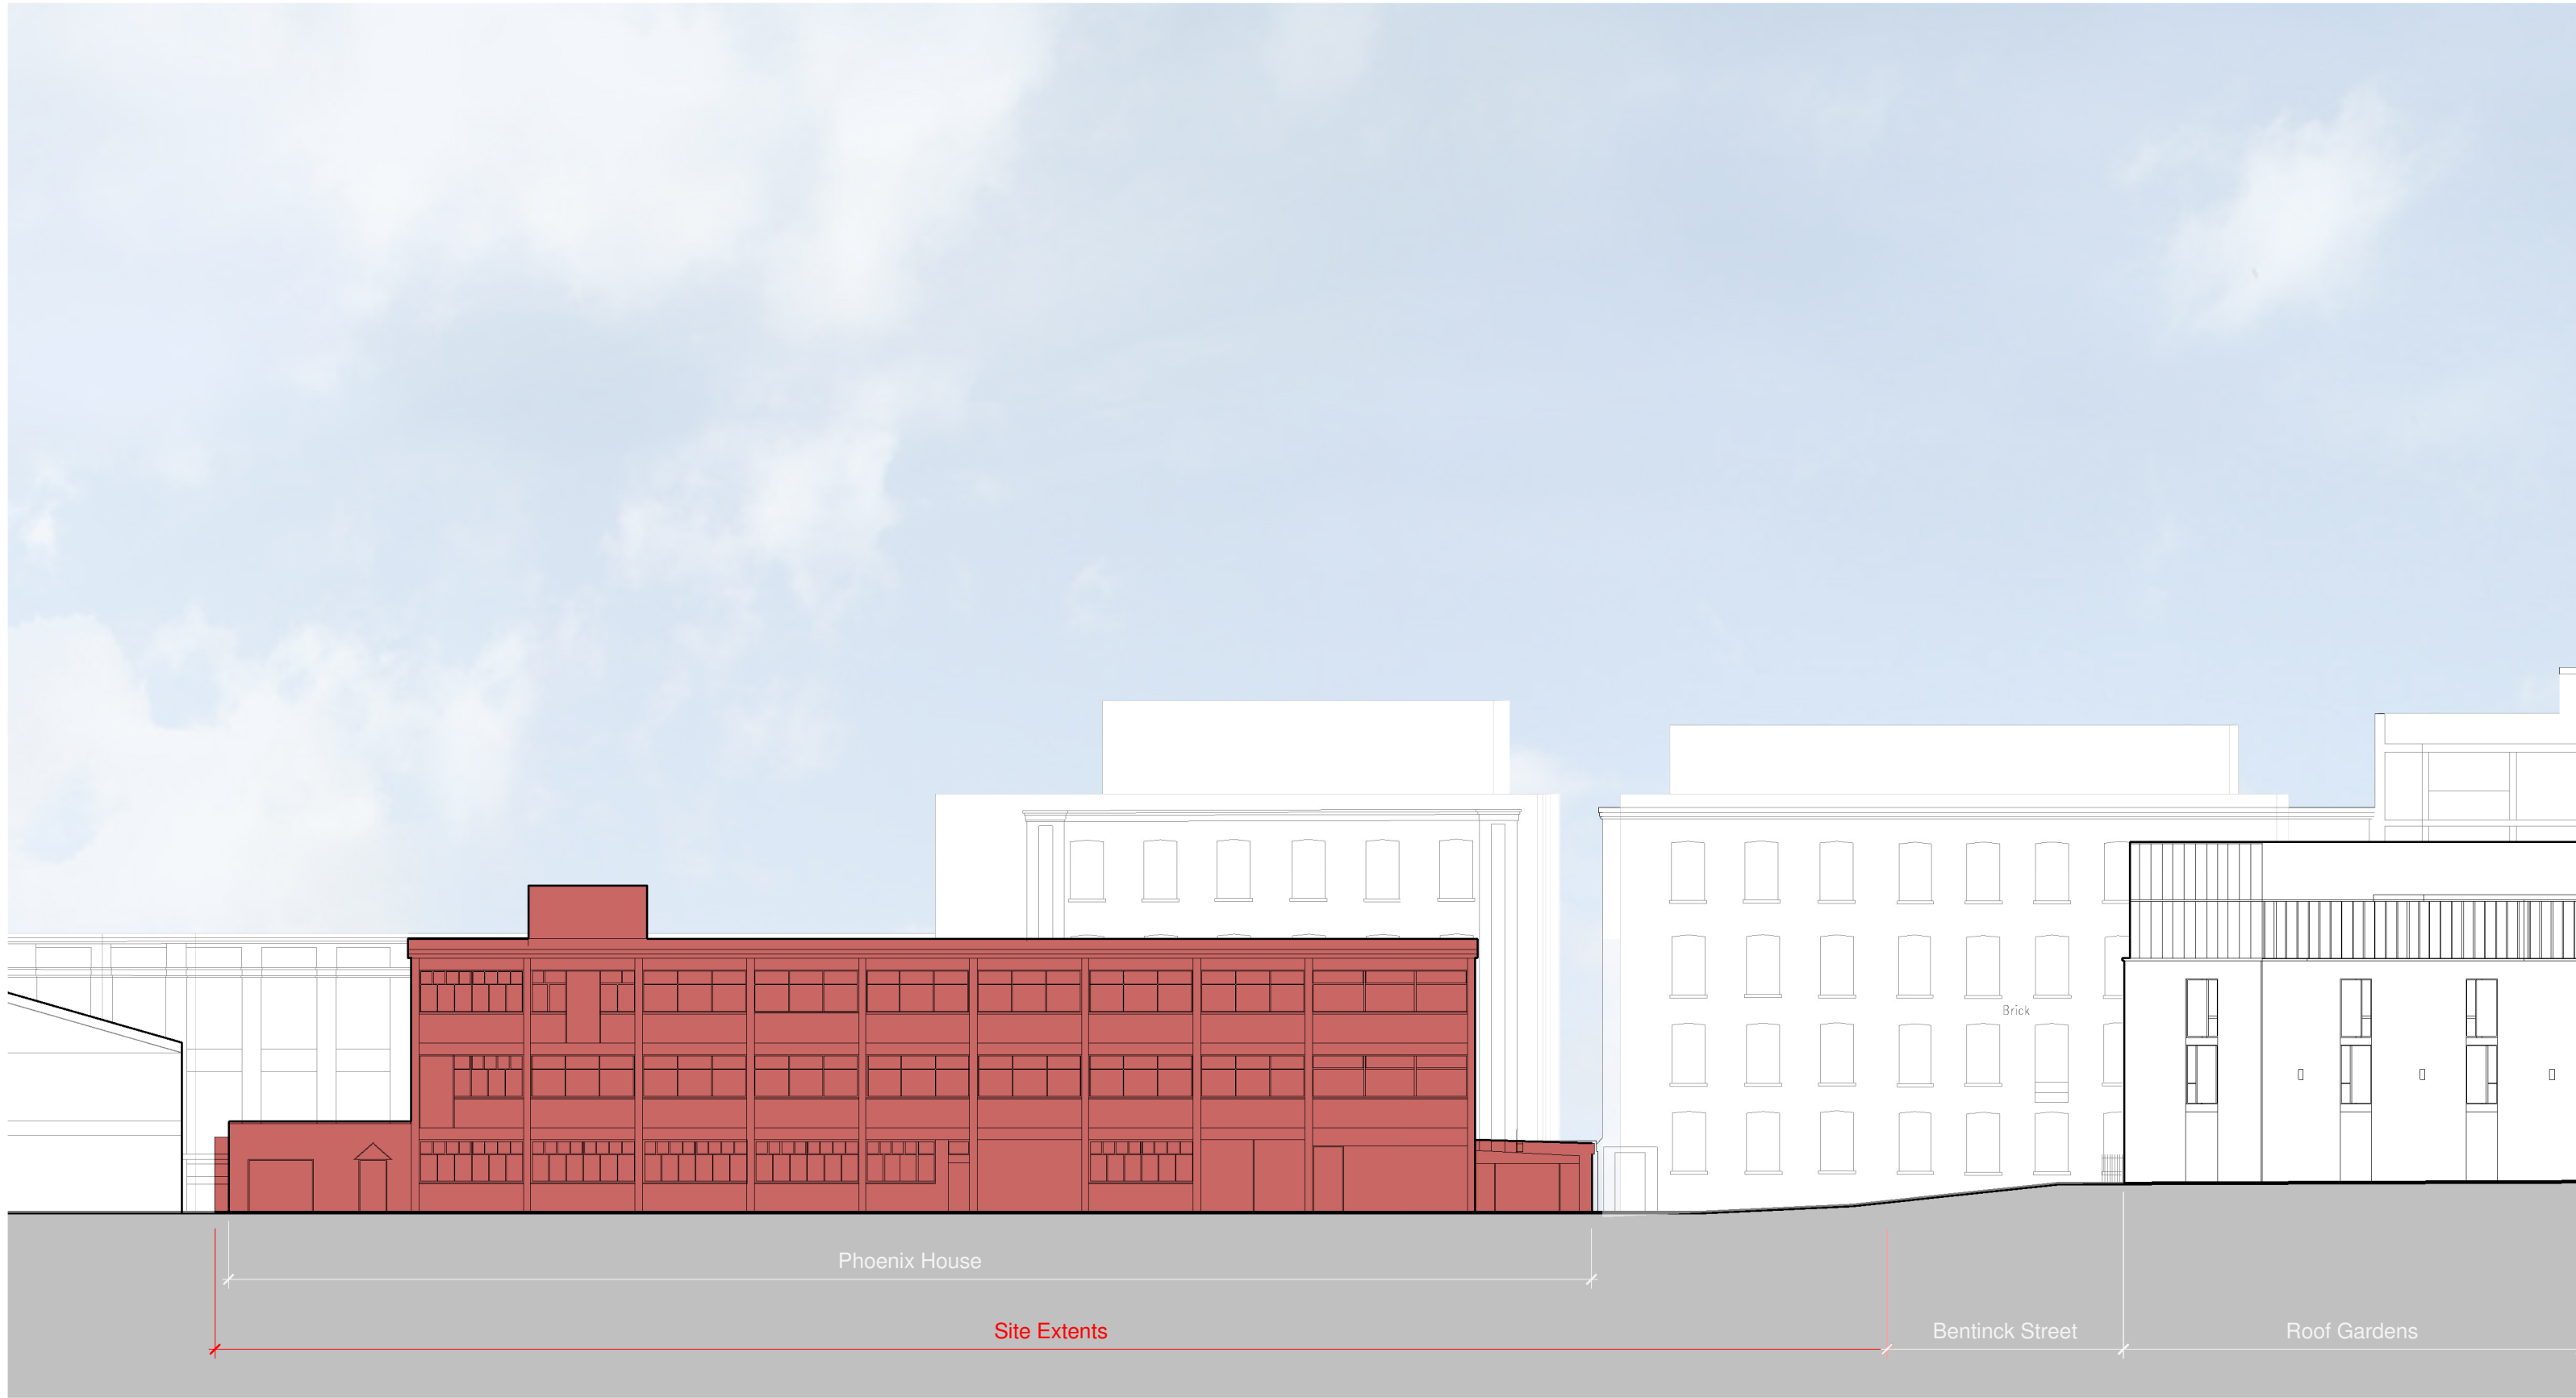

B Cawdor Street Existing Elevation Demolition
1 : 250

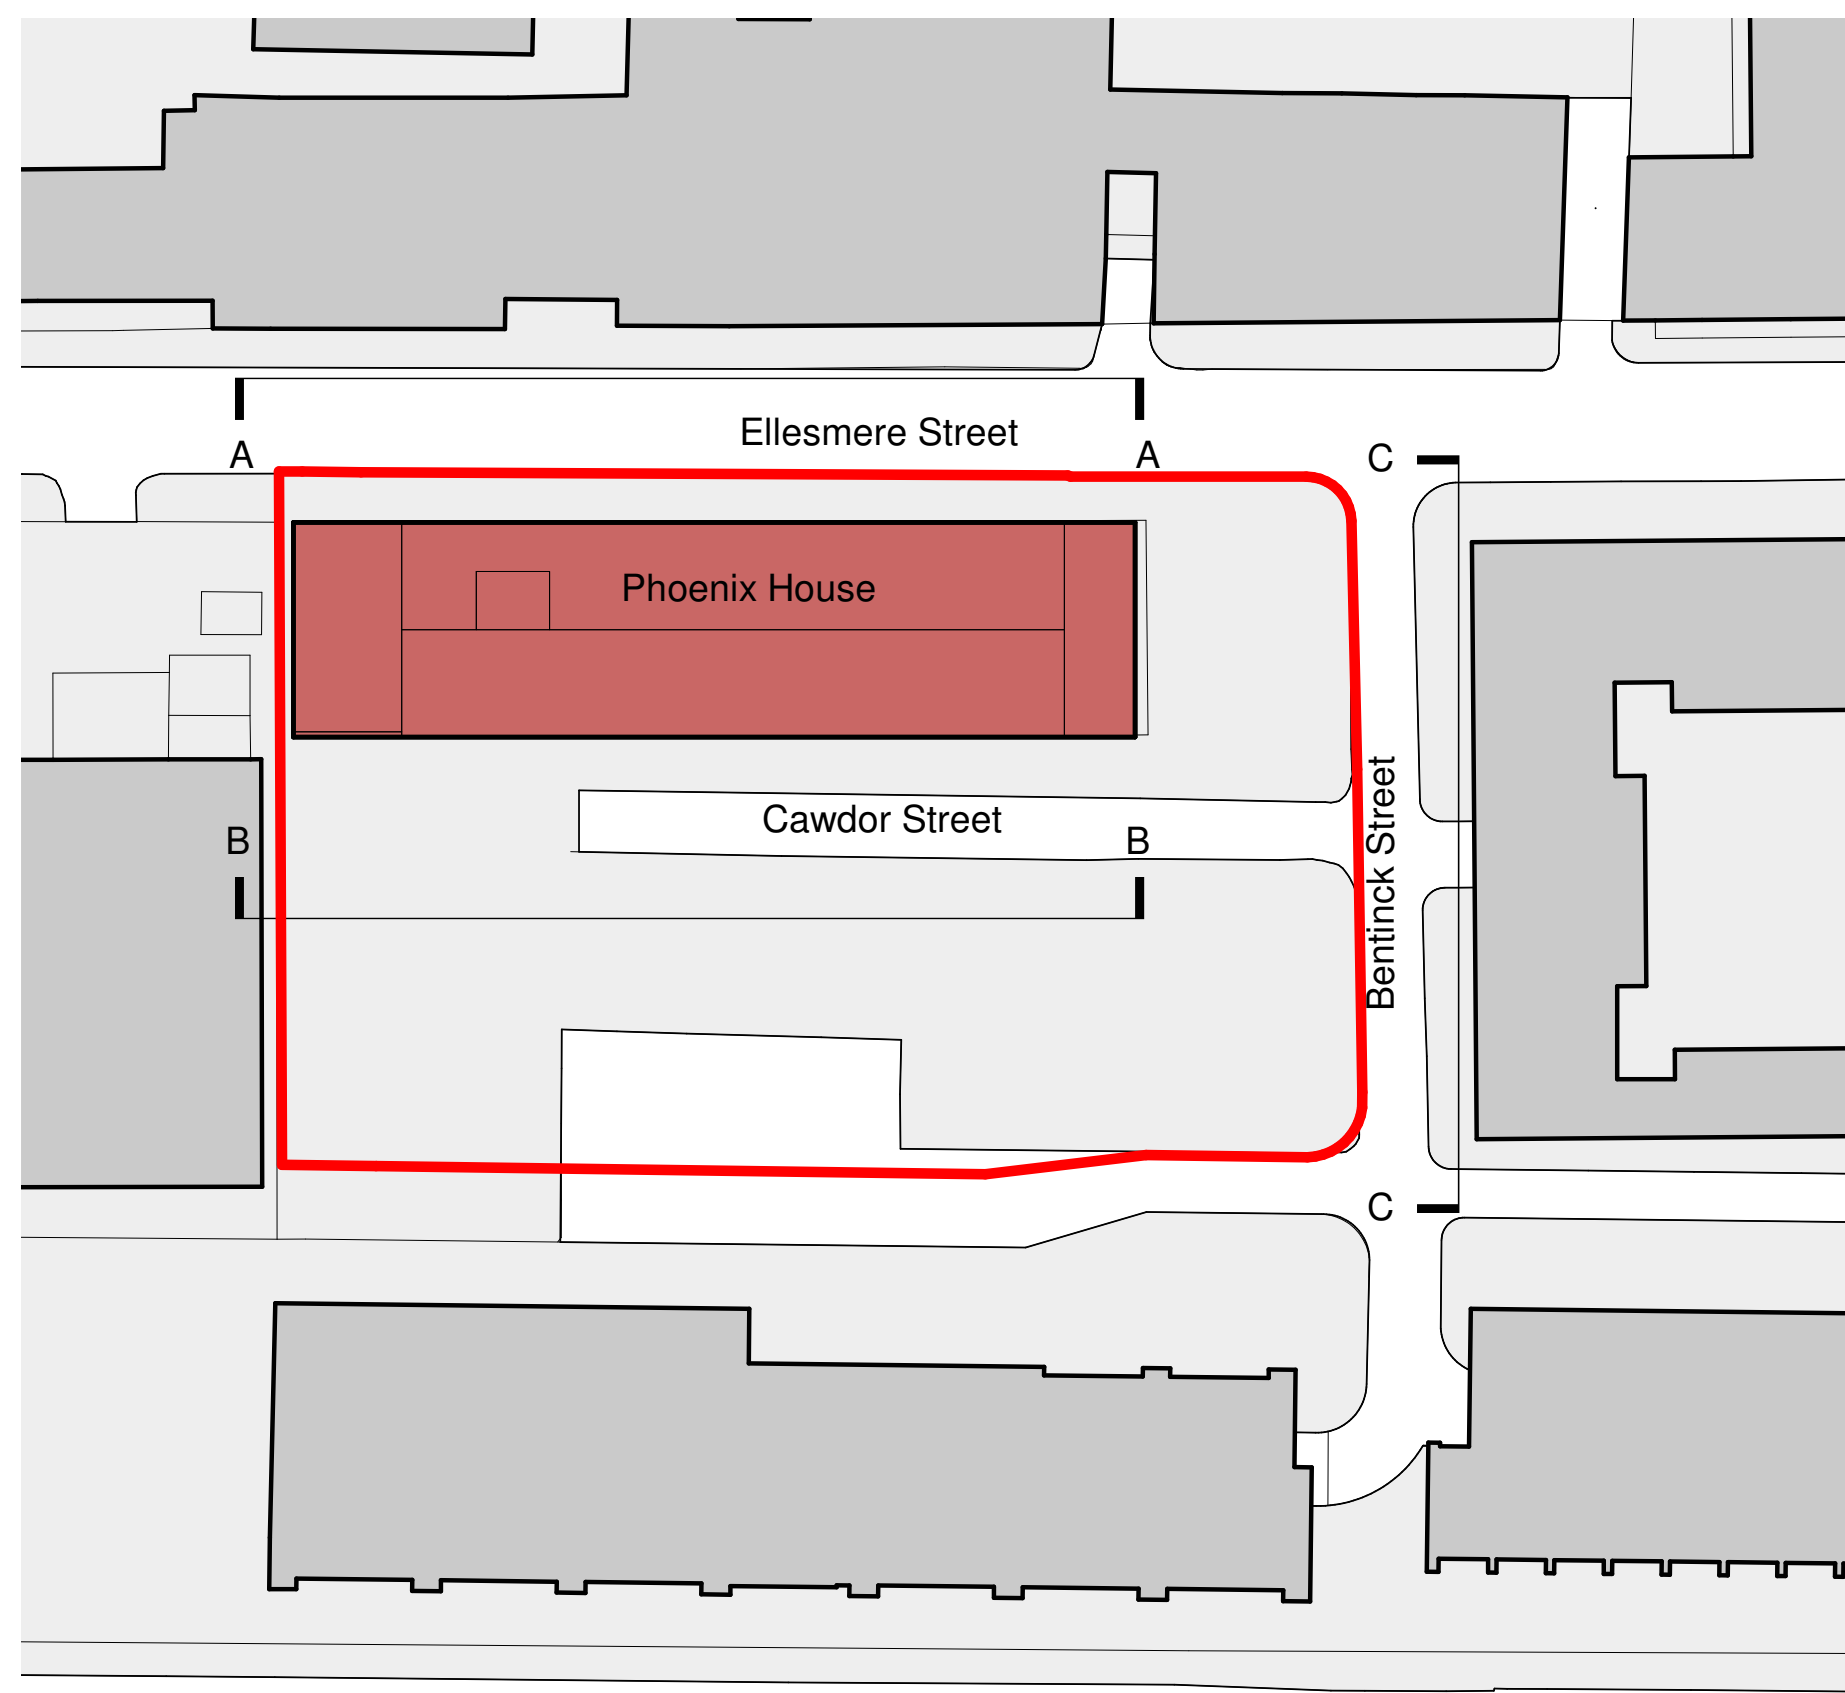

4 Existing Building Footprint Demolition
1 : 500

P02	Issued for planning	01.12.20	MD	MB
P01	Issued for planning	26.11.20	MD	MB
Rev	Description	Date	Dr by	App by

Project Stage

PLANNING

Client:

DeTrafford

Project:

PHOENIX WORKS

Drawing Title:

Exiting Elevation Demolition Area

Drawn	Checked	Paper Size	Scale	Date
MD	MB	A1	As indicated	11/16/20

Drawing No.	Revision
20098-CW-B1-ZZ-DR-A-7103	P02

Drawing BIM Name:
20098-CW-XX-ZZ-M3-A-EXIST-S1.RVT

CDE Area:	Suitability Code:	BIM Revision:
		P01.01

CORSTORPHINE + WRIGHT
ARCHITECTS

Warwick
London
Birmingham
Manchester
Leeds
Canterbury
Glasgow
Darlington
Dublin

The Stables • Paradise Wharf • Ducie Street • Manchester • M1 2JN
Tel. 0161 272 8100 www.corstorphine-wright.com