
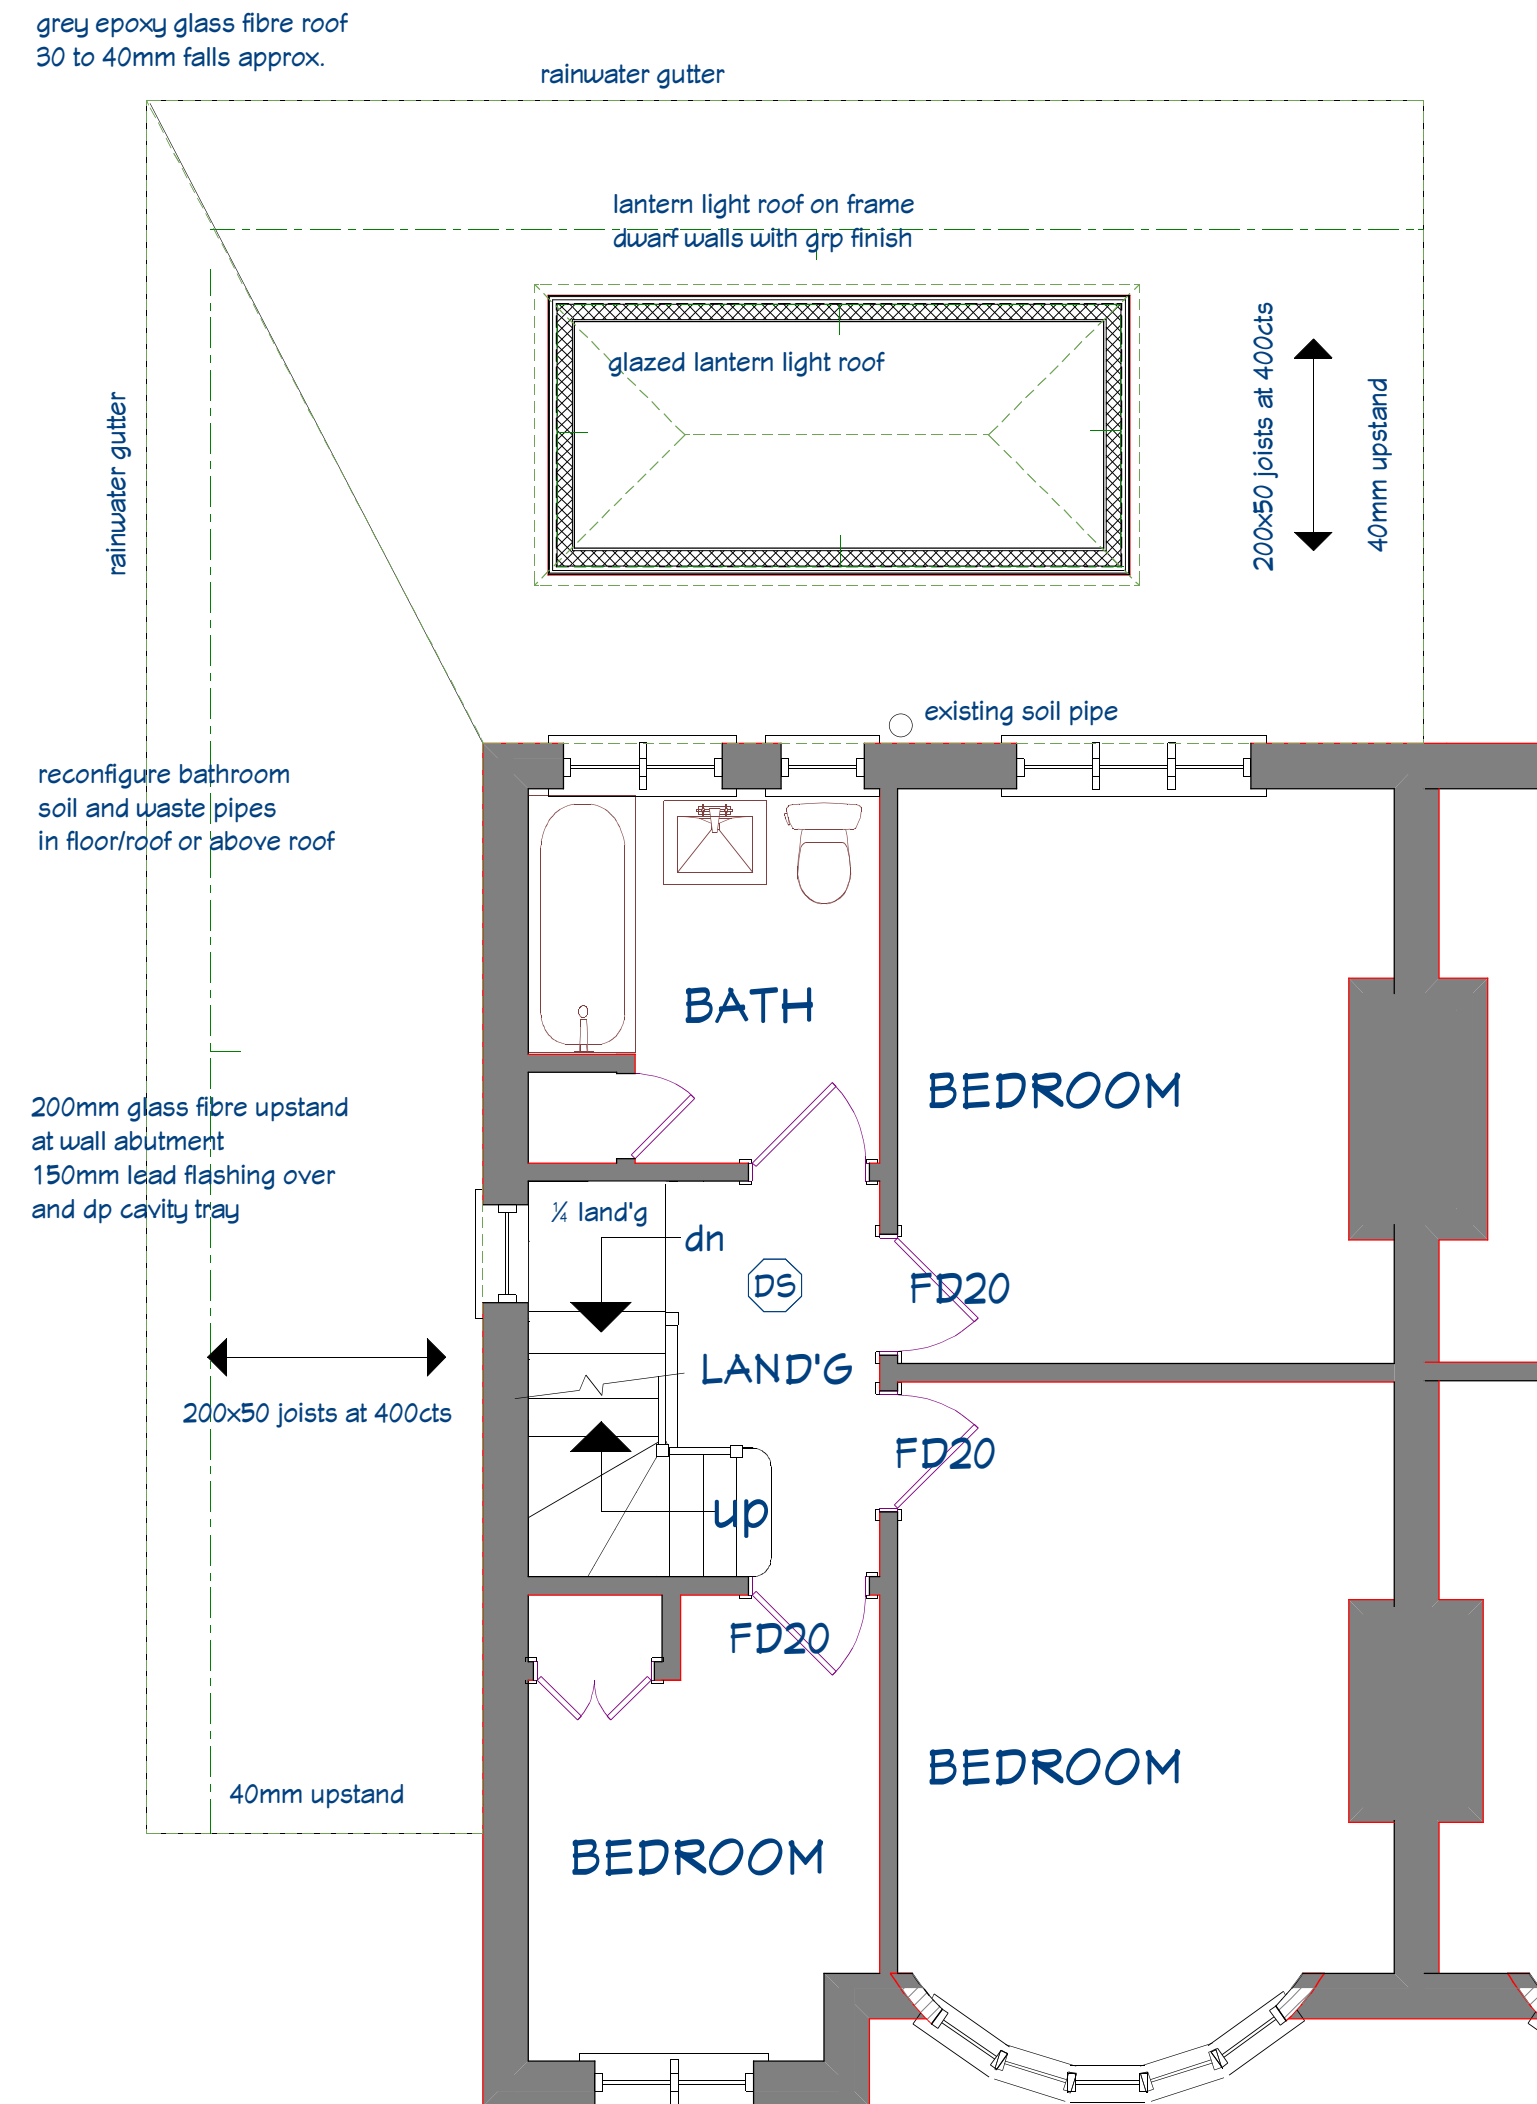


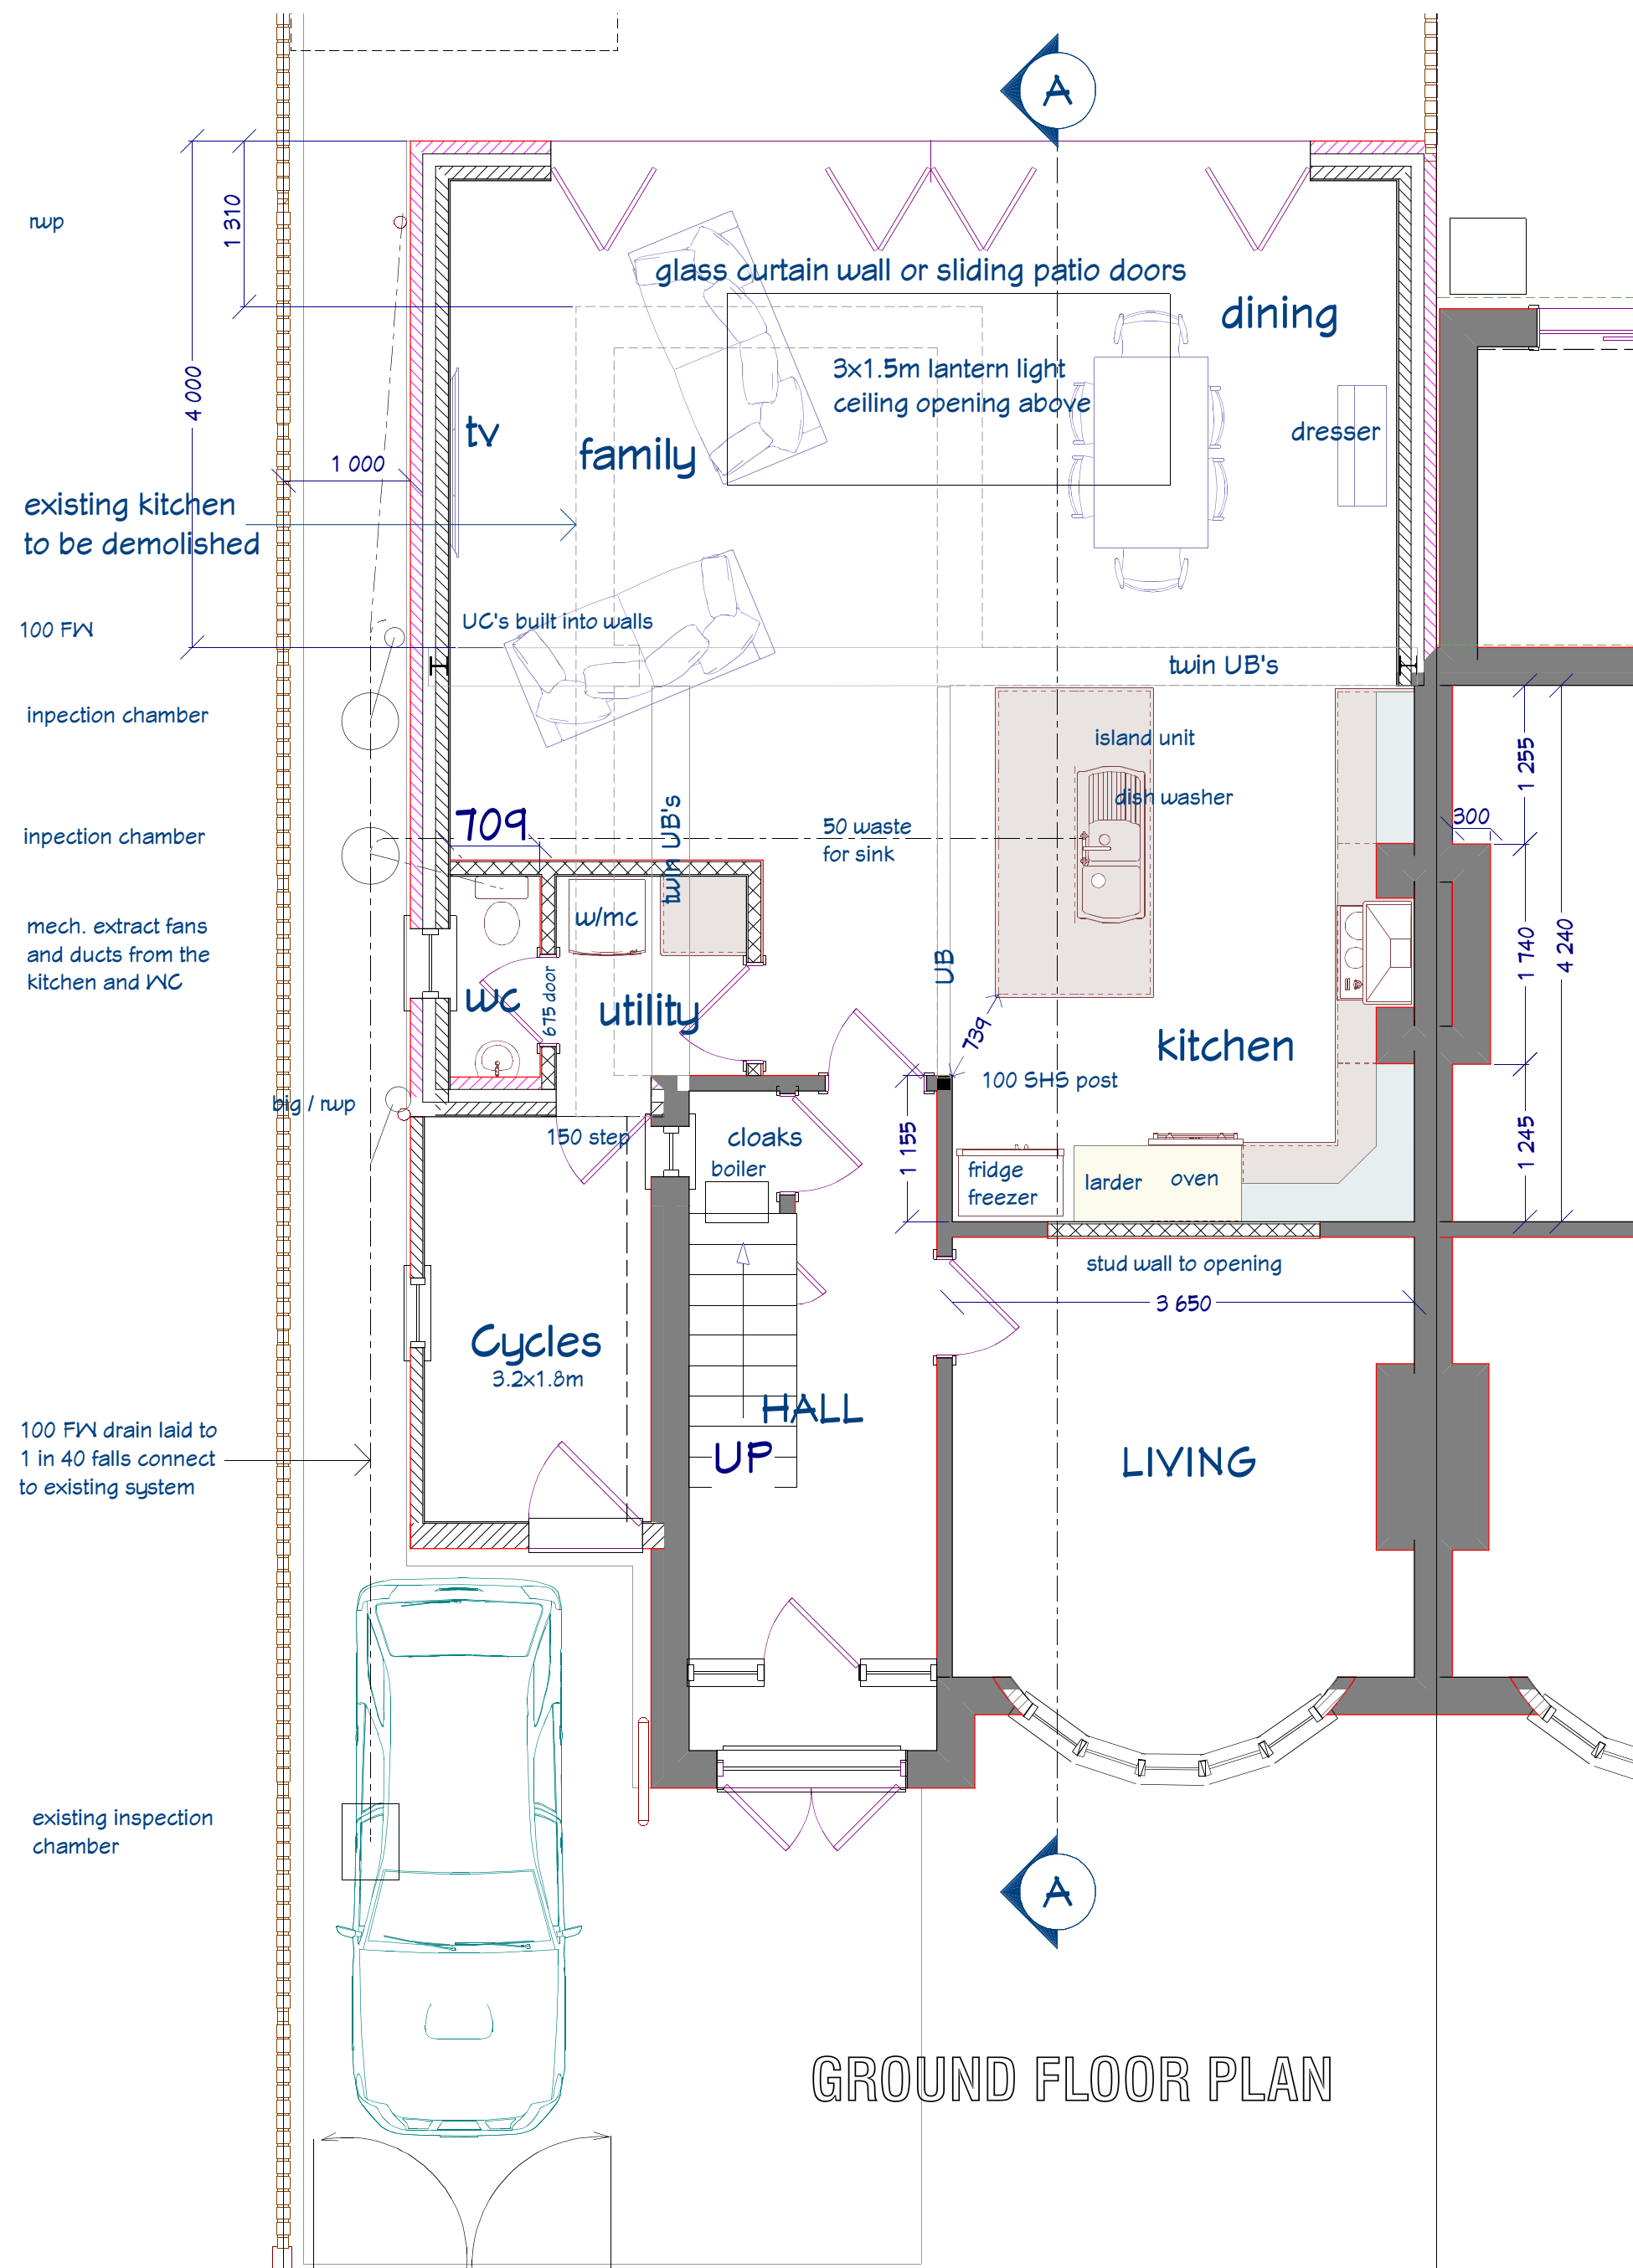

FIRST FLOOR PLAN

phadesign
architectural plan workshop

8 Roosevelt Avenue
tel: 01524 67006
email: armistead8@gmail.com

SCALE	when printed at A2 size	DATE
-------	-------------------------	------

1:50	Nov 2020
------	----------

TITLE _____

Discussion

Plans

PROJECT _____

Kitchen Extension and

CF remodel scheme 2

GF remodel scheme 3

SITE

54 Brooklawn Drive

Rev B - lantern light added 17-12-2020

Rev A - extended to 4m and kitchen
dimensions added 16-12-2020

dimensions added 16-12-2020

scales 1:100 and 1:50 for scale plans print ar A2 size

