


1:50

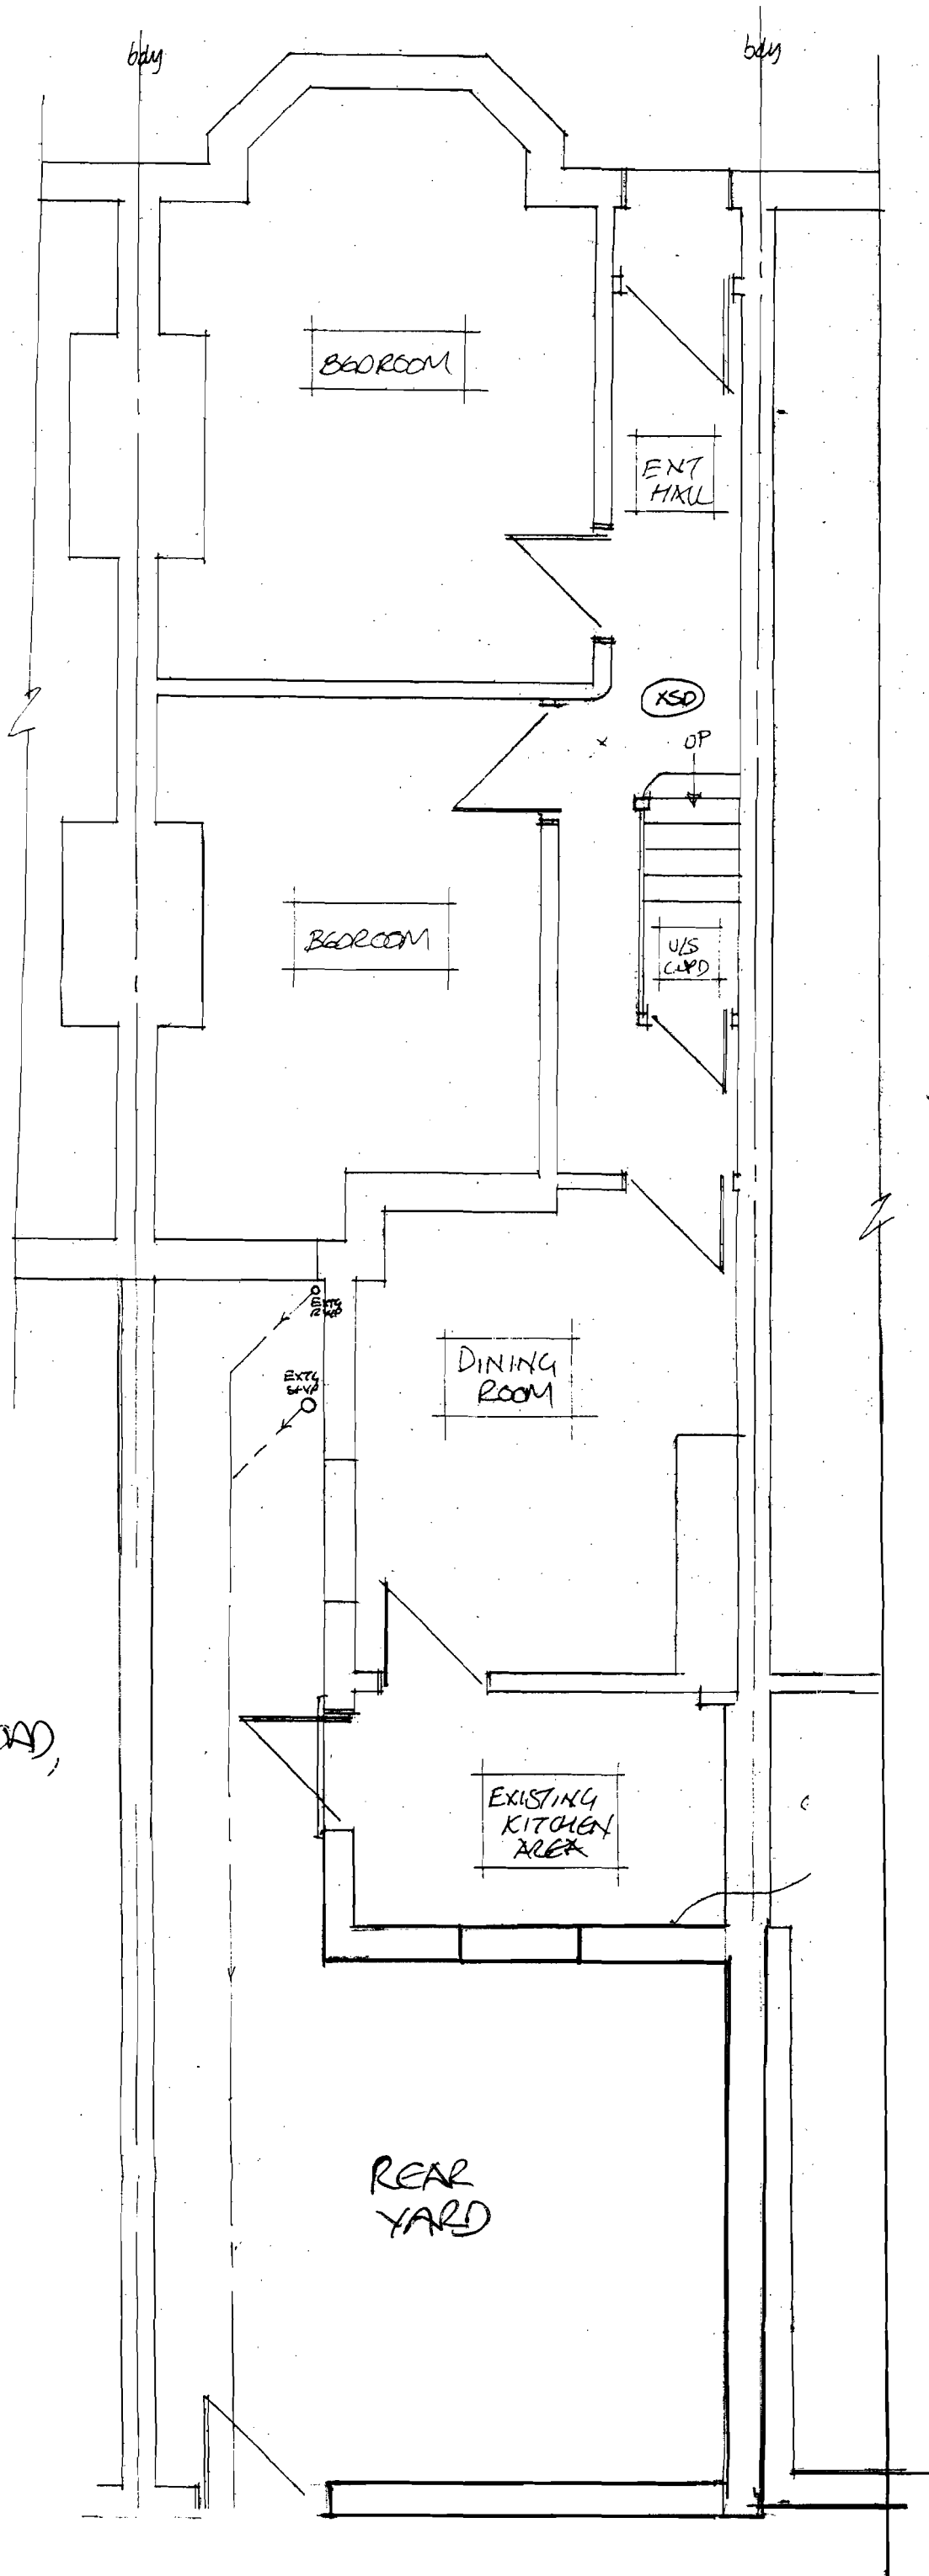

25 MARSHED ROAD,
FALMOUTH
M/C

EXISTING
GROUND
FLOOR PLAN.
+ BLOCK PLAN.

FOR ACTION	M	M	M	REC'D



EXISTING
FIRST FLOOR
PLAN.

25 MABHED RD,
TANAWHED
MIC

ACK'D		DATE	
REPLIED		DEC 2001	
REC'D		1	
M	M	FOR ACTION	