


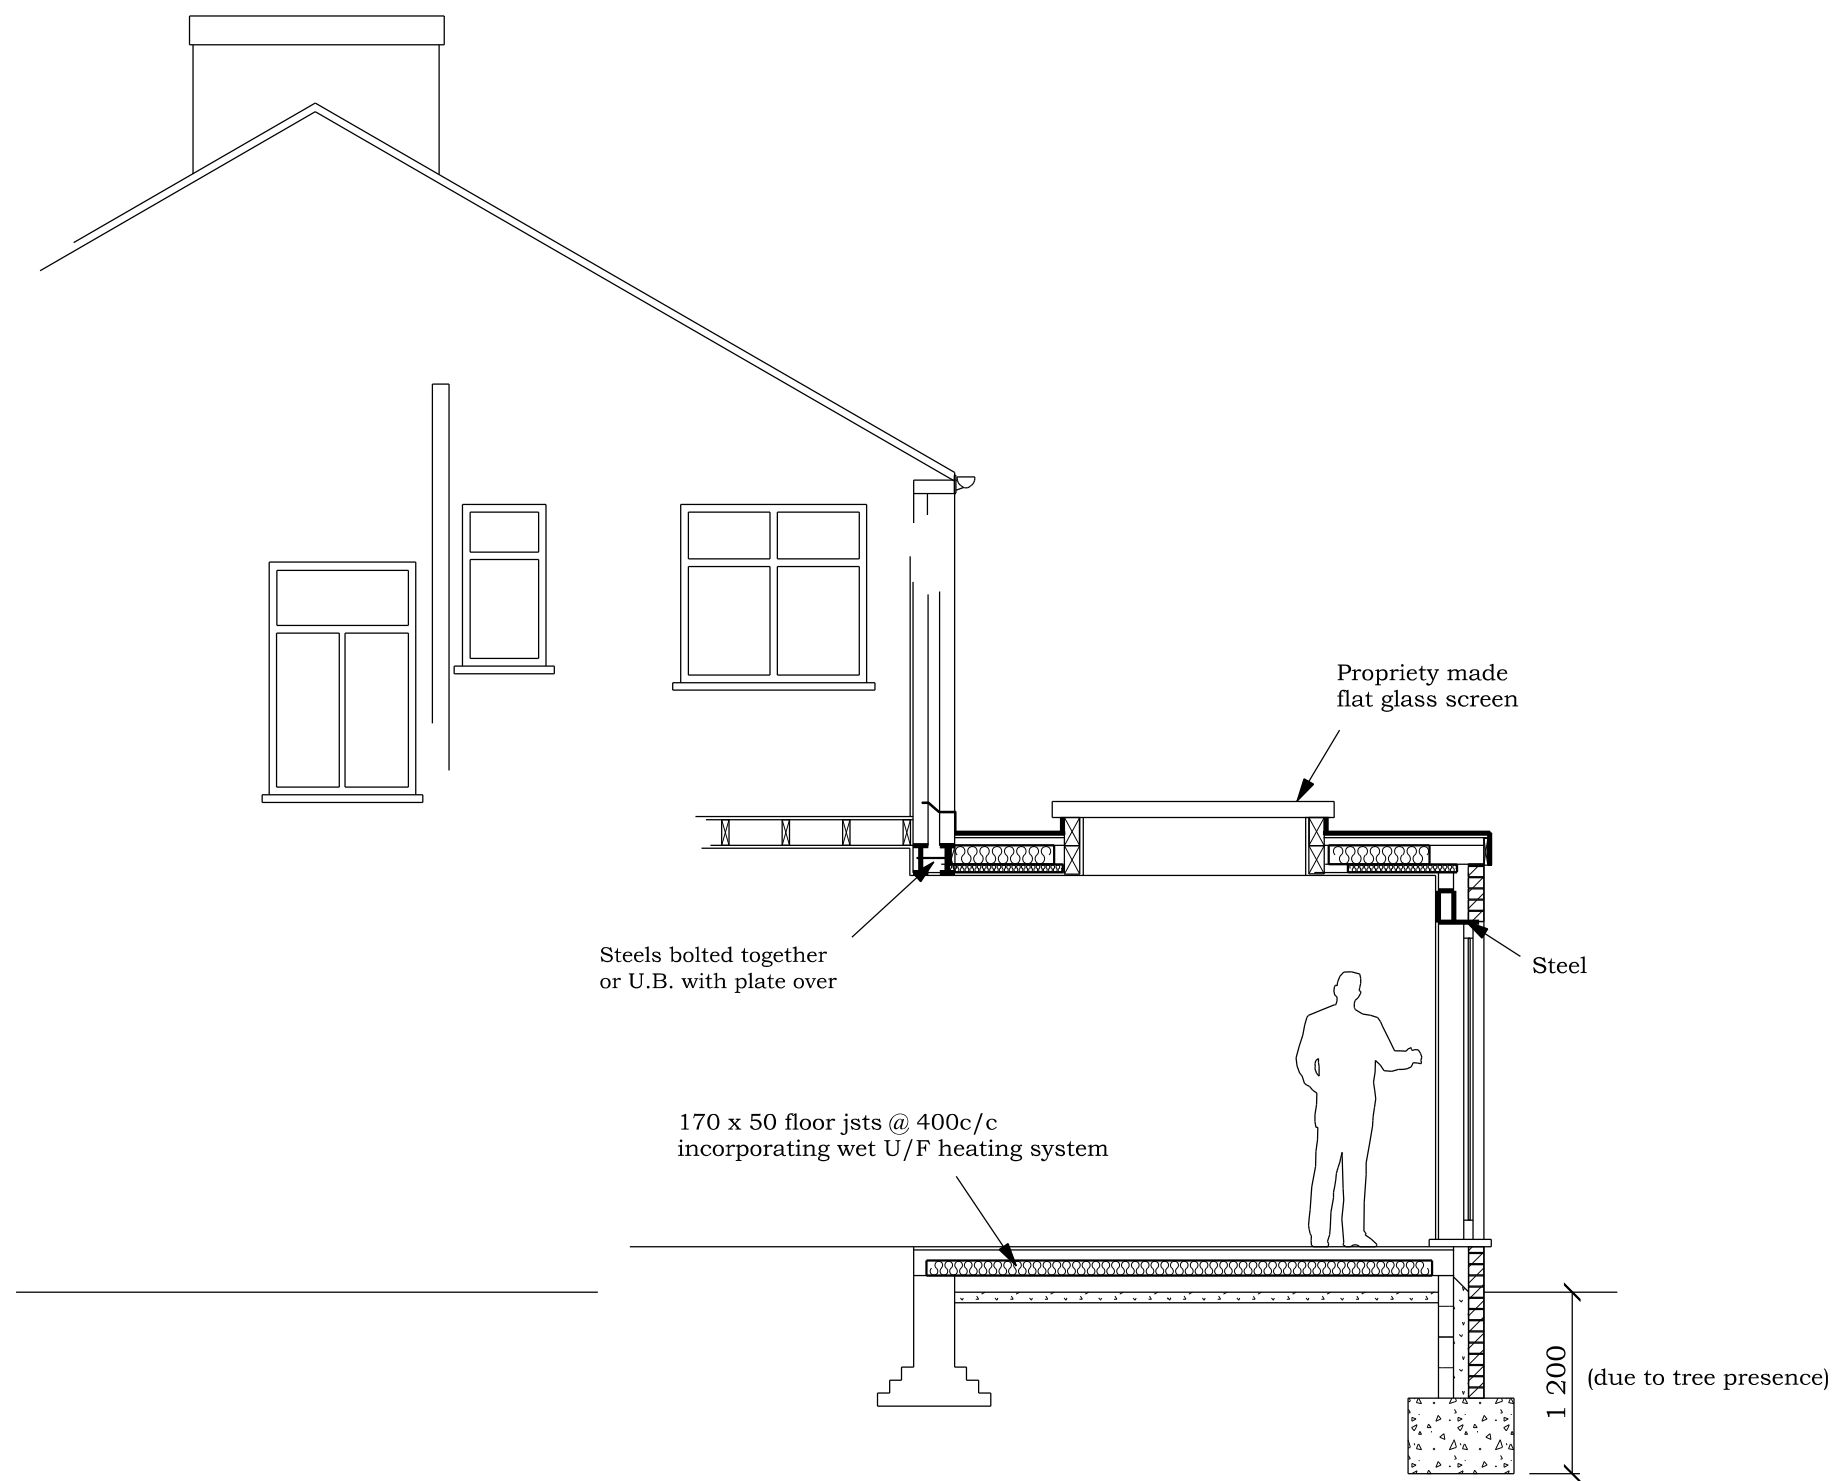

SECTION A - A

SECTION A - A
PROPOSED SINGLE STOREY
SIDE/REAR EXTENSION
for
Mr. and Mrs. T. BOURDOUANE,
at
65, OLD LANSDOWNE ROAD,
DIDSBURY,
M20 2WY.

Scale 1:50 @ A3

Date OCTOBER 2020

Drawing Number 1932/3