




HYVERT
VERTICAL GREENWALLS

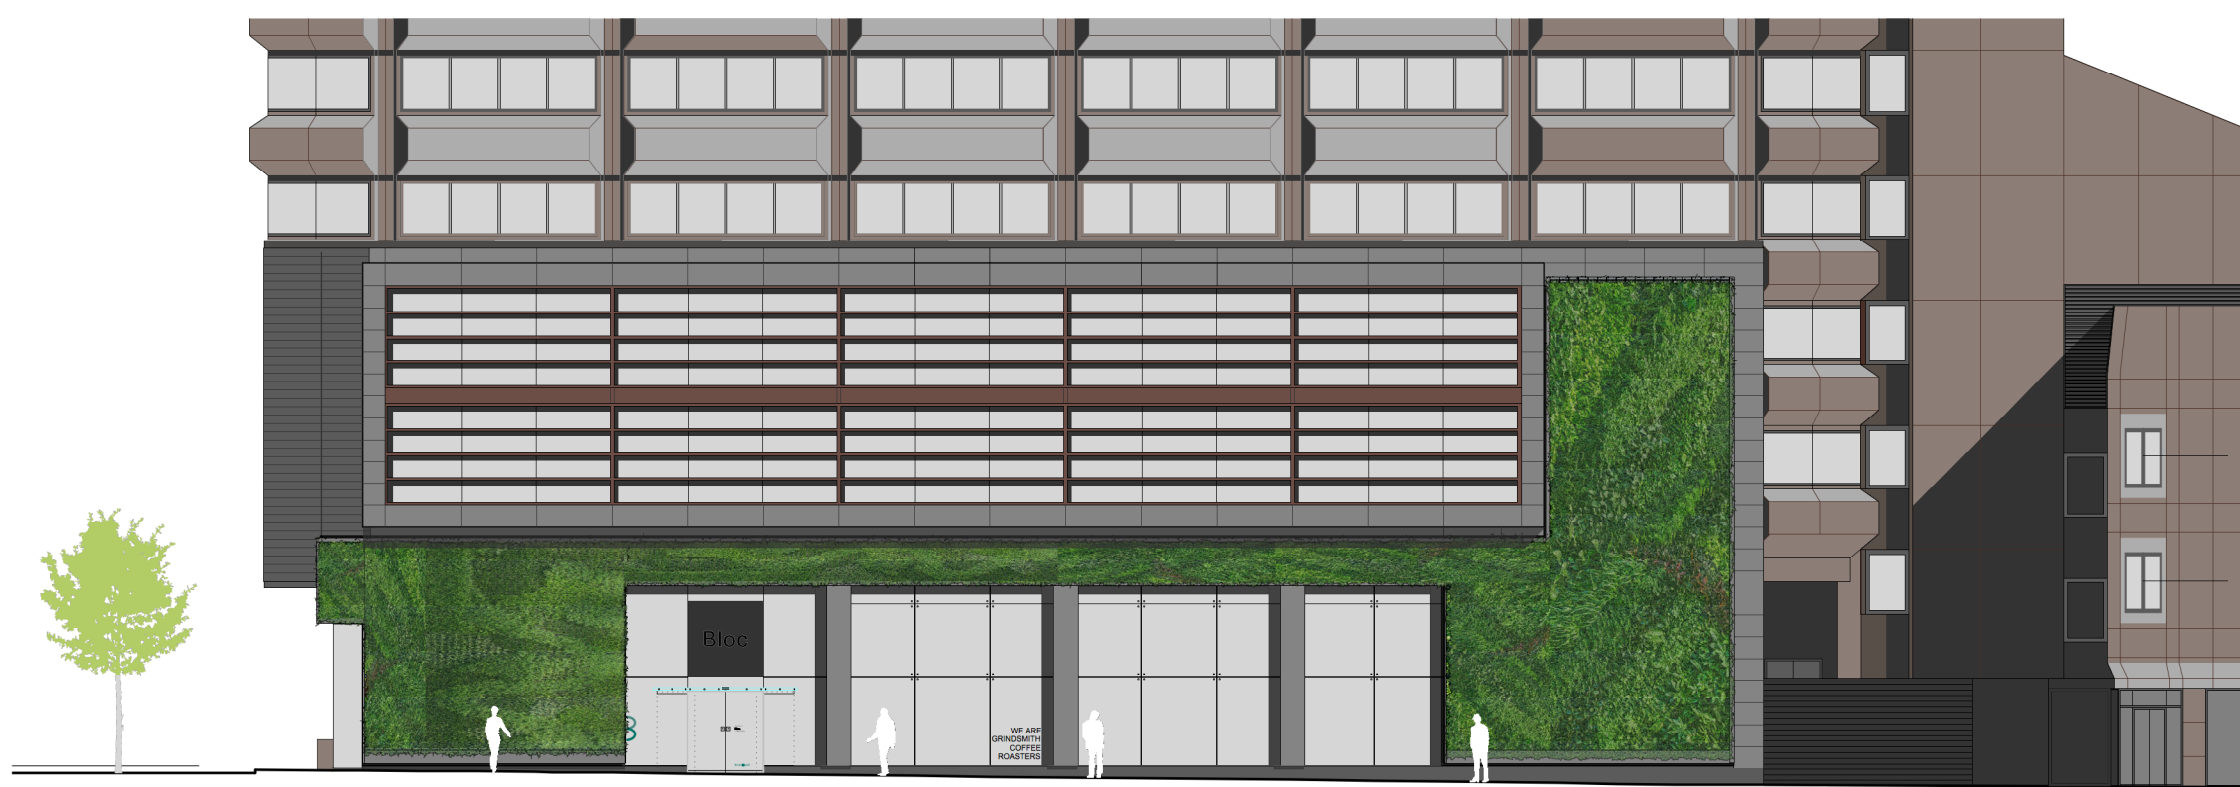

Elevation AA
1:200@ A3



Elevation BB -
1:200@ A3