




View 01 - From North



View 02 - From East

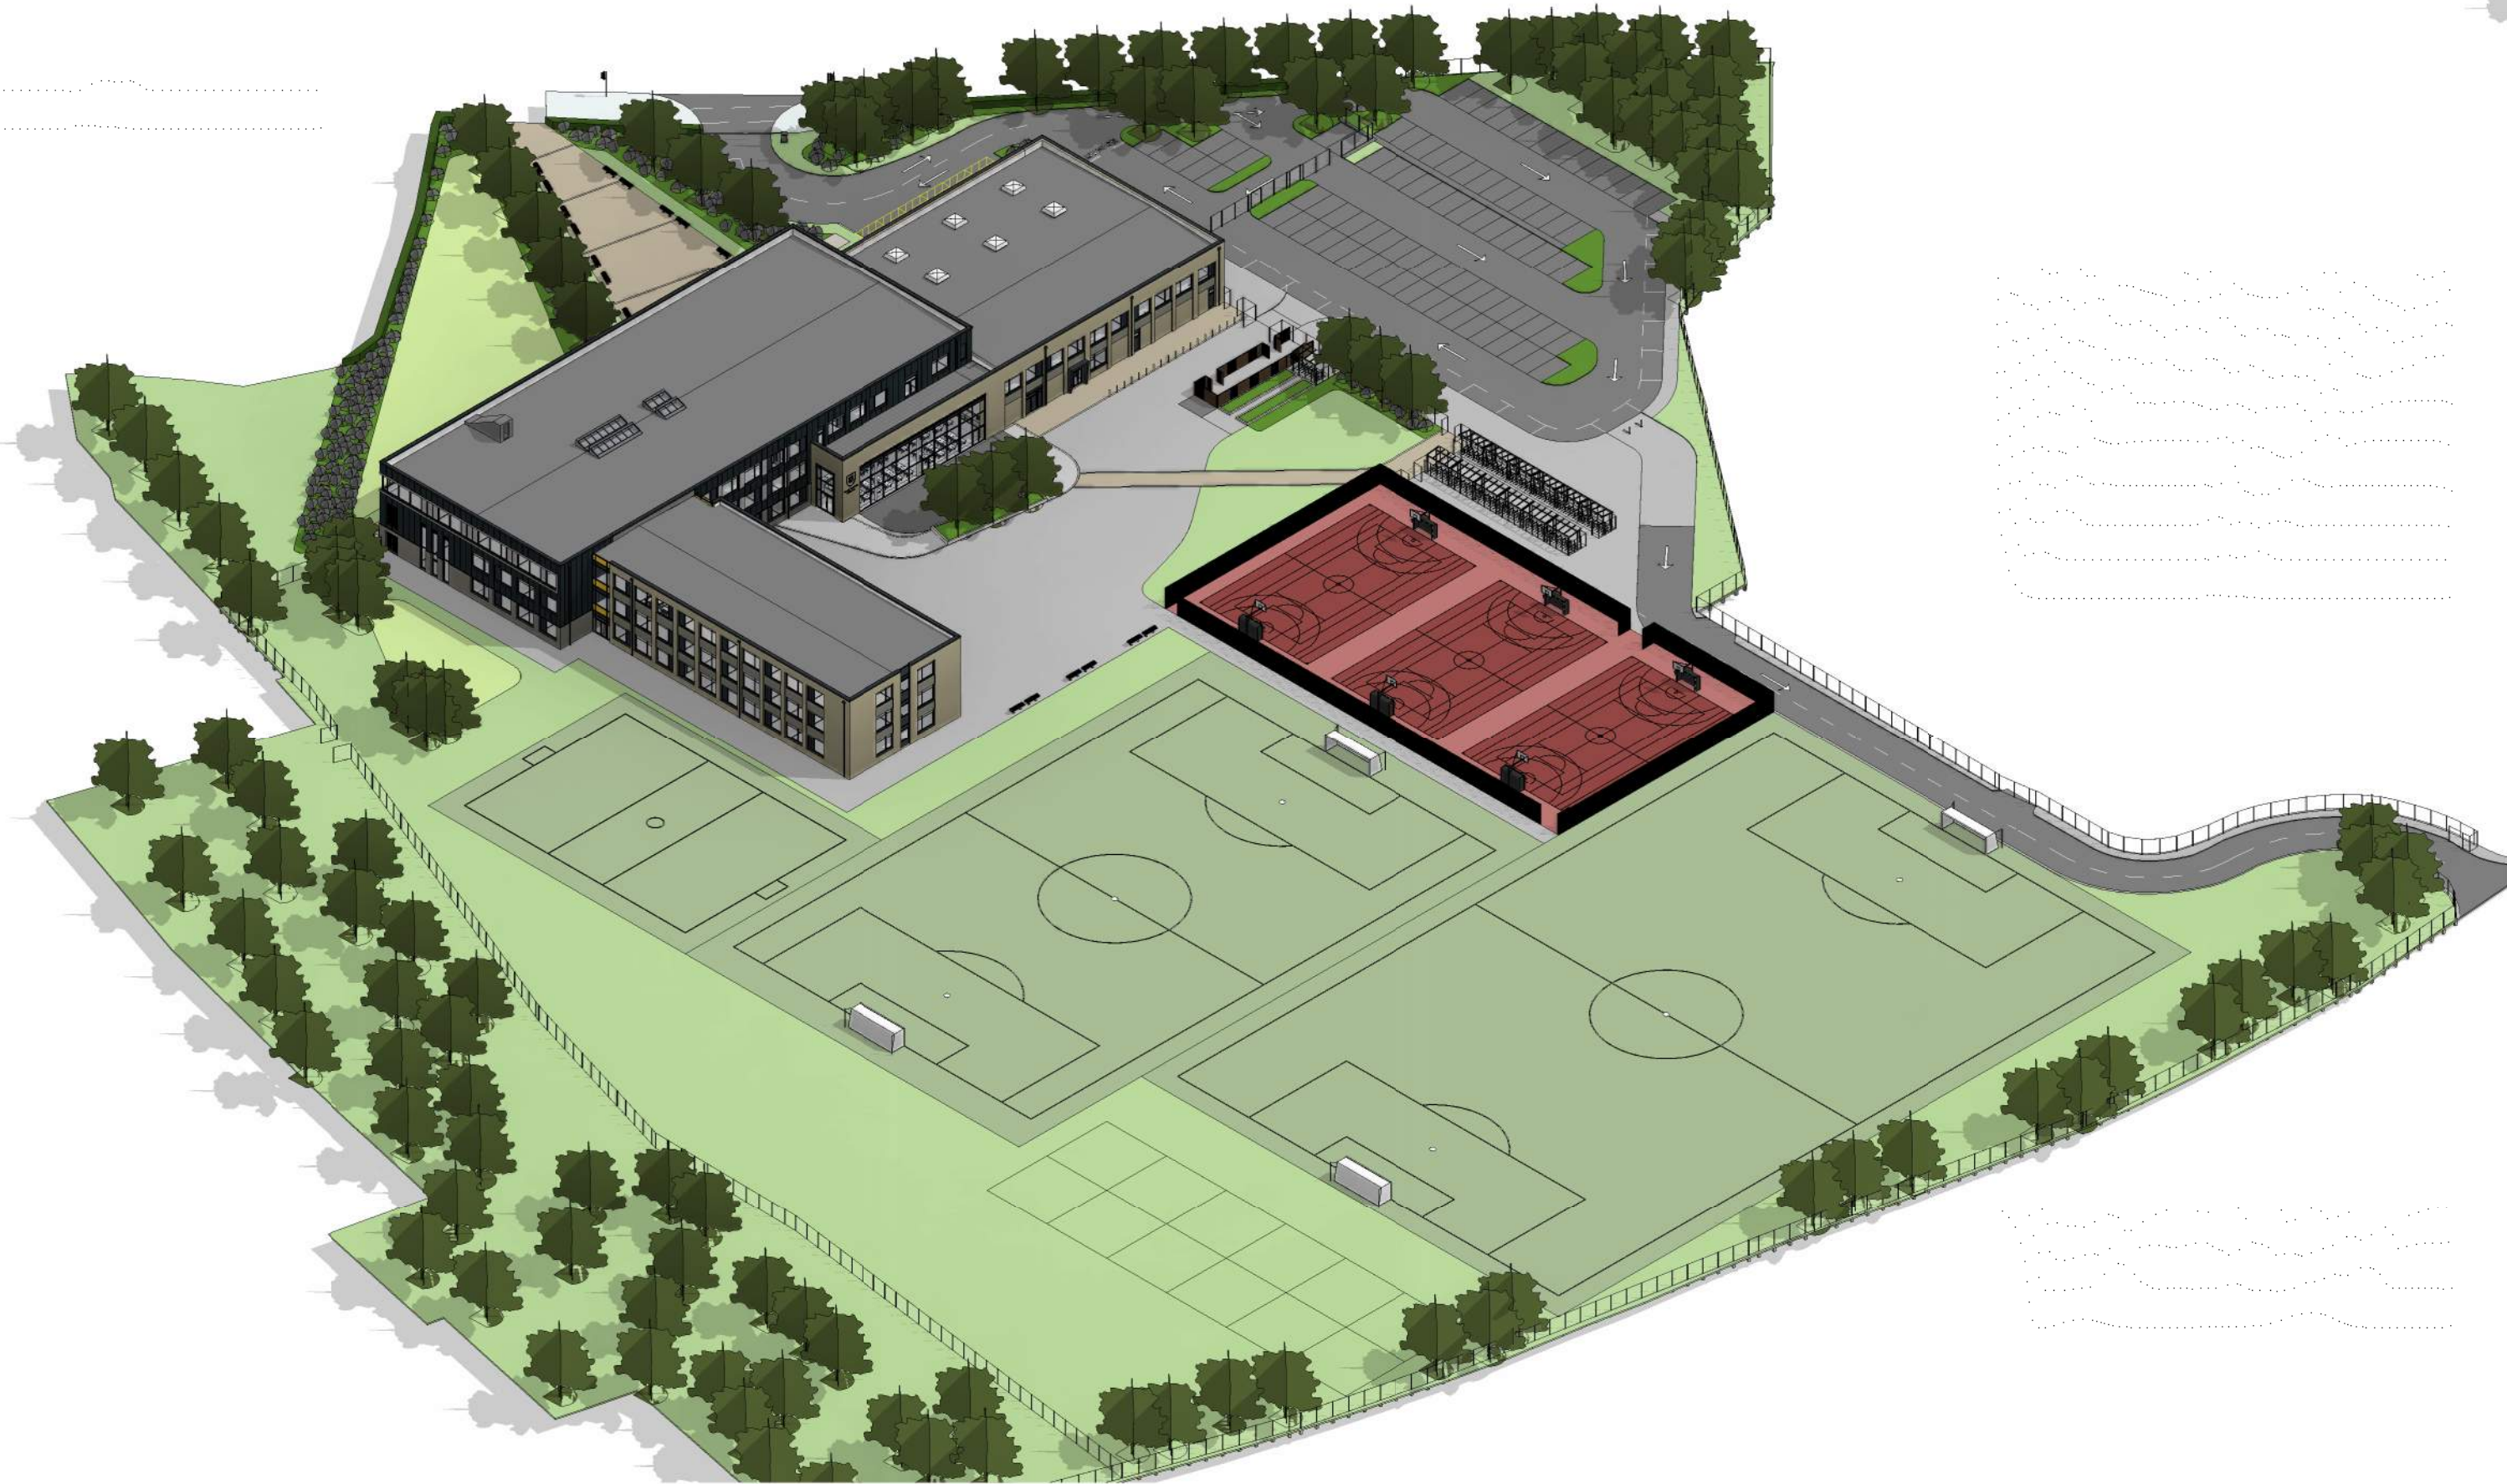

View 03 - From South

**SPACE**

**Sir Robert  
McAlpine**

Spaceworks, Benton Park Road, Newcastle upon Tyne,  
NE7 7LX  
T: +44 (0)844 800 6660  
www.spacearchitects.co.uk

**MANCHESTER  
CITY COUNCIL**

Project  
**Belle Vue Co-op Academy, Manchester**

Drawing Title  
**Aerial Perspectives**

| Project No.                                        | Drawing No.            | Status | Revision   | Scale at A1 |
|----------------------------------------------------|------------------------|--------|------------|-------------|
| <b>08191</b>                                       | <b>XX-DR-A-91-0001</b> |        | <b>P01</b> |             |
| File Reference: <b>08191-SPACE-XX-DR-A-91-0001</b> |                        |        |            |             |