


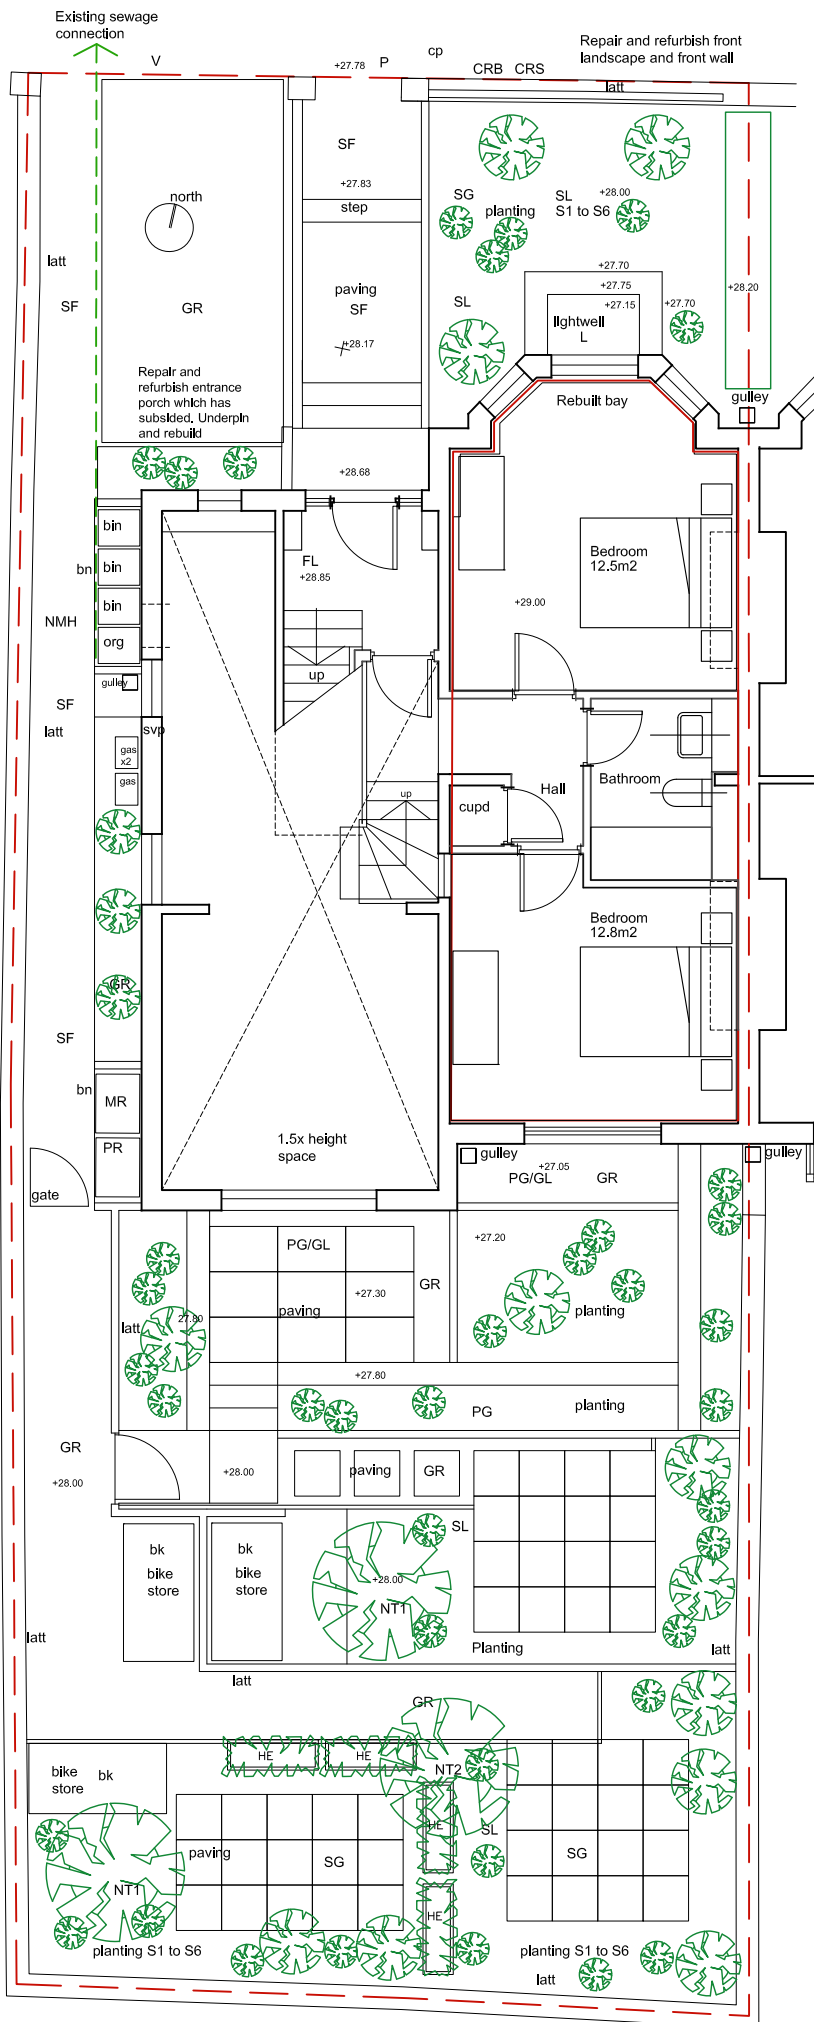

SOFT LANDSCAPE ELEMENTS

PG: Private Garden area. Hard landscaped patio areas with border planting
 SG: Shared garden seating area. Hard landscaped patio areas with border planting.
 PG/GL: Private garden area and Full height Garden Lightwell. Porous soft landscaping with gravel.
 L: Half height lightwell. Porous paving system with gravel draining edge strips
 SL: New and or Refurbished Soft permeable landscape areas.
 ET: Existing tree to be protected and retained.
 NT: 1. Malus domestica 'Scrumptious' 12 to 14cm girth
 2. Malus domestica 'Red Falstaff' 12-14 cm girth
 BP: S1 to S6: New shrubs to be RSPB approved to be bird friendly.
 Shrub 01 (S1) Berberis (Barberry)
 Shrub 02 (S2) Cotoneaster (Cotoneaster conspicuus, C. horizontalis)
 Shrub 03 (S3) Juneberry shrubs Amelanchier lamarckii
 Shrub 04 (S4) Hedging rose, Rosa rugosa,
 Shrub 05 (S5) Ceanothus: Californian lilac
 Shrub 06 (S6) Mahonia tikushiensis
 HE: Hedge Prunus padus, or Bird Cherry. RSPB approved Bird Friendly

HARD LANDSCAPE ELEMENTS

BN: Open fronted Bin storage sheds.
 CP: Bin collection point
 BK: Bike storage shed
 P: Pedestrian access.
 V: Vehicular access.
 MH: Existing Man holes/Inspection chambers
 NMH: New Manhole/Inspection Chamber
 SF: Indian sandstone flags.
 GR: Gravel porous hard landscape with stone stepping stones..
 EHL: New and Existing hard landscape areas to be hard landscaped with porous gravel.
 CRB: Clean, repair and repoint existing brickwork. Boundary wall to remain as existing.
 CRS: Repair stonework wall and copings. Relocate gatepost to form vehicle access.
 LATT: New timber latt fence and latt over cladding of existing walls and or Latt fence introduced over existing wall to raise height to 1.6m.

PROJECT
 6 Oak Av, Chorlton, Manchester.

SCALE 1 : 100 @ A4		CLIENT Stuart Wall	
DWG No. 134-PL-GL1 revA		DRAWING TITLE Proposed Landscape plan.	
CONTRACT NO. 134	STAGE CODE planning	REV. -	
ISSUED	12/11/20	-	
	04/01/21	a	
 simon james arq ltd/architects UK: 120 Grosvenor st. All Saints, Manchester. M1 7HL Spain: Enrique Lareta 1, 4b. Chamartin. Madrid. 28036			