


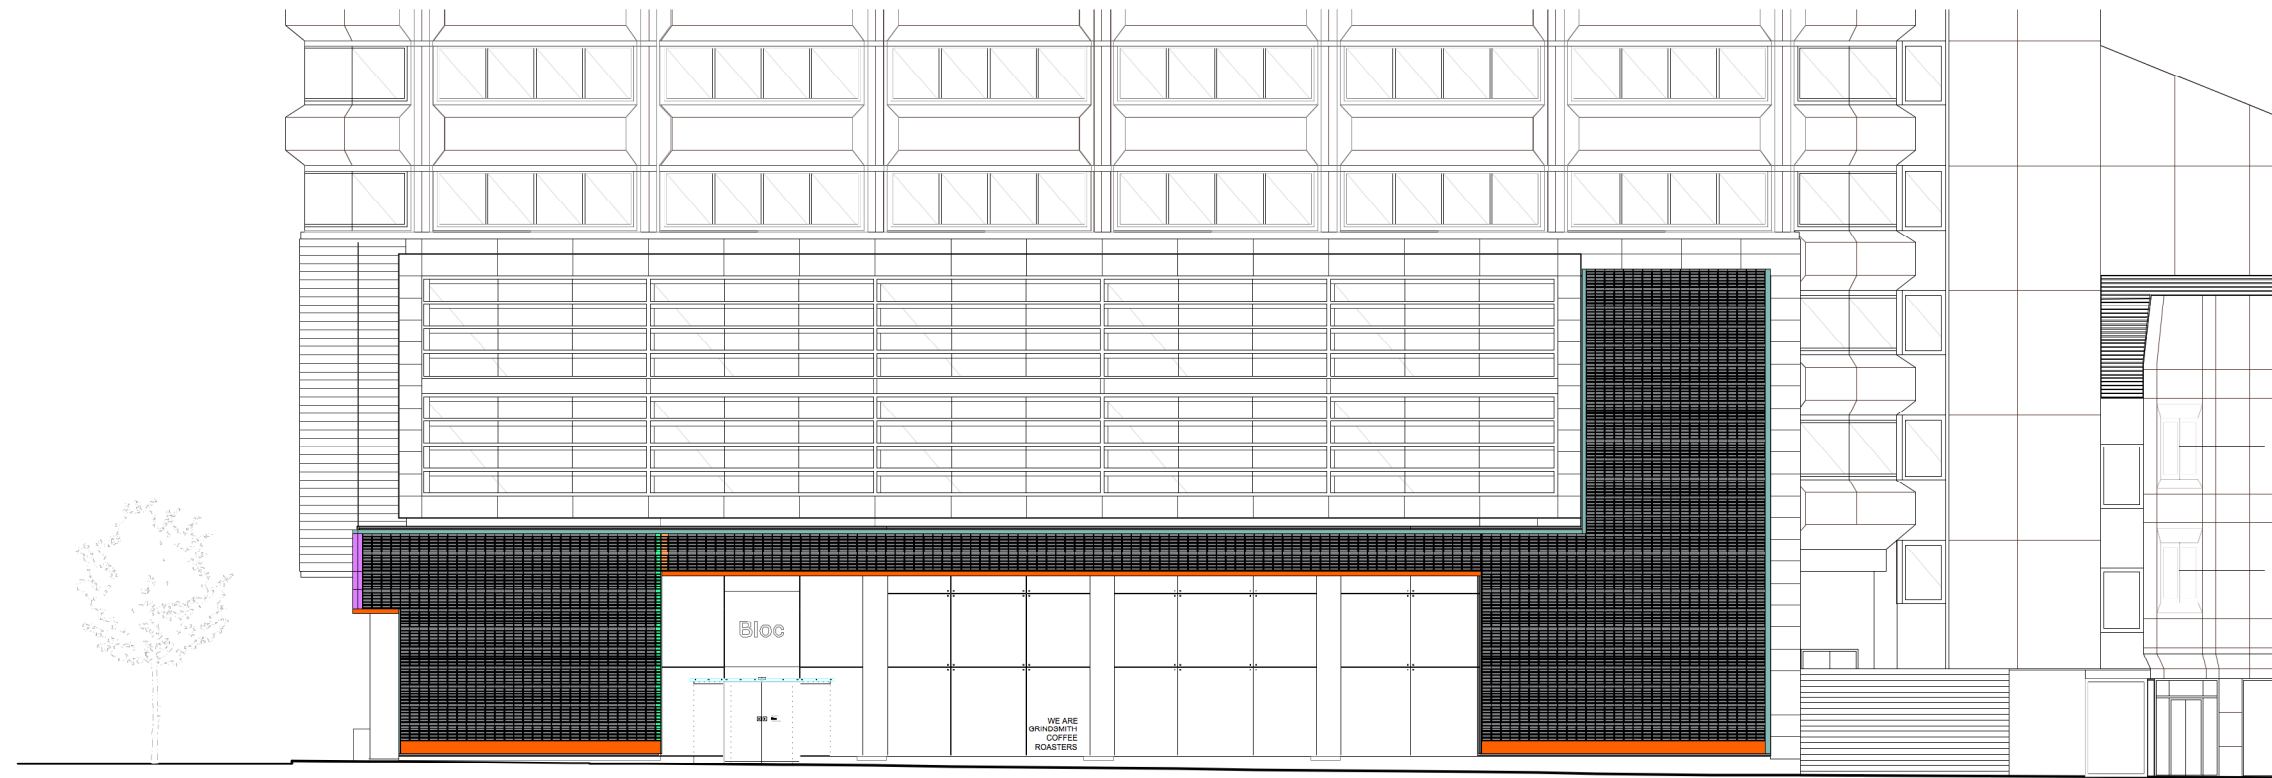

Elevation AA - HYVERT DETAIL
1:200@ A3



Elevation BB - HYVERT DETAIL
1:200@ A3

KEY:

-  Standard HYVERT modules - 500 x 250
-  Gutter detail to base
-  Horizontal/vertical side skirts/flashing
-  Mitred corner HYVERT module: 500 x 130
-  Bespoke size HYVERT module: 500 x 140
-  Bespoke size HYVERT module: 500 x 200
-  Bespoke size HYVERT module: 500 x 250
-  Spacer/gap in-between modules

NOTES

Do not scale from drawing, indicative concept drawings, check before construction detail

All measurements given are **indicative**, on site dimensions must be determined prior to the purchase or manufacture of any components

All discrepancies between indicative dimensions given and those measured on site to be brought to I Want Plants attention

I WANT PLANTS®

I WANT PLANTS LTD
t: 0161 928 4546
e: hyvert@iwantplants.co.uk

HYVERT 'Registered Patent design 6071963'
Project: **LOWRY HOUSE**

Title: 205_300 Elevations AA - BB Hyvert detail

Date: **OCT 2020** Scale: **1:200 @ A3**

Status: **FOR INFORMATION ONLY**

'I WANT PLANTS and HYVERT is a registered trade mark of I Want Plants Limited'