


| Revision | Description         | Author | Checker | Date     |
|----------|---------------------|--------|---------|----------|
| P01      | First Issue         | LB     | PB      | 10/12/20 |
| P02      | Issued for Planning | LB     | PB      | 06/01/21 |




Elevation N1  
1:200



Elevation E1  
1:200

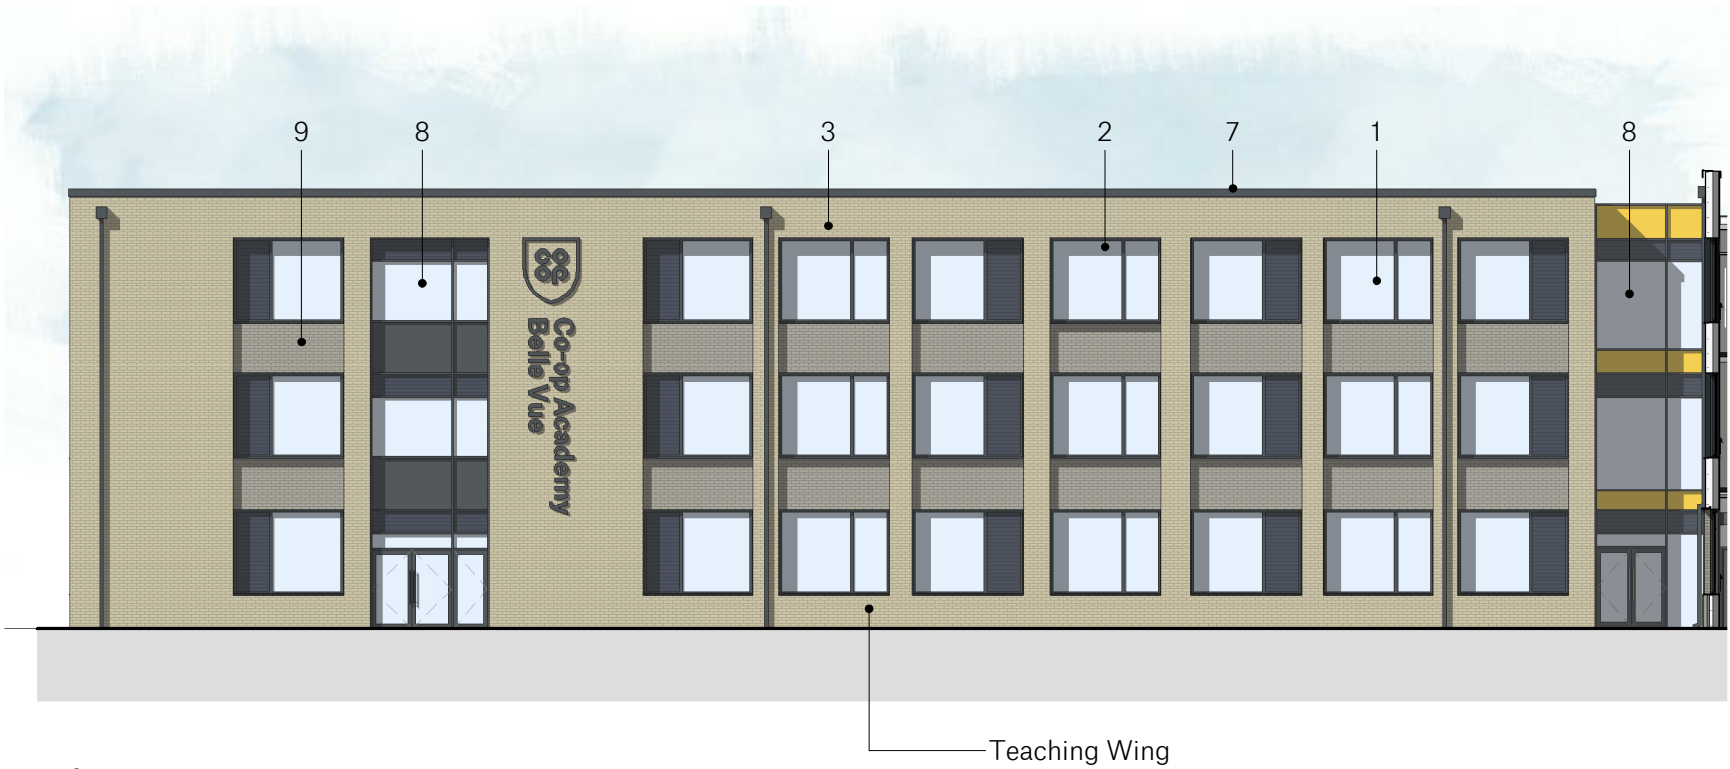


Elevation E2  
1:200

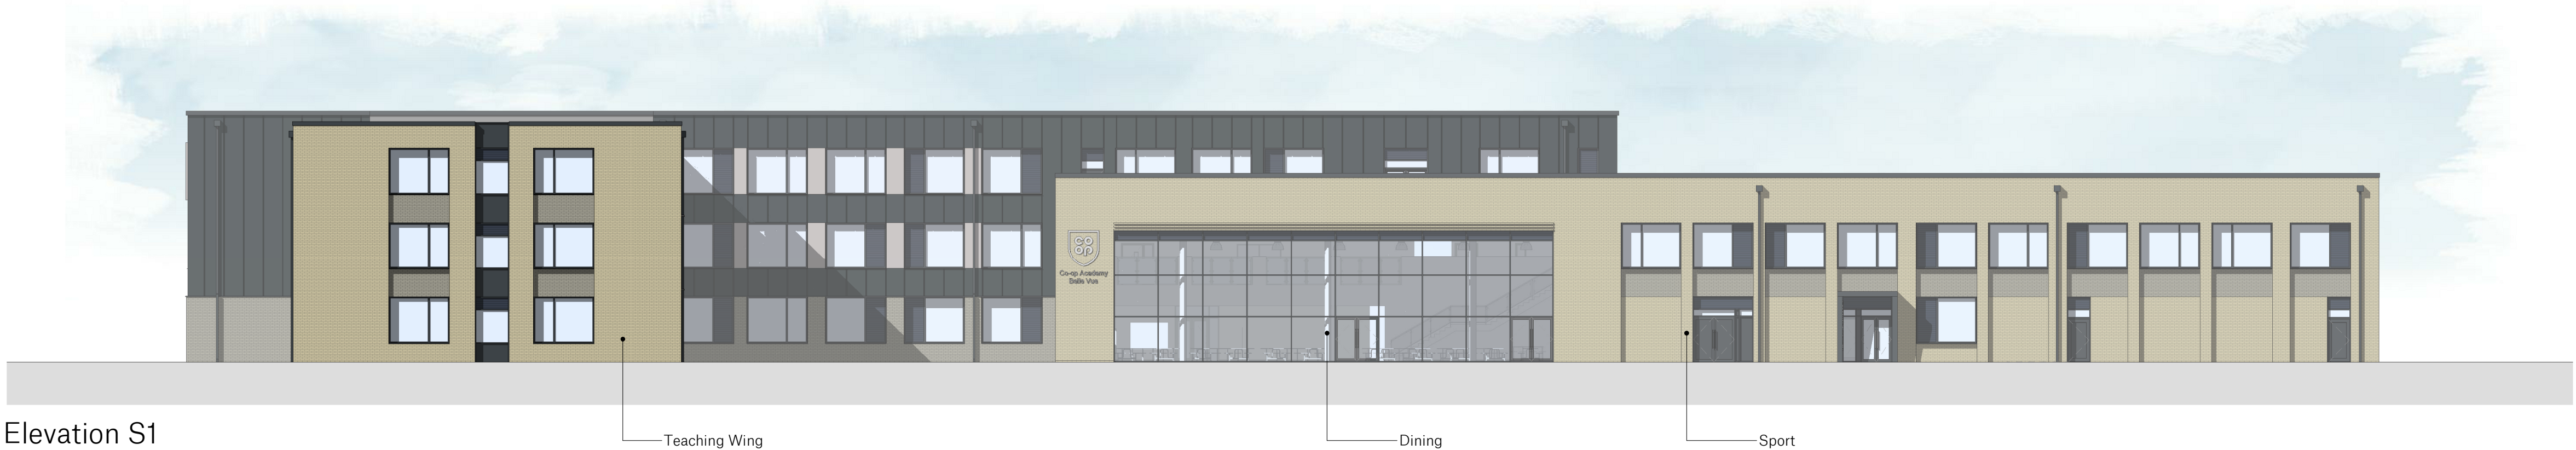

Elevation S1  
1:200




Elevation W1  
1:200

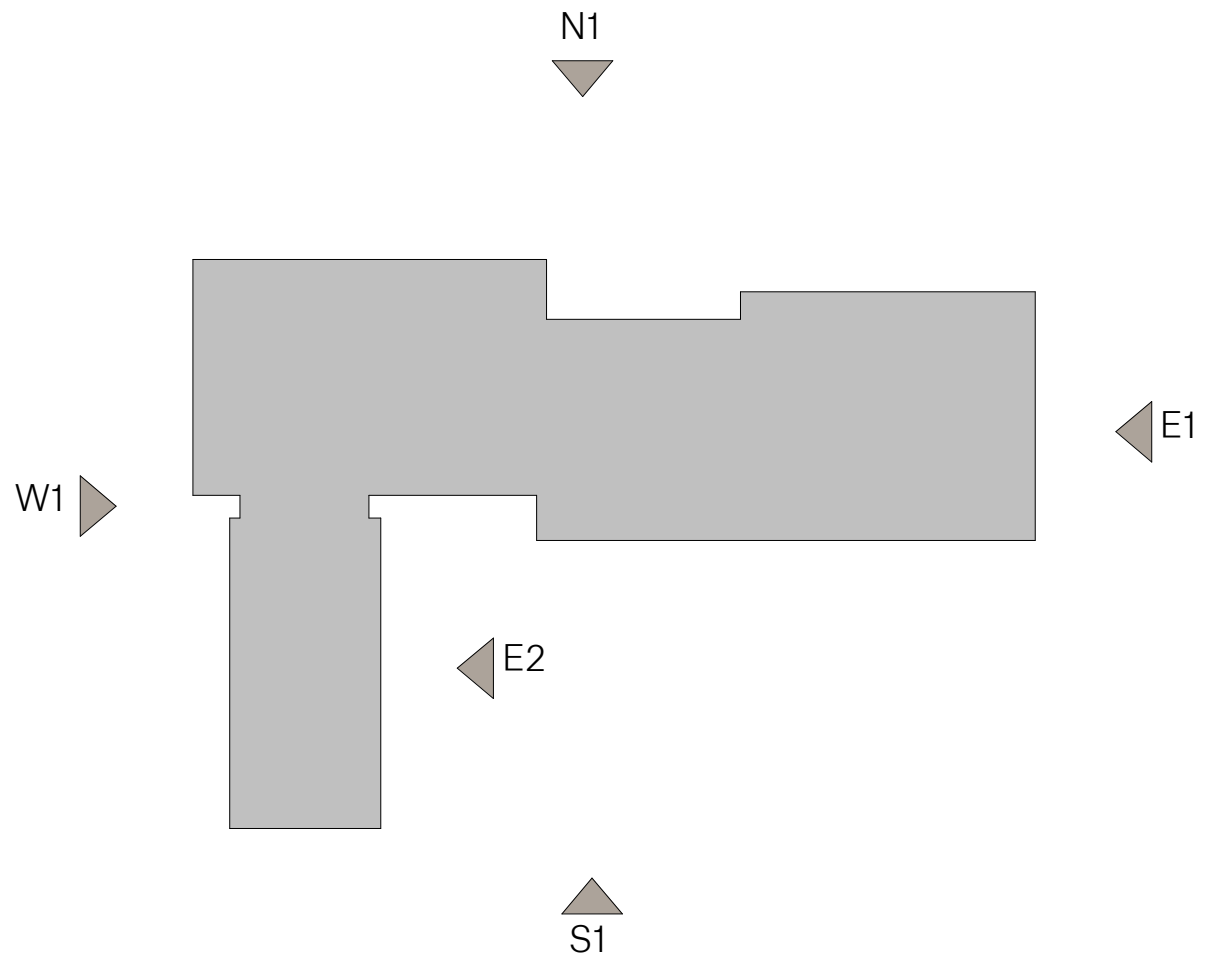

- 1 - PPC Double Glazed Aluminium Windows
- 2 - Aluminium Louvres
- 3 - Buff Facing Brickwork
- 4 - Grey Facing Brickwork
- 5 - Feature Cladding
- 6 - Rooflights
- 7 - Dark Grey Parapet Coping Flashing
- 8 - Curtain Walling
- 9 - Recessed Grey Facing Brickwork Panels
- 10 - School Logo / Graphics (TBC)

Coloured Spandrel Panels, Louvres, Cladding Joints & Hoppers shown indicative prior to full detail design. All Curtain Walling, Doors and Windows to be White or Light Grey internally to comply with 2.8.9 (e) of the FOS

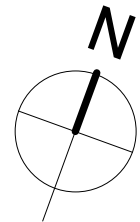

**SPACE**

Spaceworks, Benton Park Road, Newcastle upon Tyne,  
NE7 7LX  
T: +44 (0)844 800 6660  
www.spacearchitects.co.uk

**Sir Robert  
McALPINE**

**MANCHESTER  
CITY COUNCIL**

|                                                       |                                       |                      |                        |                             |
|-------------------------------------------------------|---------------------------------------|----------------------|------------------------|-----------------------------|
| Project<br><b>Belle Vue Co-op Academy, Manchester</b> |                                       |                      |                        |                             |
| Drawing Title<br><b>Building Elevations - Sheet 1</b> |                                       |                      |                        |                             |
| Project No.<br><b>08191</b>                           | Drawing No.<br><b>XX-DR-A-02-0001</b> | Status<br><b>P02</b> | Revision<br><b>P02</b> | Scale at A1<br><b>1:200</b> |
| File Reference: <b>08191-SPACE-XX-DR-A-02-0001</b>    |                                       |                      |                        |                             |

This drawing is Copyright - Check all dimensions on site - Inform originator of any discrepancies - Work to figured dimensions only - Do not scale