



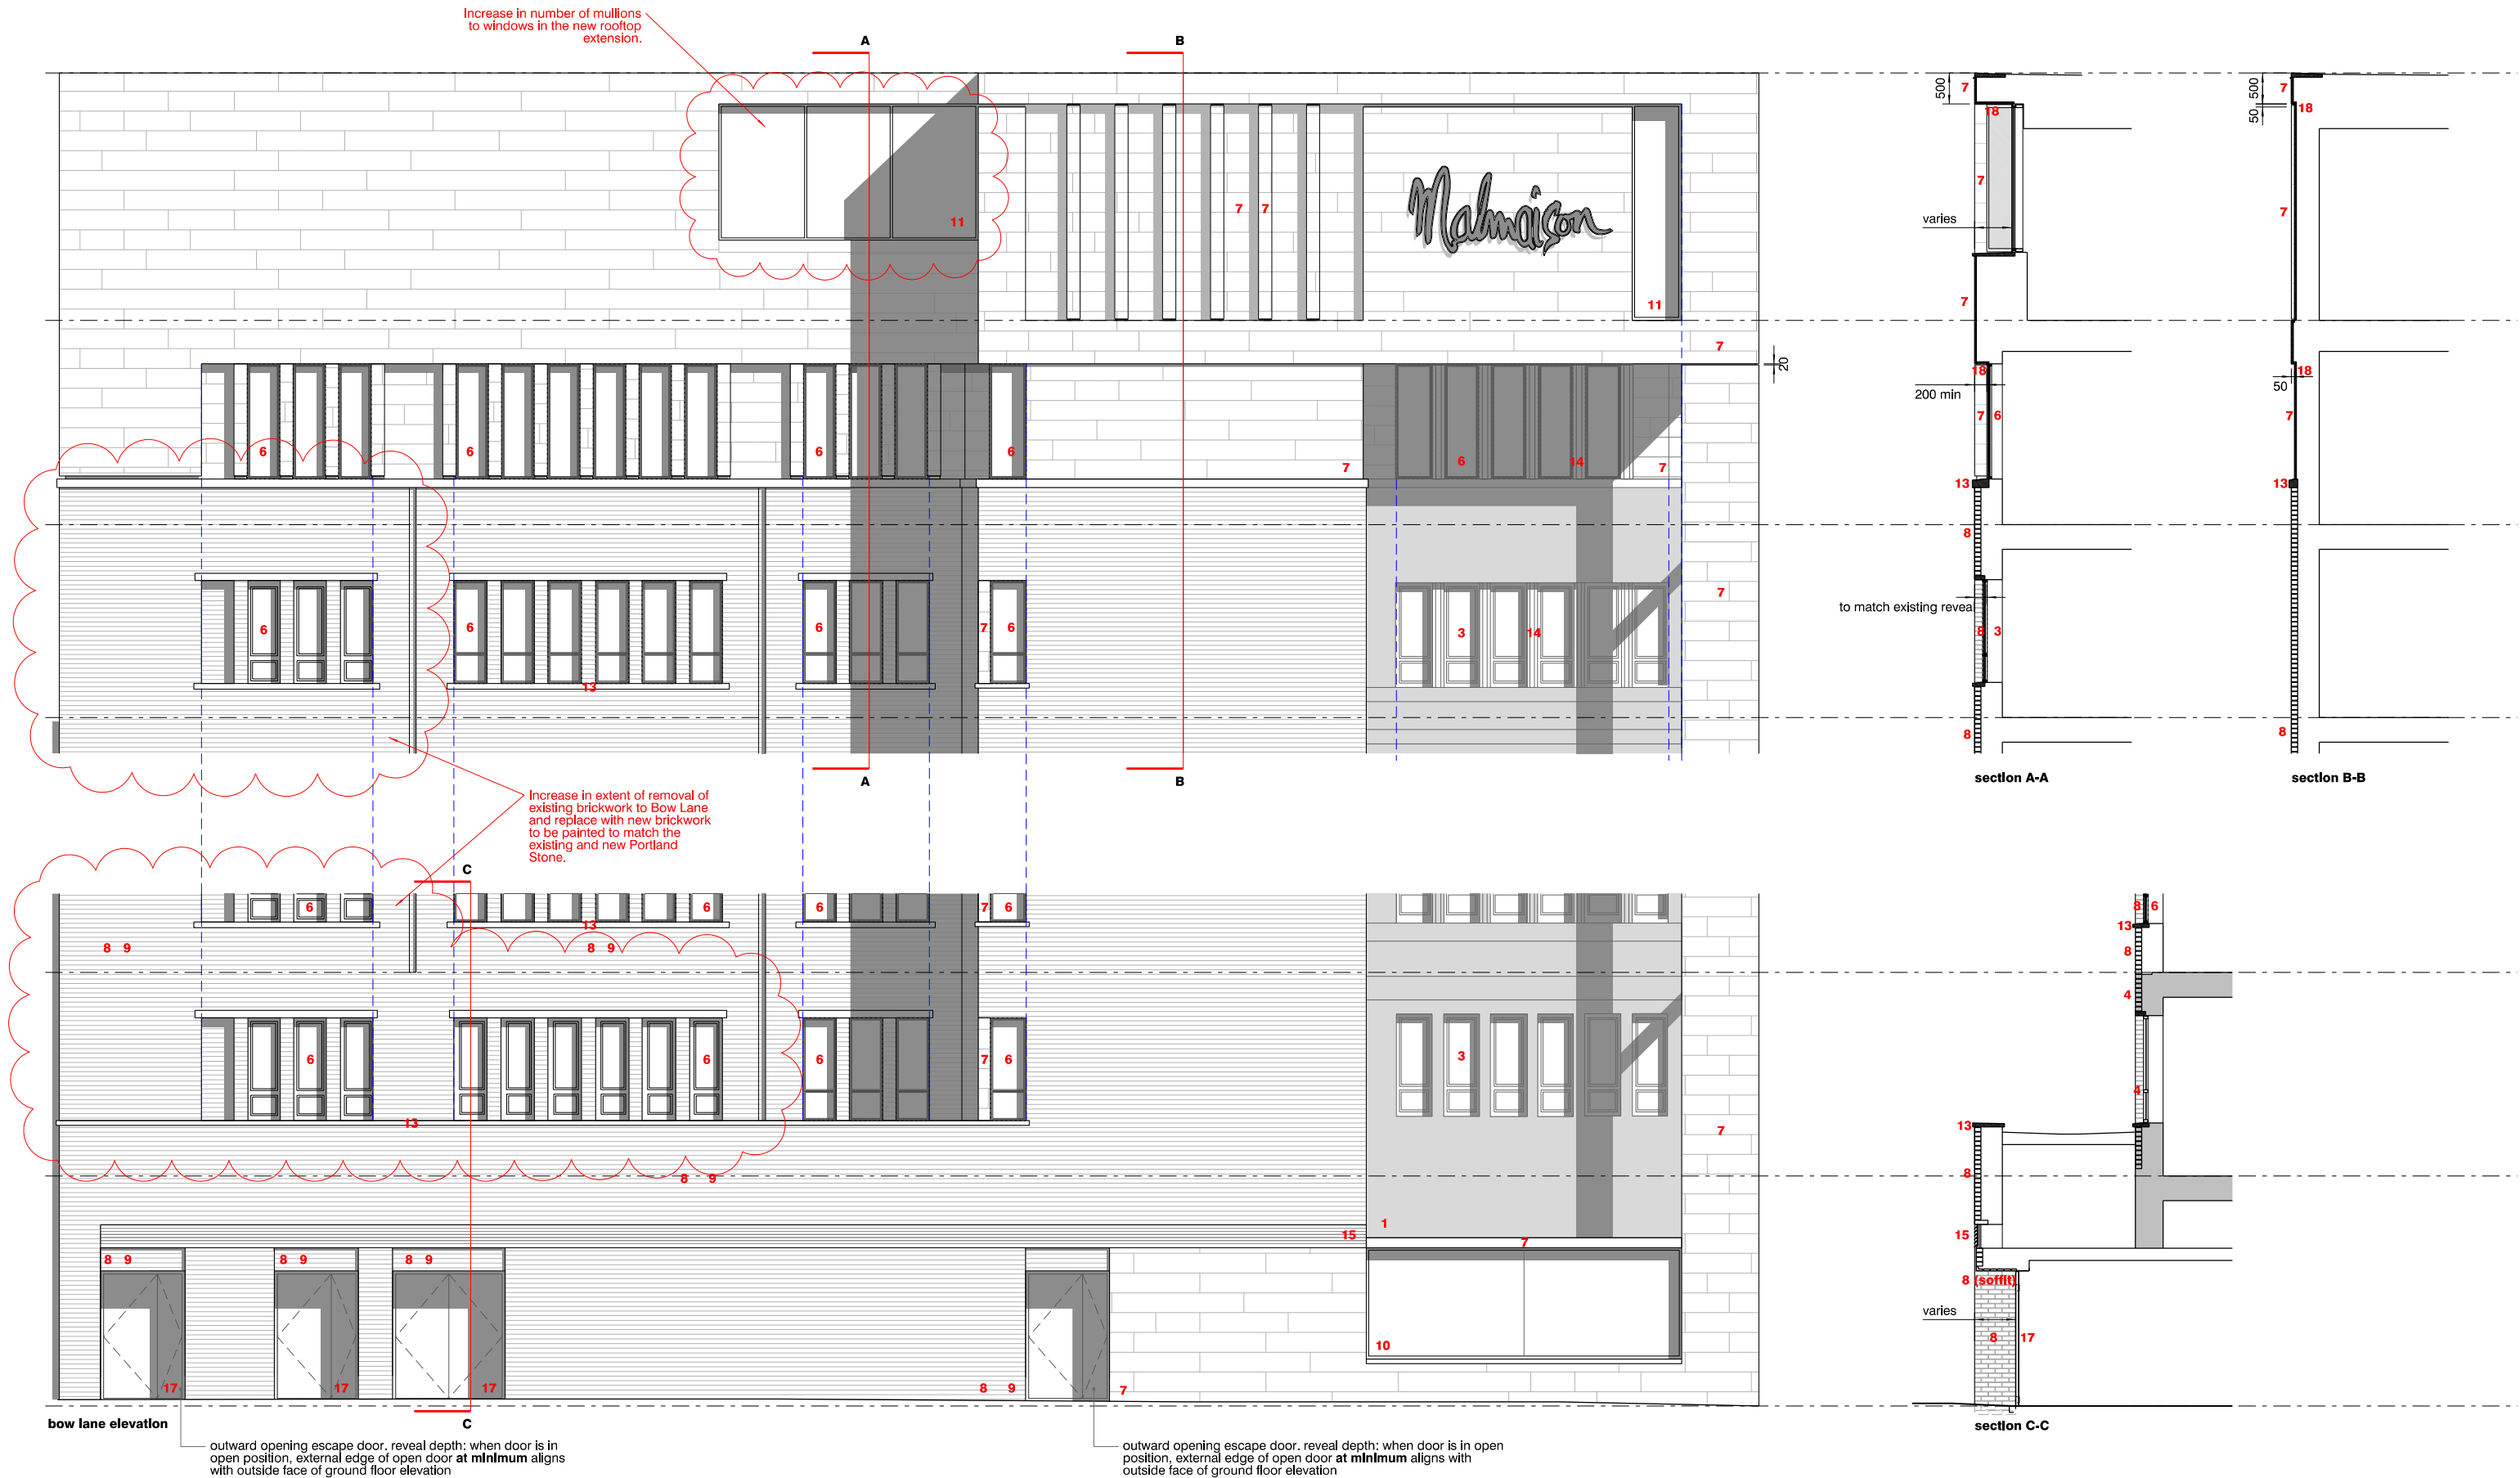

revision:	date:	note:
P01	20190425	planning submission
P02	20190809	upper area of elevation amended
P03	20190905	roof level canopy omitted
P04	20201211	non-material amendment

- existing portland stone elevation, to be cleaned, repaired and repointed
- existing marble door reveal
- existing crittall windows to be stripped, refurbished and repainted. colour to be dark grey
- existing brickwork to be cleaned, repaired and repointed
- new natural stone to match existing marble
- new slimline aluminium windows & doors, to match existing window profiles (35mm). colour to be dark grey
- new natural stone cladding to match existing portland stone, joints to be filled, colour matched, and dusted to match new stone
- new brickwork to match gauge and texture of existing brickwork
- new and old brickwork to be painted with mineral, masonry, matt paint. colour to match existing portland and new natural stone
- new capless curtain walling, silicon jointed
- new slimline curtain walling, with slimline sliding doors to match existing window profiles

- new frameless structural glass balustrade
- new coping/balustrade to match new natural stone
- new natural stone mullions and intermediate transoms to match existing portland stone
- new powder-coated louvres. colour to match painted brickwork
- new frameless glass entrance doors
- metal external doors. colour to match window colour
- new natural stone soffit
- flush glazed spandrel panel with slimline transoms to match existing window profiles
- PPC metal clad lift overrun. colour to match proposed natural stone
- PPC aluminium louvres. colour to match proposed natural stone.
- previous 6th floor level
- signage zone - detailed design subject to separate application

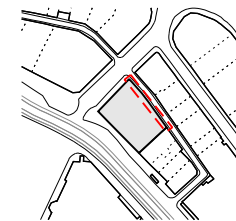

project
4*hotel on princess street, manchester

job no.
7415

in association with
LEACH RHODES WALKER
ARCHITECTS
www.lrw.co.uk

stephenson
STUDIO
architects planners interiors

title
proposed bow lane profile sections & critical dimensions

scale
1:100 @ A3

drawing no.
al(05)0062

3 riverside mews
4 commercial street
manchester, M15 4RQ
www.stephenson-studio.com
mail@stephenson-studio.com
t +44 (0)161 832 0244