


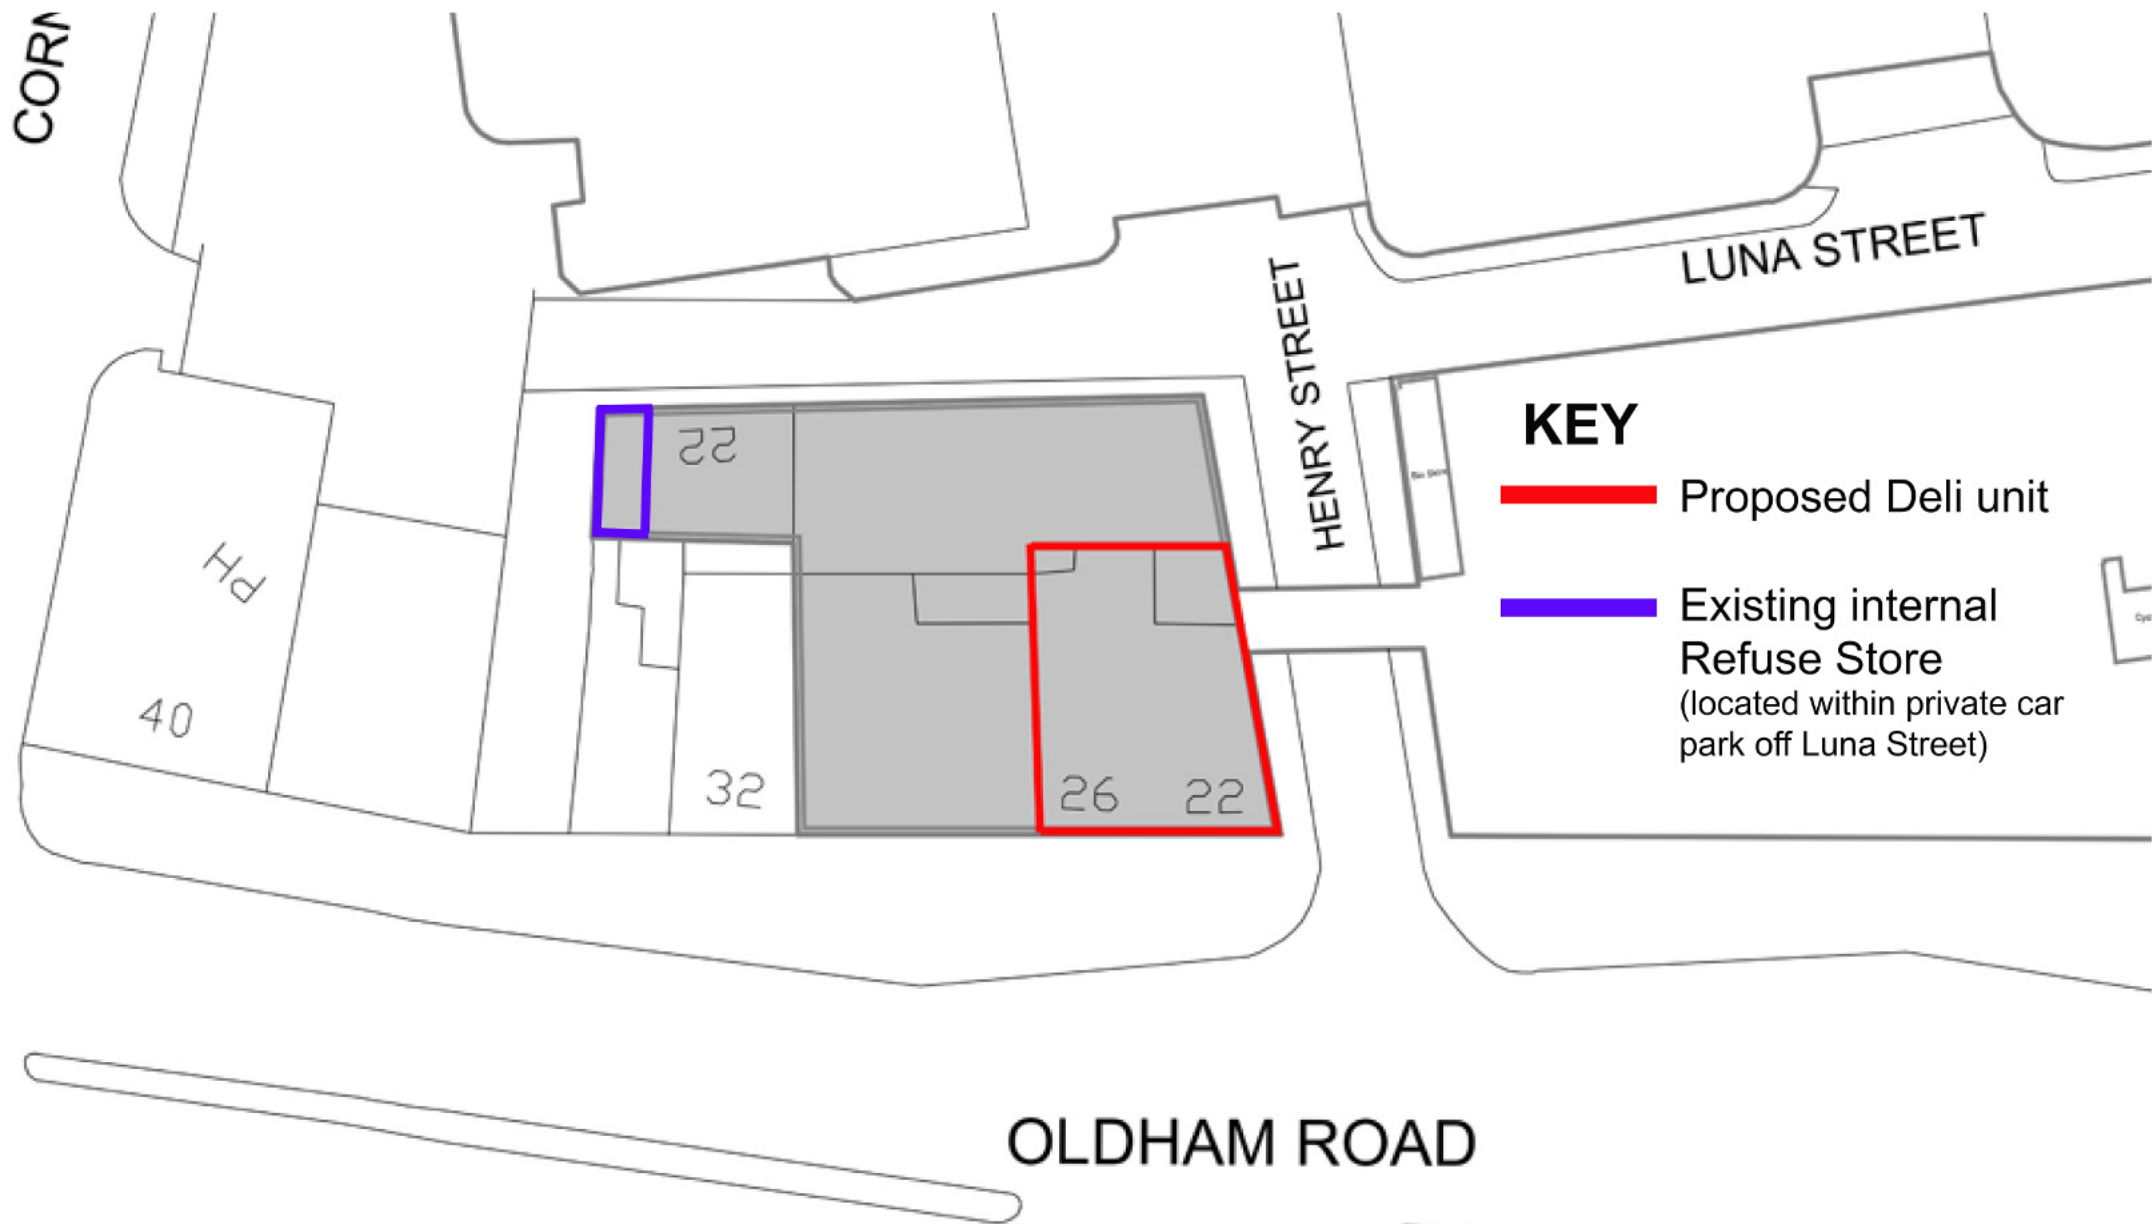

drawing number:  
KDSAD04 PROPOSED REFUSE STORE PLAN

project:  
PROPOSED DELI UNIT  
22 Oldham Road, Ancoats, Manchester, M4 5DE

**KDS**

ARCHITECTURAL + INTERIOR DESIGN

e: [info@kreativedesignsolutions.co.uk](mailto:info@kreativedesignsolutions.co.uk)  
w: [www.kreativedesignsolutions.co.uk](http://www.kreativedesignsolutions.co.uk)  
m: 07940 393481



drawing number:  
KDSAD04 PROPOSED REFUSE STORE PLAN

project:  
PROPOSED DELI UNIT  
22 Oldham Road, Ancoats, Manchester, M4 5DE

**KDS**  
ARCHITECTURAL + INTERIOR DESIGN

e: [info@kreativedesignsolutions.co.uk](mailto:info@kreativedesignsolutions.co.uk)  
w: [www.kreativedesignsolutions.co.uk](http://www.kreativedesignsolutions.co.uk)  
m: 07940 393481