



- *NB:
1. Brick to match HAPPI building.
 2. Alternative complimentary brick to match HAPPI building.
 3. Powder coated louvred door. Colour TBC.
 4. Powder coated louvres. Colour TBC.

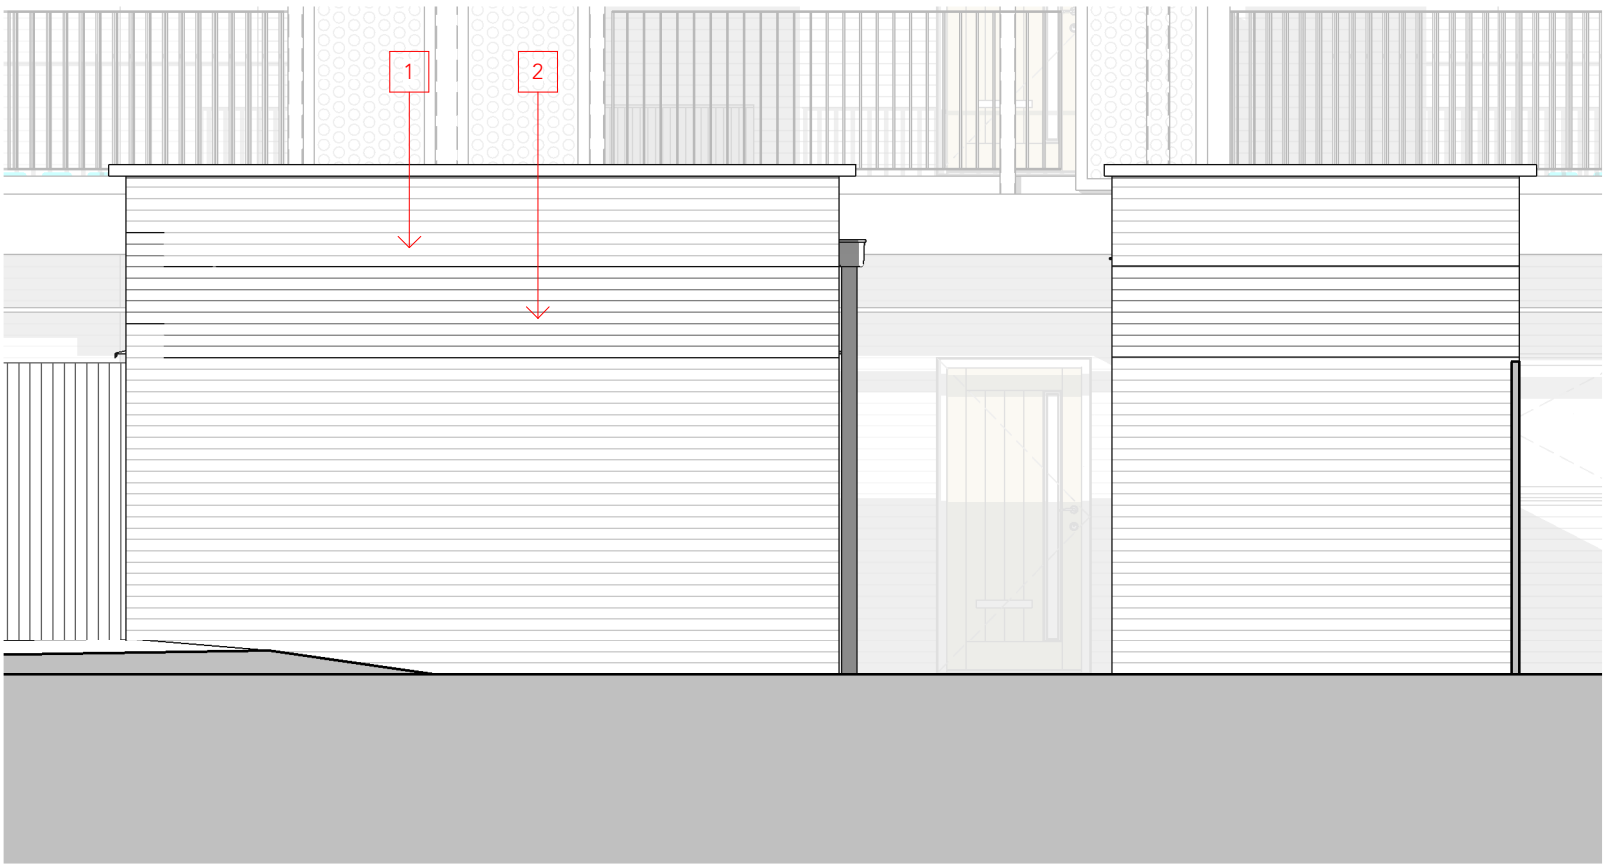

A

Elevation A


1 : 50

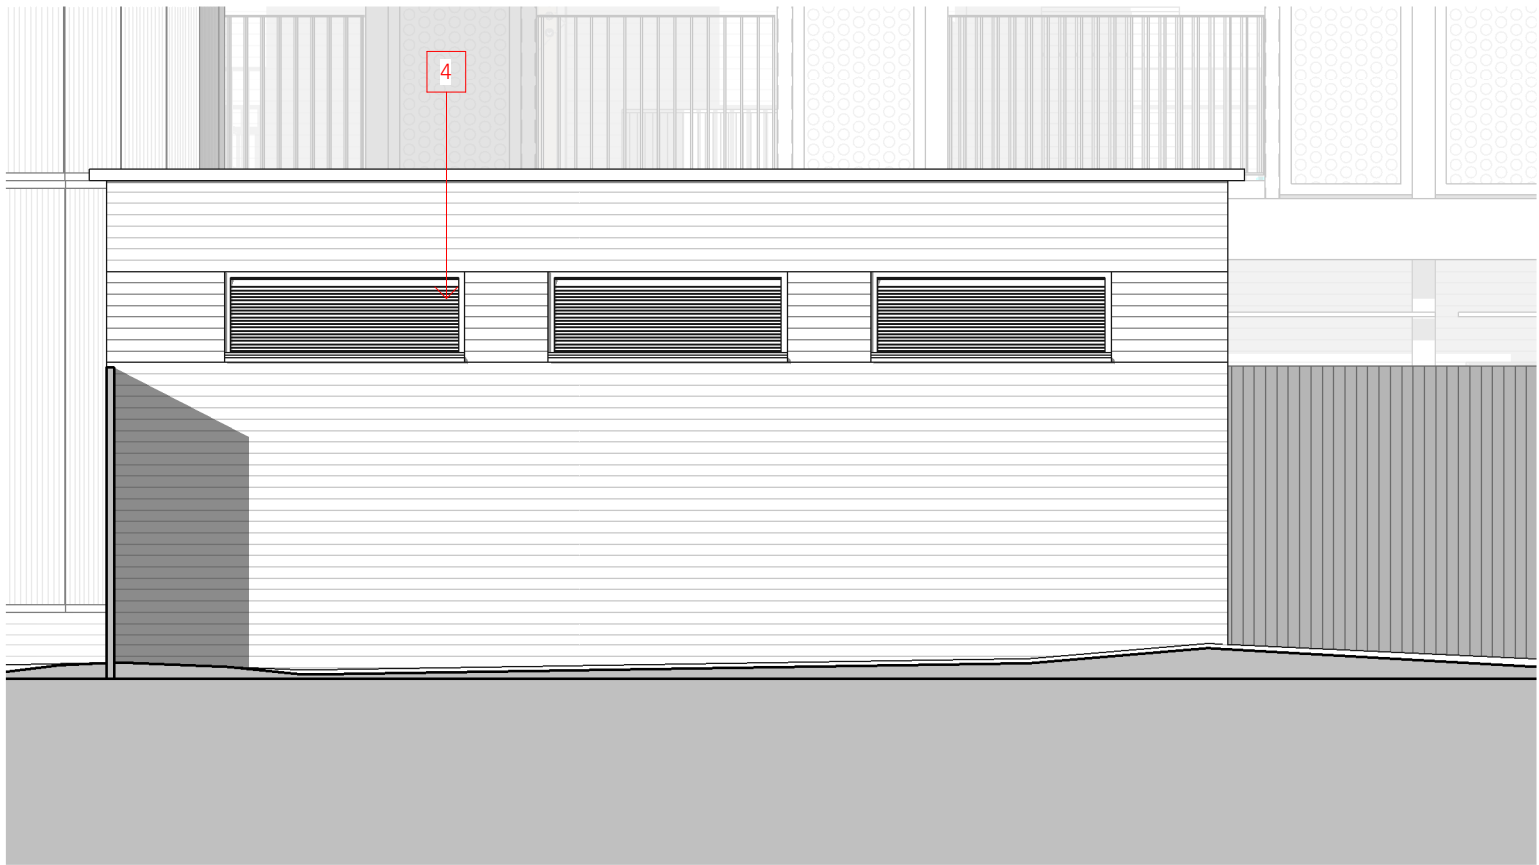

B

Elevation B


1 : 50

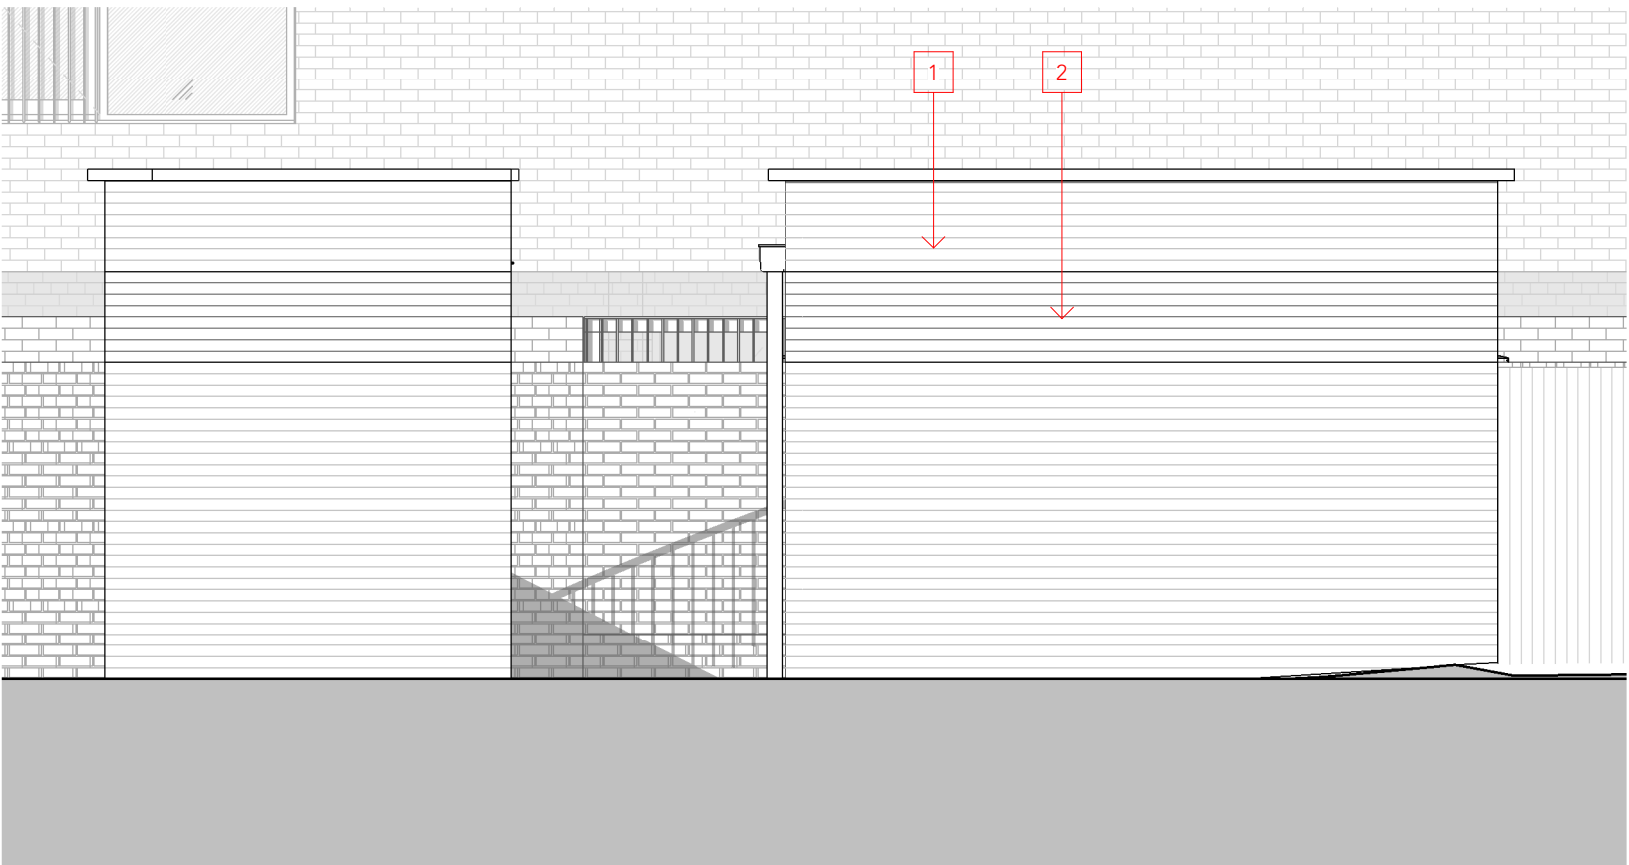

C

Elevation C


1 : 50

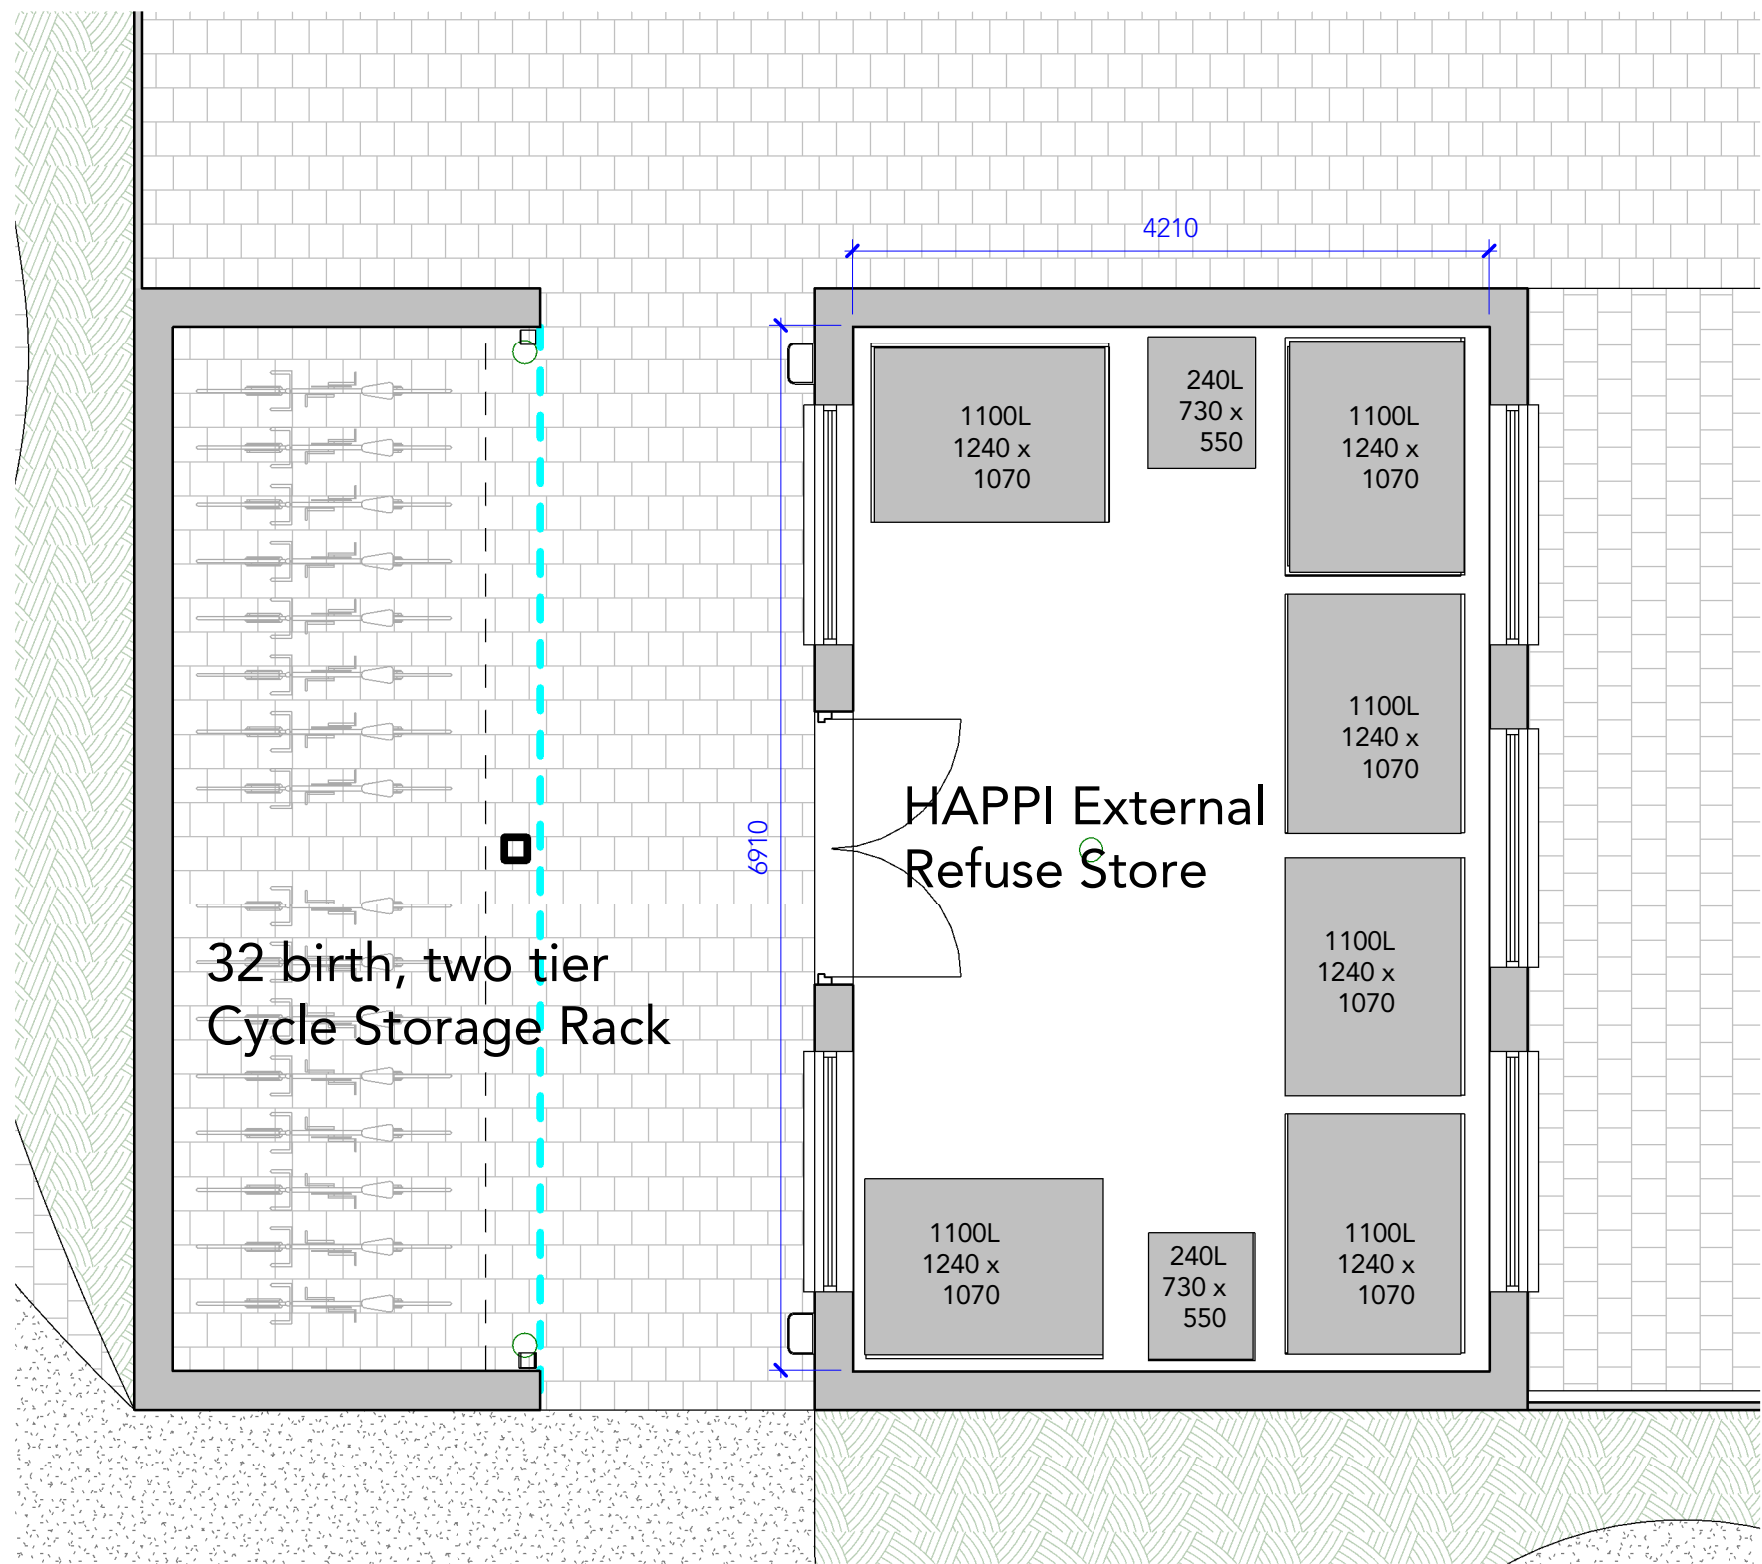

1

External Refuse Plan

1 : 50

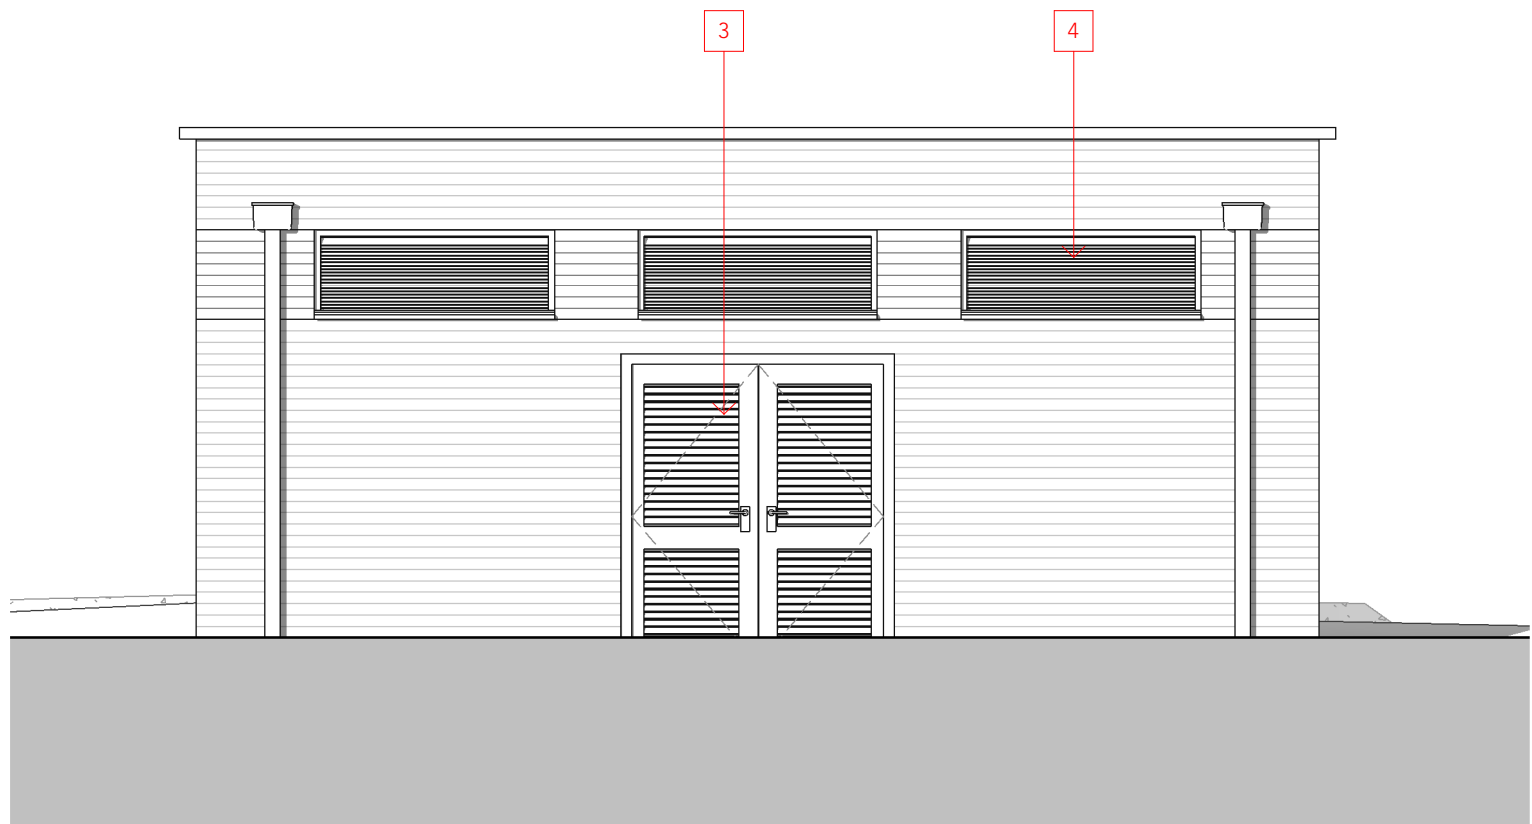

D

Elevation D

1 : 50

B	05/01/21	DC	Refuse Layout updated
A	17/12/19	GW	Issued for Planning
-	13/12/19	GW	Draft Issue for Comment
Rev	Date	Ints	Details

© The moral rights of the author are hereby asserted.
This drawing and design is the sole property of Buttress Ltd and must not be reproduced without permission.
Buttress Ltd is Registered in England and Wales: 5383573

Buttress

41 Bengal Street
Manchester
M4 6AF
T 0161 236 3303
E contact@buttress.net
Wwww.buttress.net

Project Title	HAPPI Housing Block
Client	Rowlinson Construction LTD
Location	Manchester

Drawing ref External Refuse Plan

Date	06-Jan-21 4:05:32 PM	Scale	1 : 50
Checker	GW	Orig Paper Size	A1

Job No: 8134 Status PLANNING

Project: Origin: Zone: Level: Type: Disc: Number: Rev:

8134-BA-ZZ-XX-DR-A- (04) 812- B