
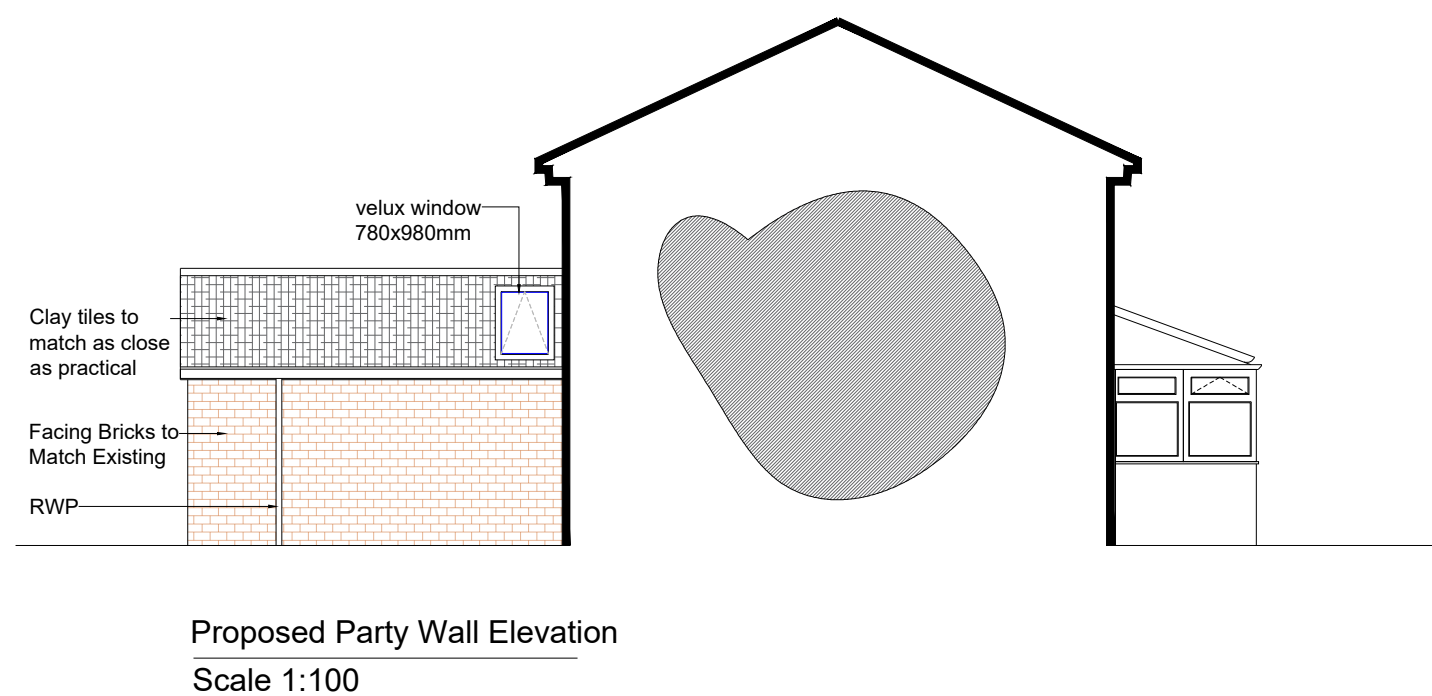
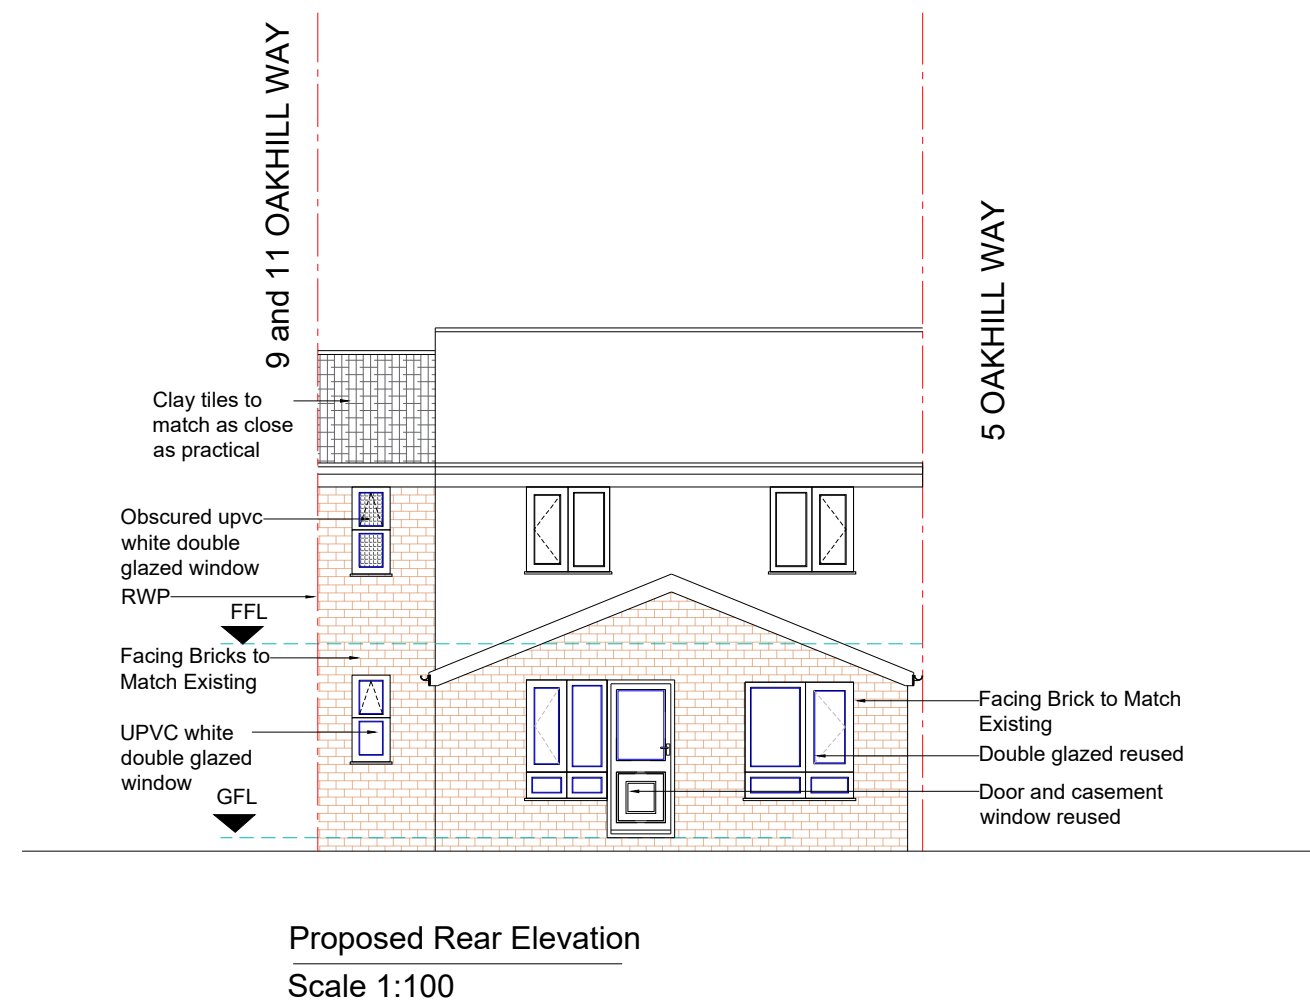
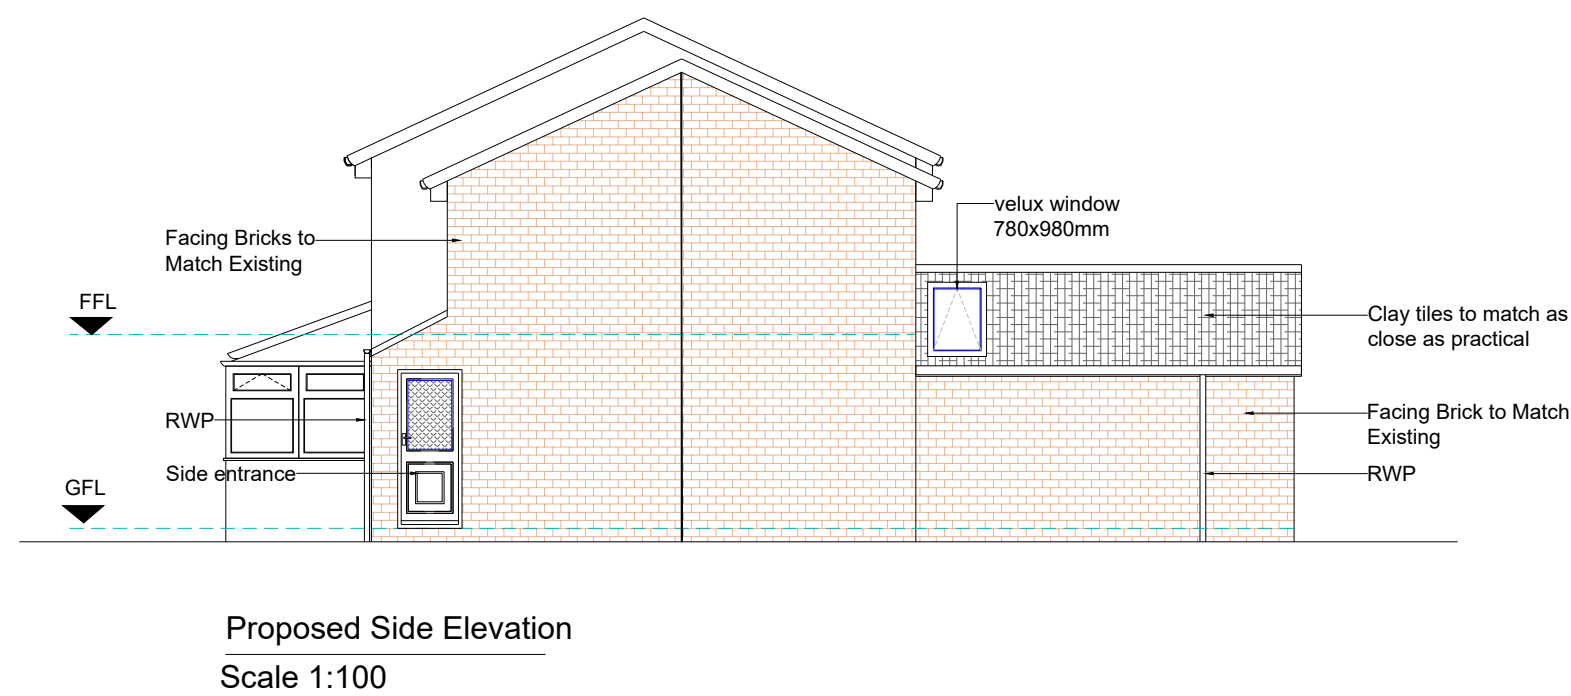
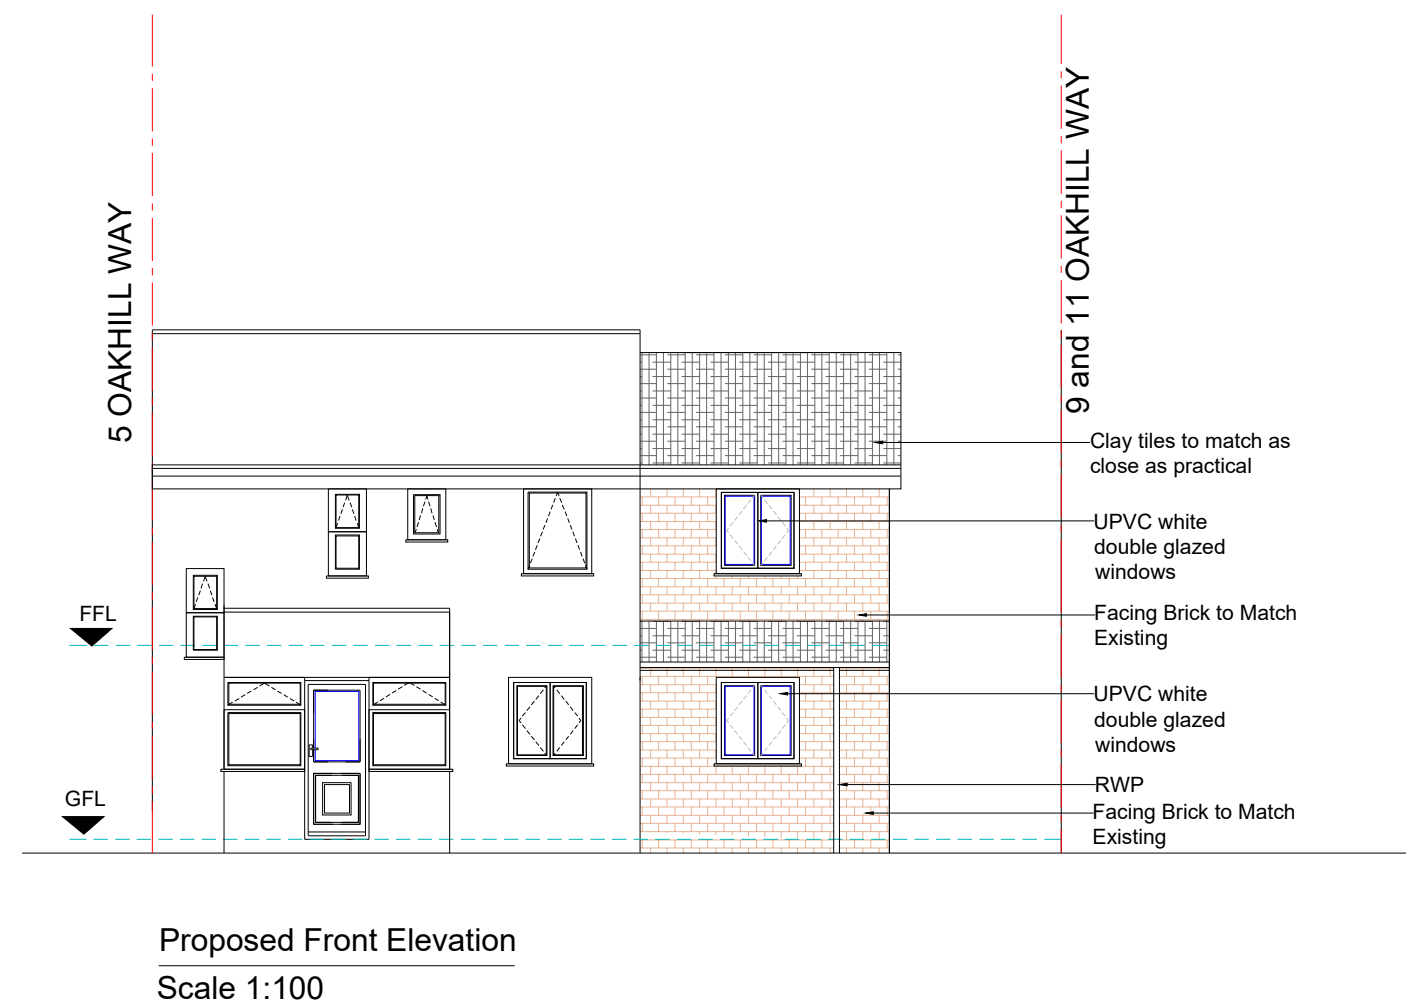
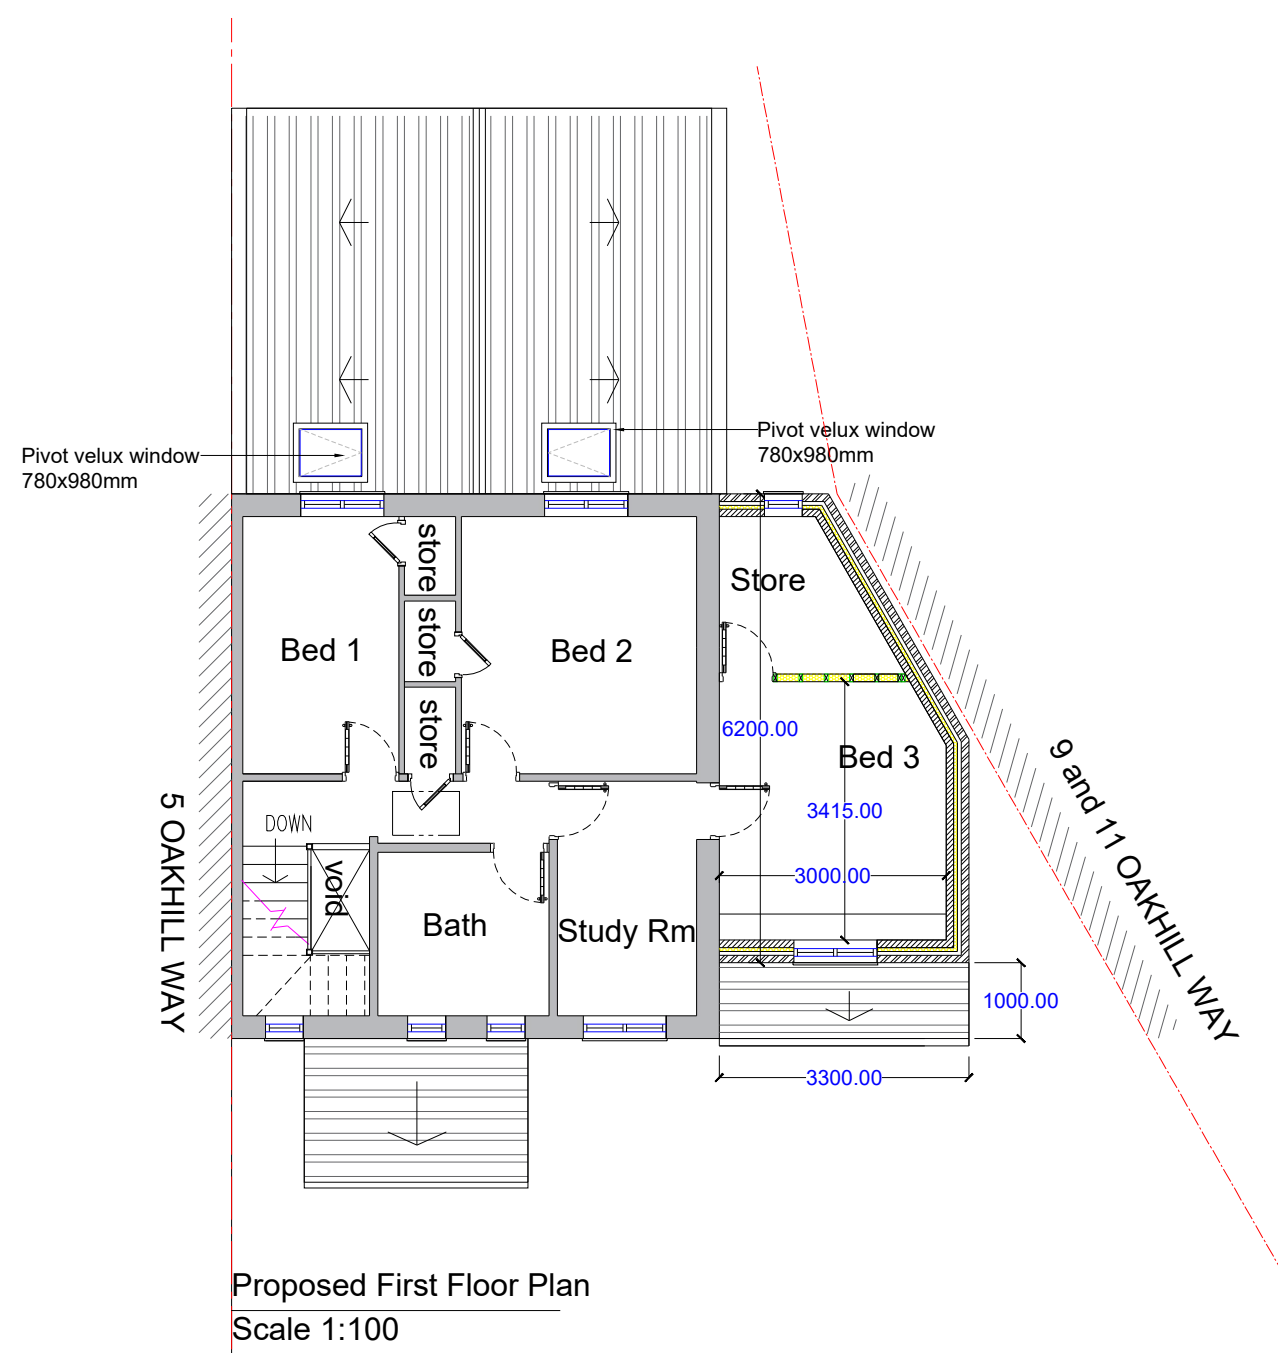


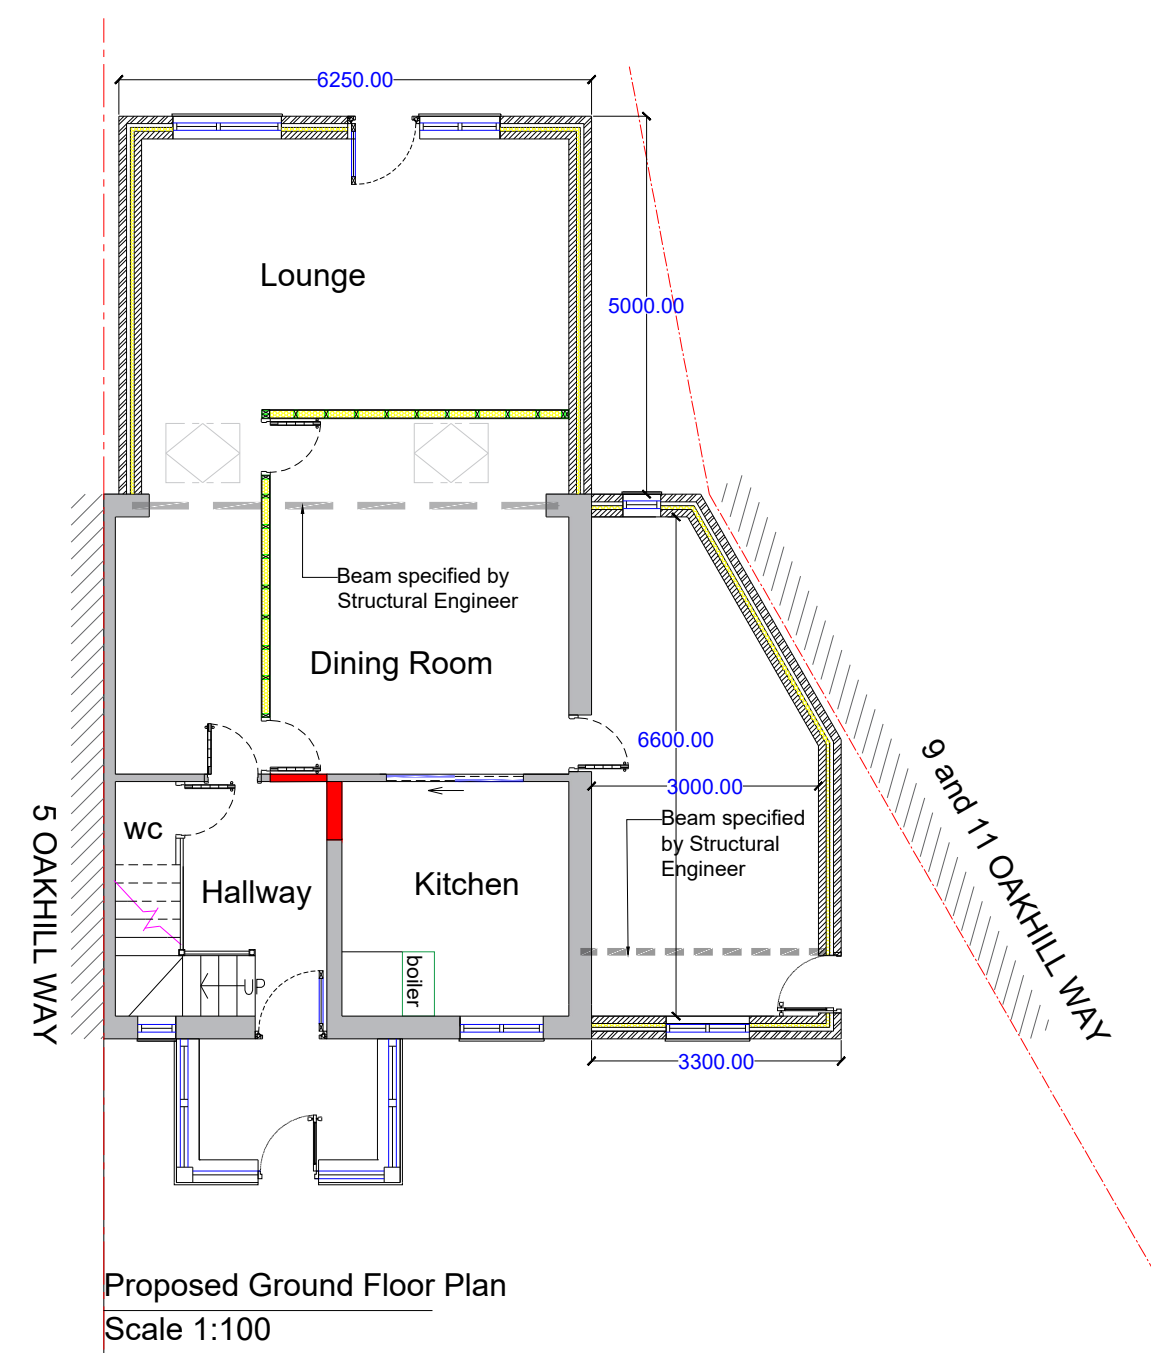

GENERAL NOTES

1. The contractor must check the site and the approved drawings before commencing the works and must take any working measurements as necessary and any discrepancy must be reported to the client.
2. Work shall comply with any current relevant BS/codes of practices and confirm to the Building Regulations including the latest amendment. The contractor is responsible for setting out the works.

KEY

- SD** Smoke Detector
- FD30** 30 min. fire resistant door
- HD** Heat detector
- SVP** Soil vent Pipe
- G.** Gully
- RWP** Rainwater Pipe
- EF** Extract fan



REVISION	DATE
Utilize existing external wall to 9 and 11 as party wall	07/12/2020
Reduced side extension width to 3300mm	20/12/2020
Moved the extension door to the side	08/01/2020

PROJECT ADDRESS

7 Oakhill Way
Cheetham Hill
Manchester
M8 9EZ

PROJECT

Double Storey Side Extension
Single Storey Rear Extension

DRAWING No.

PP82-3/20

SCALE

1:100

DATE

30/09/20

STATUS

Planning

DRAWN BY

AT

PAPER SIZE

A1

AT A. Design
12 Hastings Gardens
Stockport
SK5 8BF
ata_design@hotmail.com
07830039347