



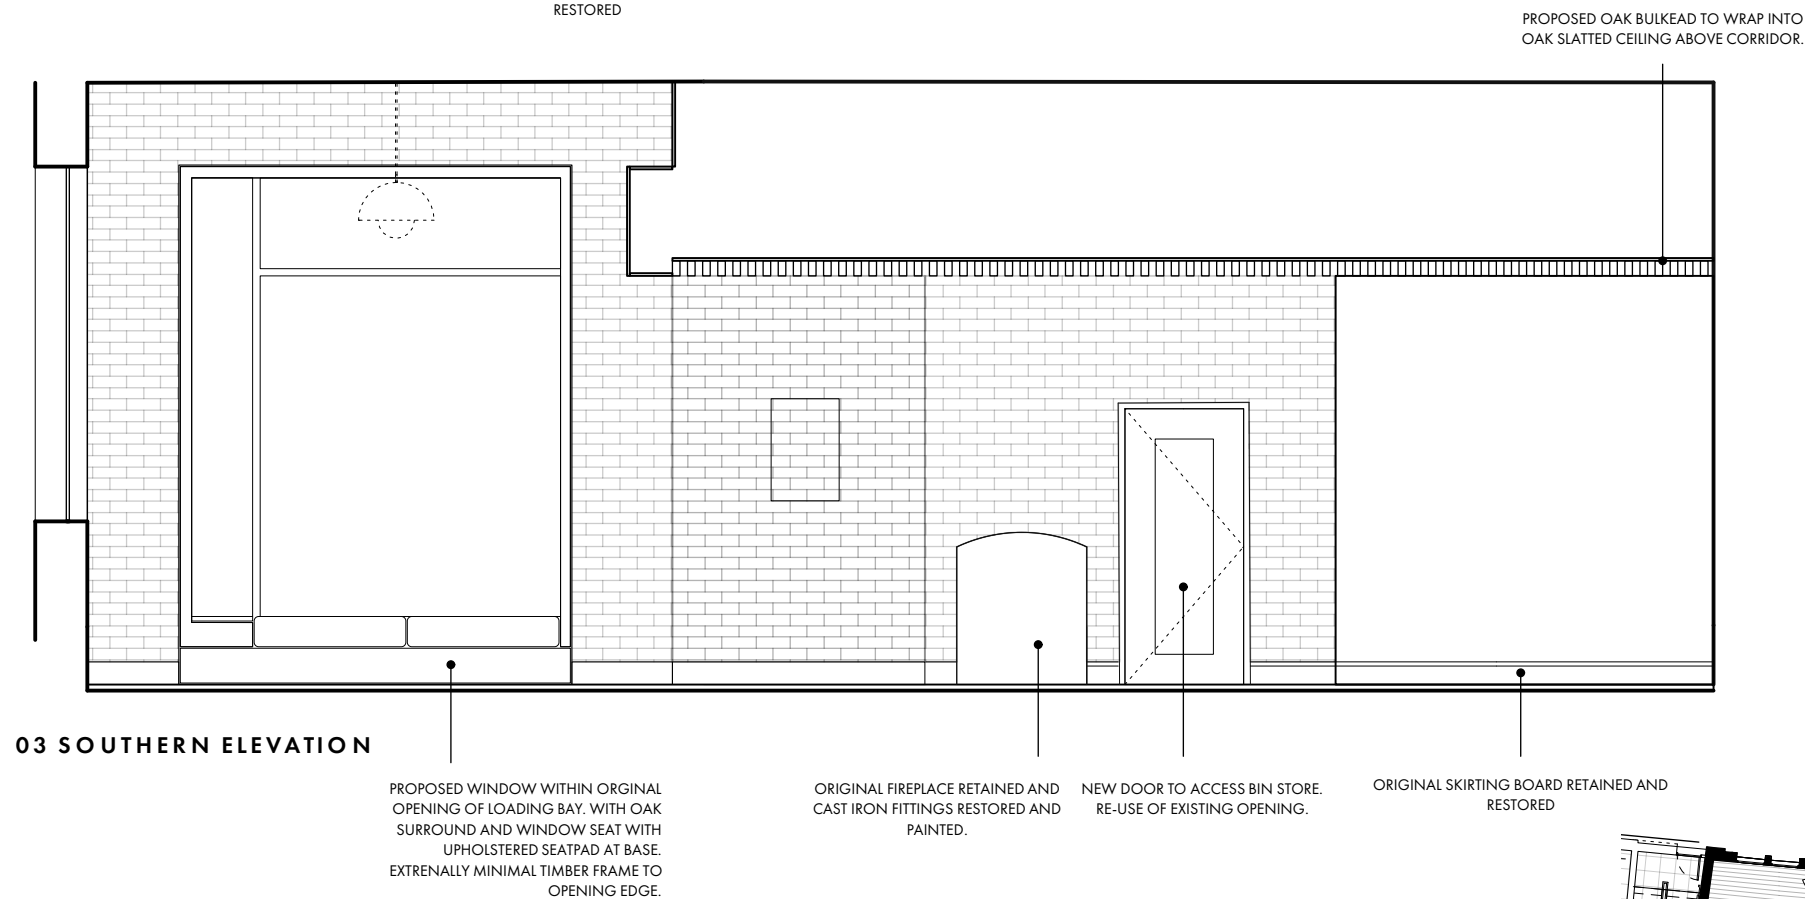


PHOTO SHOWING THE CURRENT CONDITIONS OF THE FIREPLACE AND CAST IRON FITTINGS

PROPOSED ELEVATIONS ROOM B

1:50 @ A3

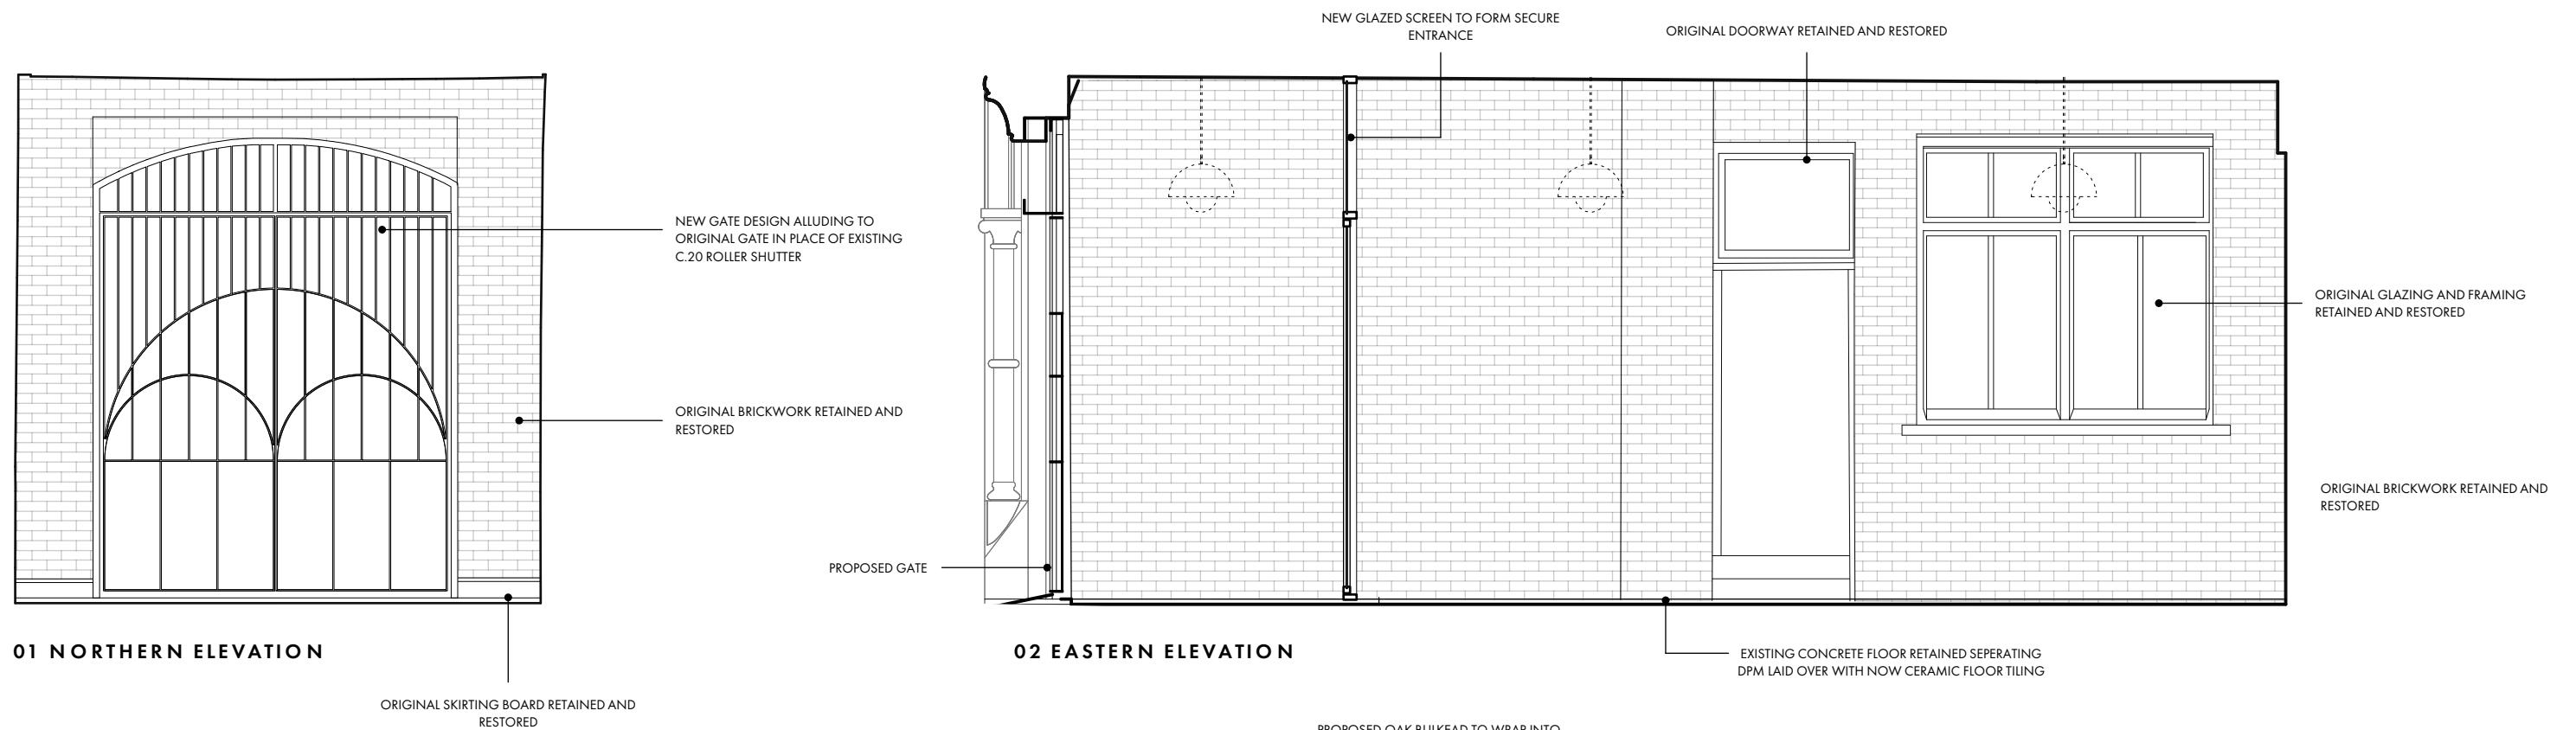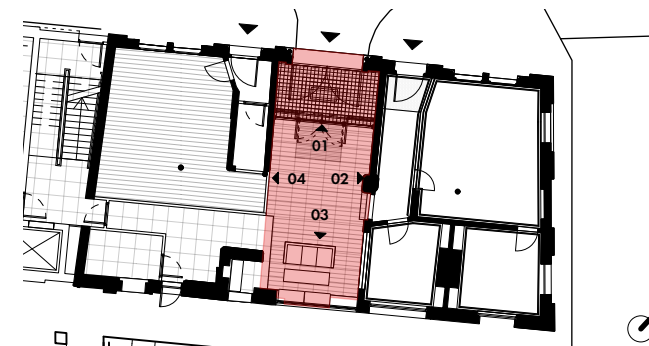

OMI Architects

PROJECT Laystall St
DATE SEPT' 20
SCALE 1:50
DWG No. 1383 / L 0091

PROPOSED SHOWROOM INTERNAL ELEVATIONS
ROOM B