


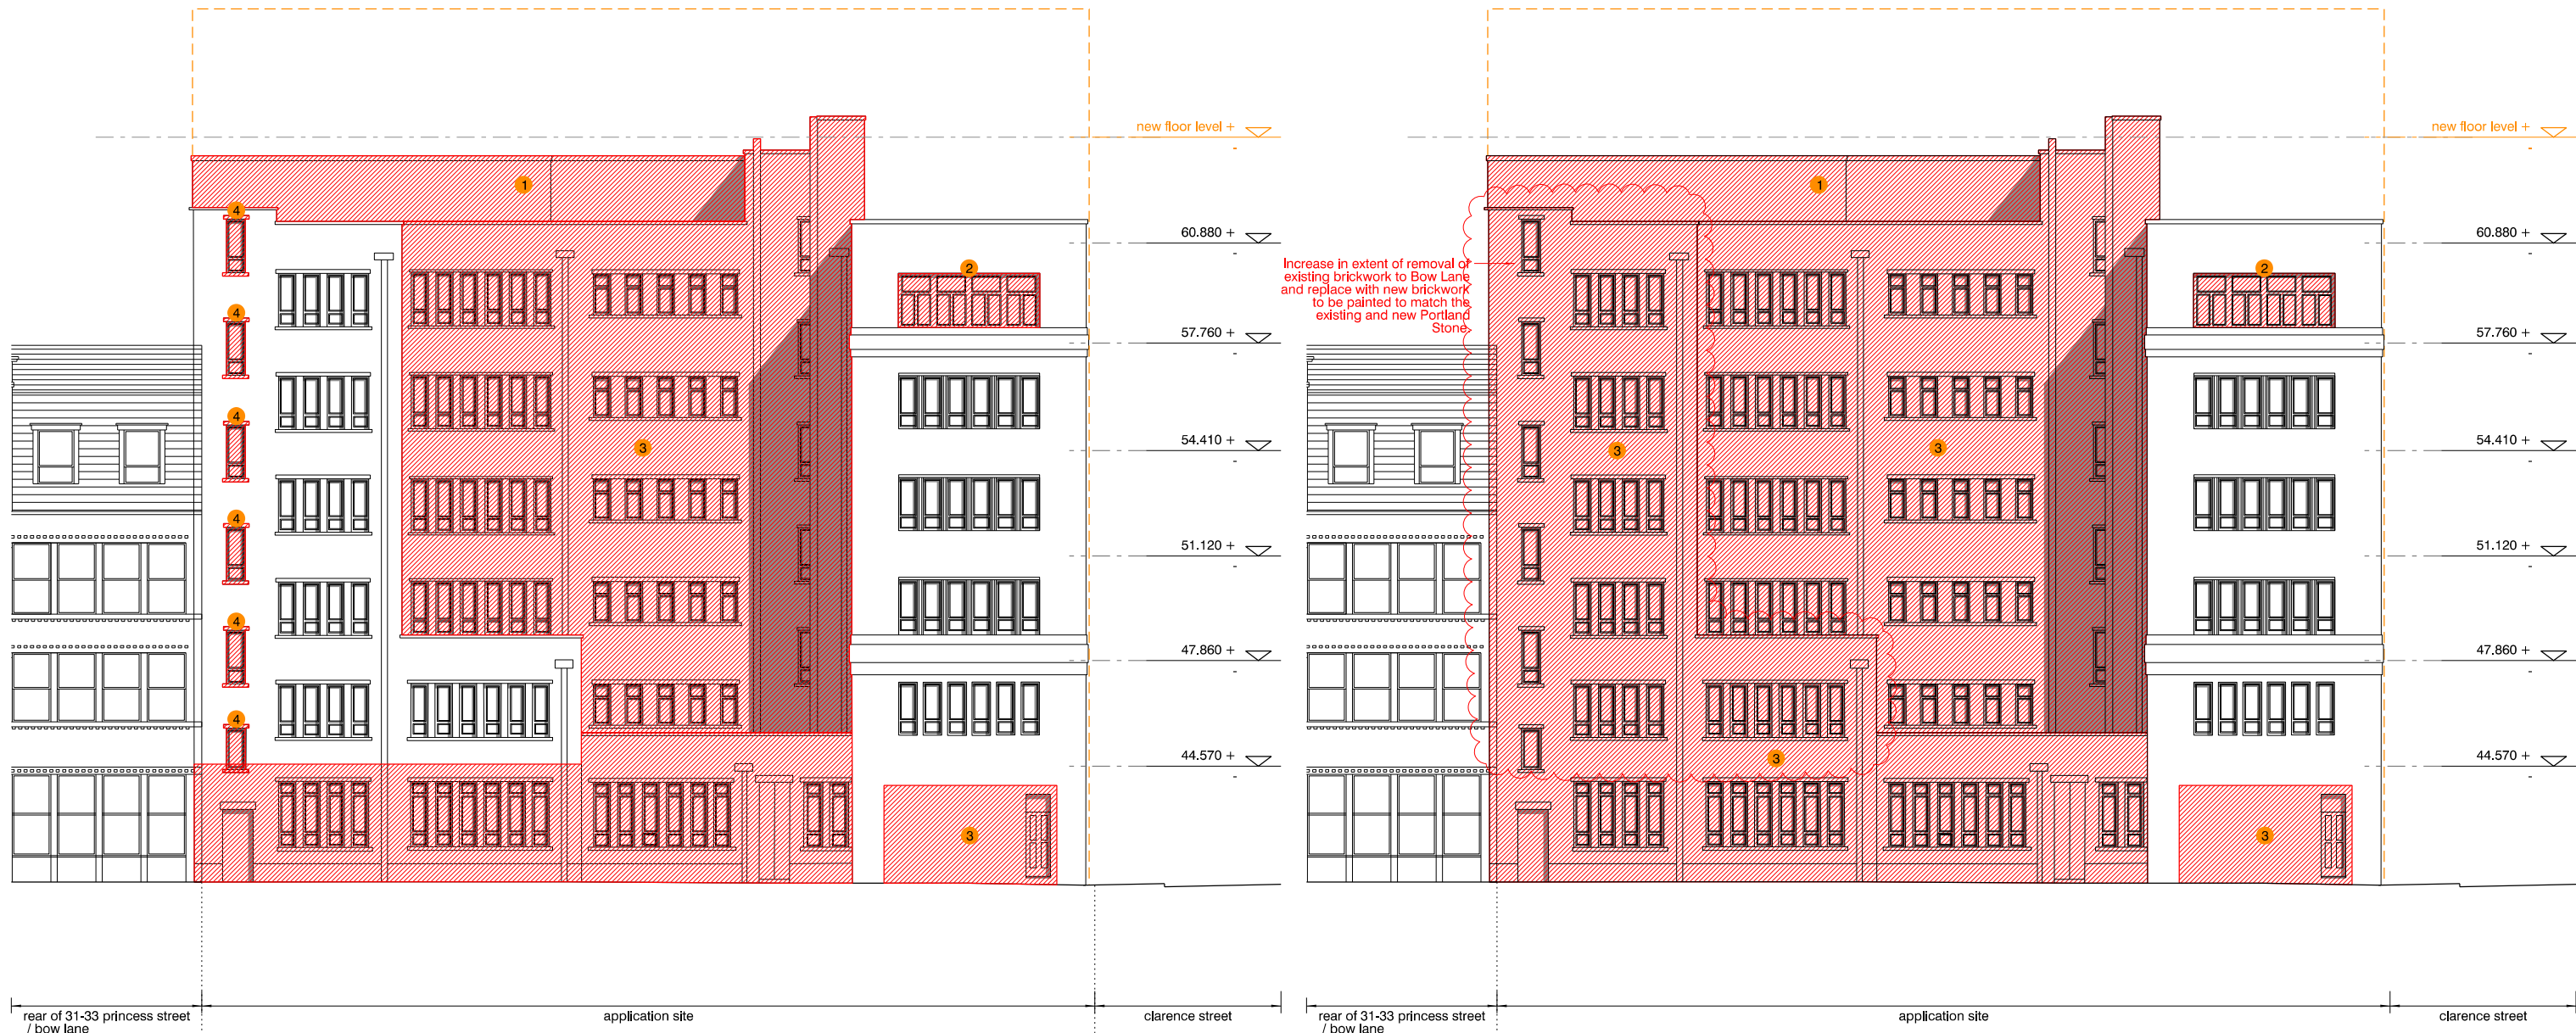


Planning Approved - 123522/FO/2019 - 19th September 2019 -

NMA - Proposed

revision: date: note:
P01 20201211 non-material amendment

- removal of existing
- footprint of proposed extension
- removal of existing sixth floor
- removal of existing window frames
- removal of portion of external wall
- removal of existing stair case and sills

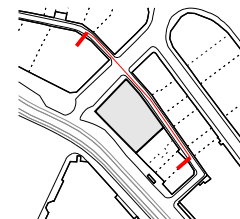

project
4*hotel on princess street, manchester
job no.
7415

title
existing bow lane elevation - NMA alterations comparison

scale
1:200 @ A3
drawing no.
al(SK)0012

in association with
LEACH RHODES WALKER
ARCHITECTS
www.lrw.co.uk

stephenson
STUDIO
architects planners interiors

3 riverside mews
4 commercial street
manchester, M15 4RQ
www.stephenson-studio.com
mail@stephenson-studio.com
t +44 (0)161 832 0244