


Notes:
This drawing, the works, and concepts depicted are copyright and may not be reproduced or made use of, either directly or indirectly, without the express written consent of the Architect. Do not scale from this drawing. All heights, levels, sizes, and dimensions to be checked on site before any work is put in hand.
**COPYRIGHT OF THIS DRAWING BELONGS SOLELY TO
NS ARCHITECTS LTD.**

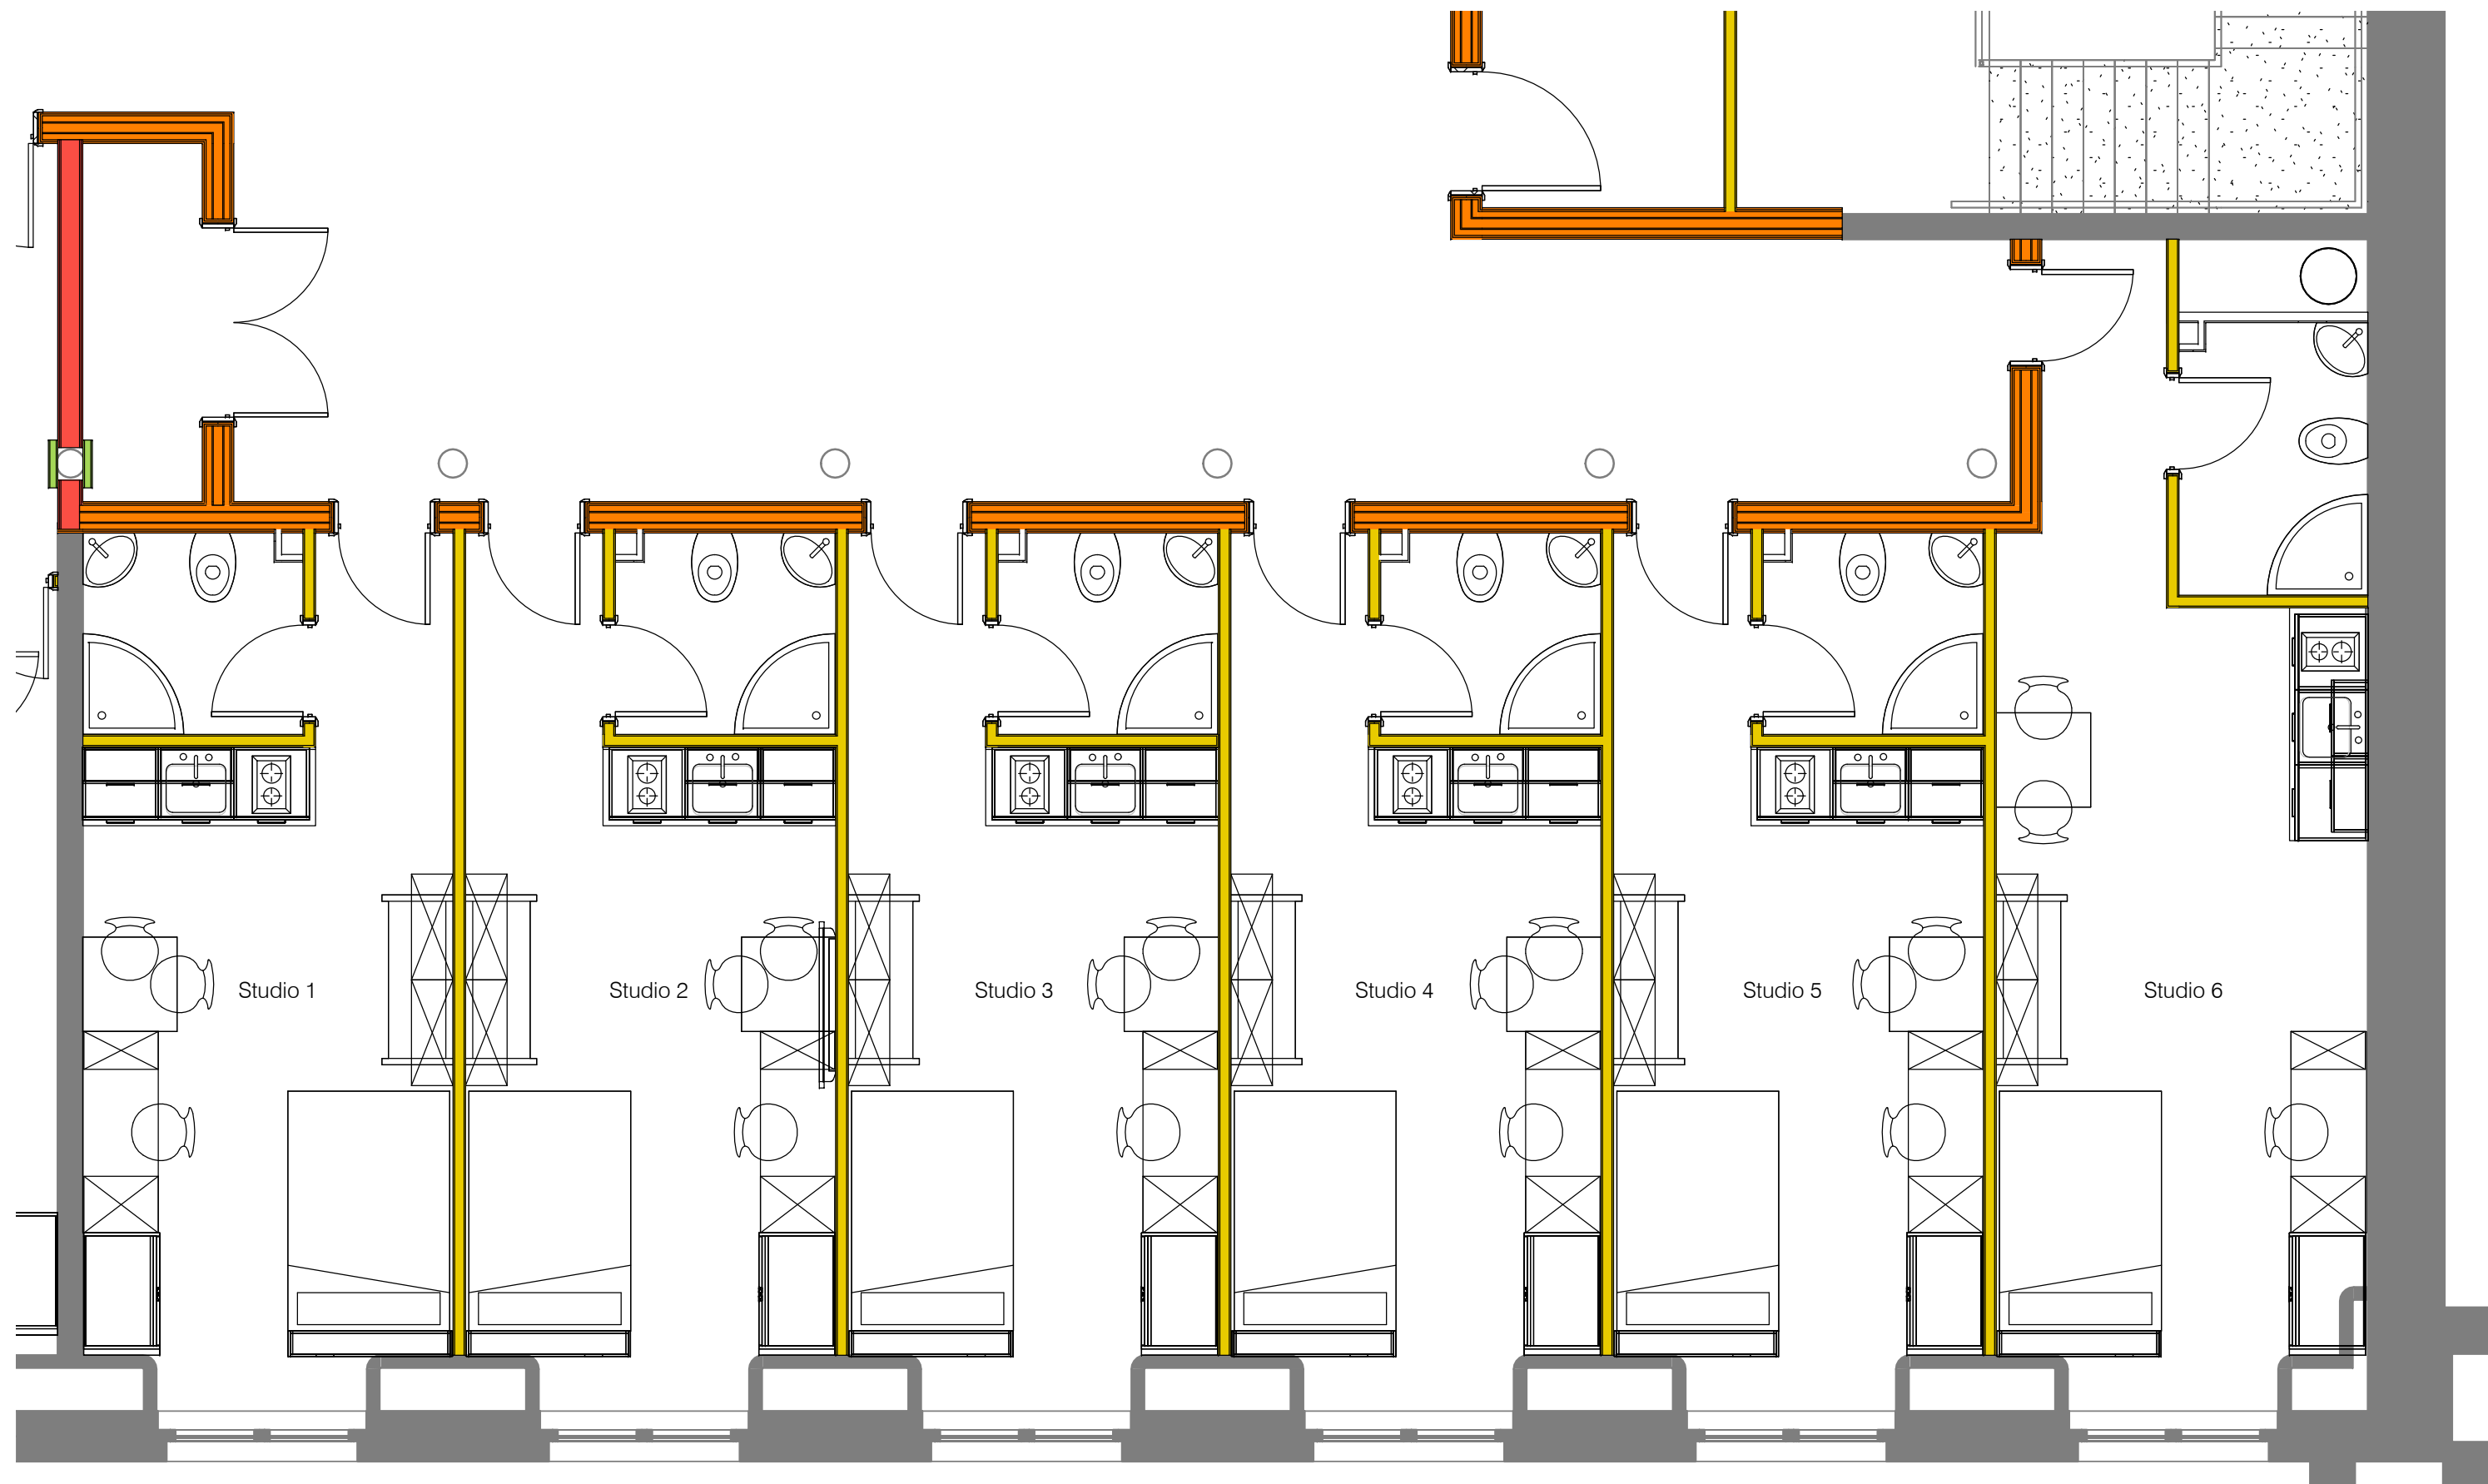

Proposed Flat 5 (LG-L7)

Name	Occupancy	Floor Finish	Wall Finish 1 (WT1)	Wall Finish 2 (WT2)	Ceiling Finish	Skirting Finish
Studio 1	Bedroom	Carpet (Spec tbc)	White Satin Paint	Feature Colour Wall	White Paint	White Gloss Paint
Studio 1	En-Suite	Vinyl Flooring (Spec tbc)	White Satin Paint	White Tiles (Spec tbc)	White Paint	White Gloss Paint
Studio 2	Bedroom	Carpet (Spec tbc)	White Satin Paint	Feature Colour Wall	White Paint	White Gloss Paint
Studio 2	En-Suite	Vinyl Flooring (Spec tbc)	White Satin Paint	White Tiles (Spec tbc)	White Paint	White Gloss Paint
Studio 3	Bedroom	Carpet (Spec tbc)	White Satin Paint	Feature Colour Wall	White Paint	White Gloss Paint
Studio 3	En-Suite	Vinyl Flooring (Spec tbc)	White Satin Paint	White Tiles (Spec tbc)	White Paint	White Gloss Paint
Studio 4	Bedroom	Carpet (Spec tbc)	White Satin Paint	Feature Colour Wall	White Paint	White Gloss Paint
Studio 4	En-Suite	Vinyl Flooring (Spec tbc)	White Satin Paint	White Tiles (Spec tbc)	White Paint	White Gloss Paint
Studio 5	Bedroom	Carpet (Spec tbc)	White Satin Paint	Feature Colour Wall	White Paint	White Gloss Paint
Studio 5	En-Suite	Vinyl Flooring (Spec tbc)	White Satin Paint	White Tiles (Spec tbc)	White Paint	White Gloss Paint
Studio 6	Bedroom	Carpet (Spec tbc)	White Satin Paint	Feature Colour Wall	White Paint	White Gloss Paint
Studio 6	En-Suite	Vinyl Flooring (Spec tbc)	White Satin Paint	White Tiles (Spec tbc)	White Paint	White Gloss Paint

NOTE:

This set of drawings is intended sufficiently to satisfy a Planning or Building Regulations submission. No liability is accepted for any loss or any sort of additional expense incurred consequent on any failure, real or alleged, of the drawings to meet the requirements of any body statutory or otherwise. The layout and specification of this drawing is a guide as to what may be required to submitting a Planning or Building Regulations submission. This does not imply that this is the only acceptable way of achieving Planning or Building Regulations consent. No liability is accepted for loss or expense incurred consequent of any variation to the layout specification that may be required as a result of the Planning or Building Regulations submission. It is the custom and practice, the requirement of the Planning Officer, Building Control Inspector, or Consultant Engineer. This set of drawings is protected by copyright of NS Architects Ltd. No sale from this drawing. All heights, levels, sizes and dimensions are to be checked on site before any work on this construction is undertaken unless the drawings is issued under the description to do so.

[illegible]

Issued for:	
PLANNING	
Project/Client:	Project No:
MSV Dwell Student Living	0192
Cambridge Street	
Manchester	Dwa No:
M1 5SX	P-AL-42-06-S0X
	Rev:
Drawing:	Scale:
	1 : 50
	@A1
Studio Finishes	
	Drawn By:
	JM
	Date:
	APR 2020
	Checked By:
	BMc
	Date:
	APR 2020



NS Architects LTD, Studio 6, 2nd Floor, City Building,
21 Old Hall Street, Liverpool L3 9BS

T: 0151 709 1211
E: info@nsarchitects.org W: www.nsarchitects.org
Contractors must work only to figured dimensions which are to be checked on site
© NS ARCHITECTS LIMITED.