






Front (North) Elevation
1 : 50

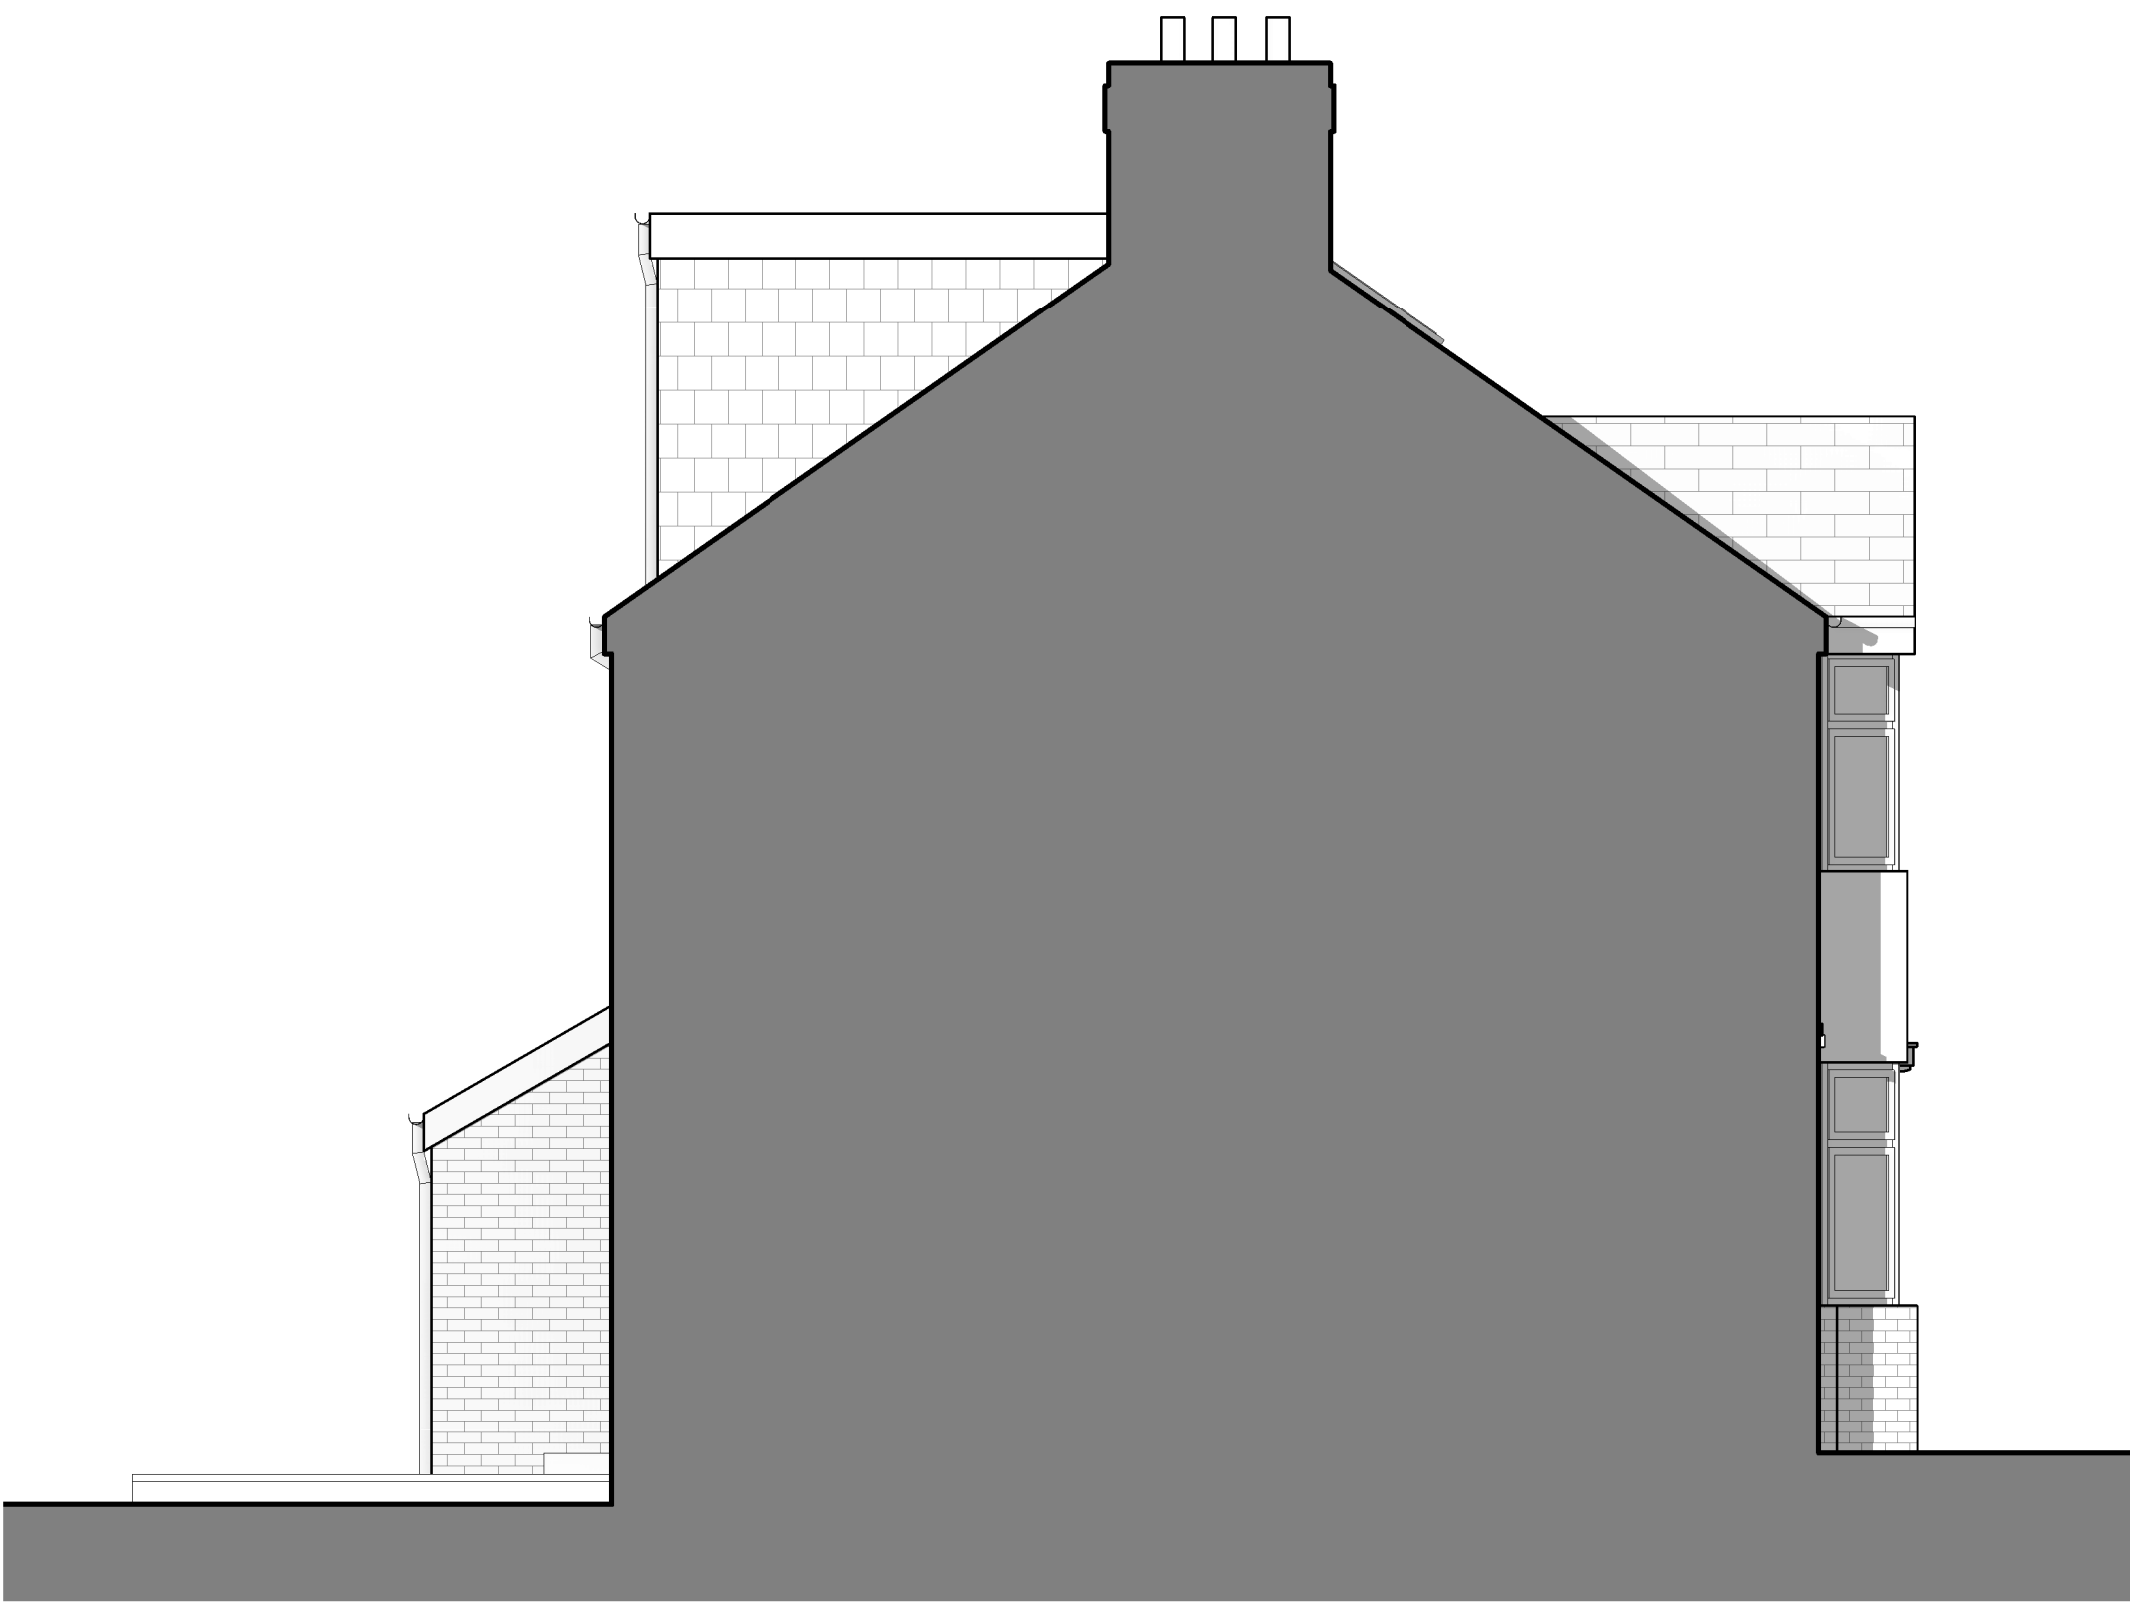

Side (East) Elevation
1 : 50

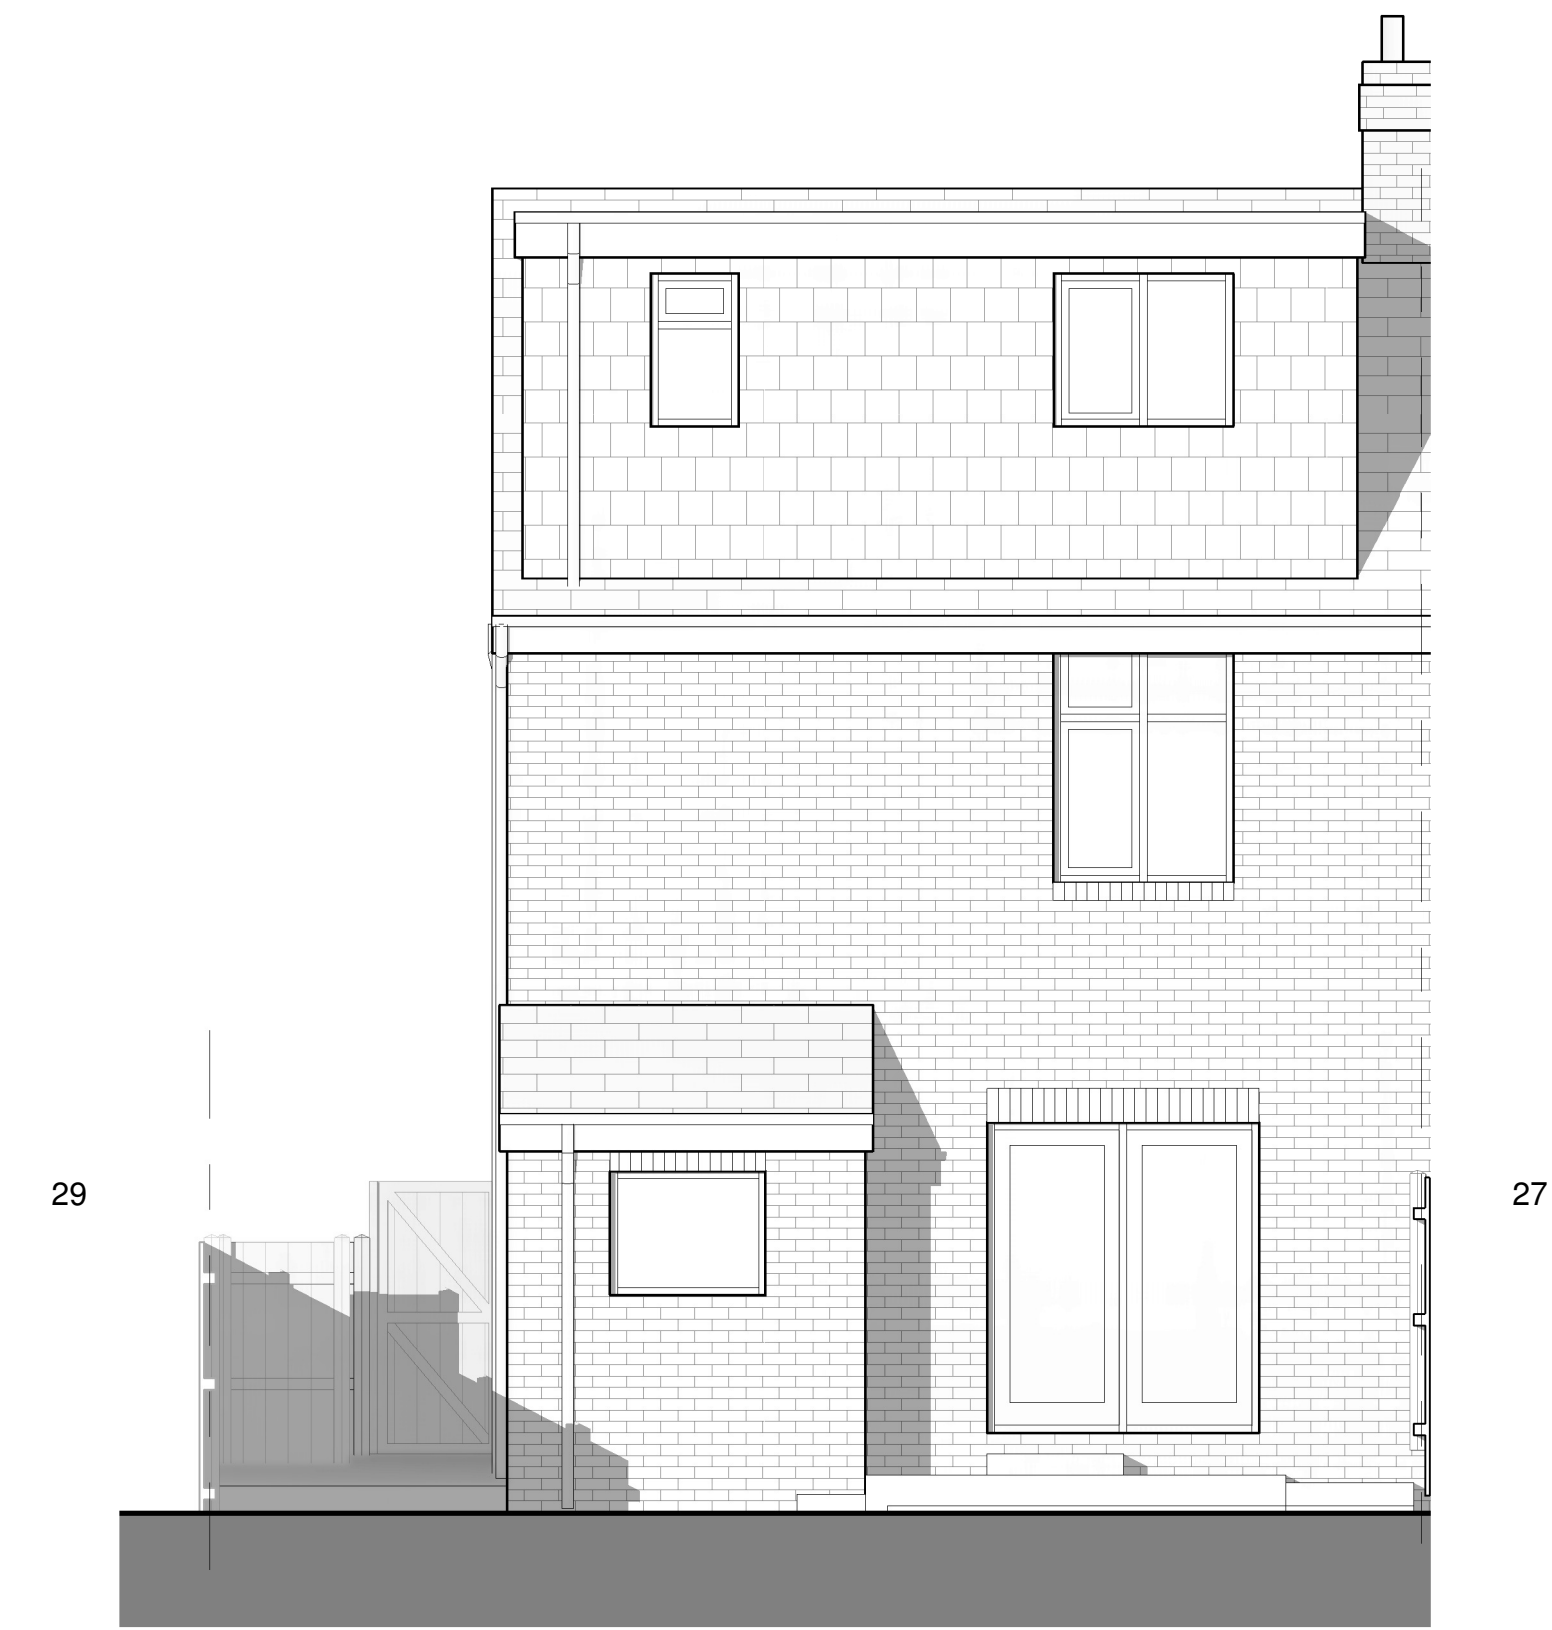

Rear (South) Elevation
1 : 50

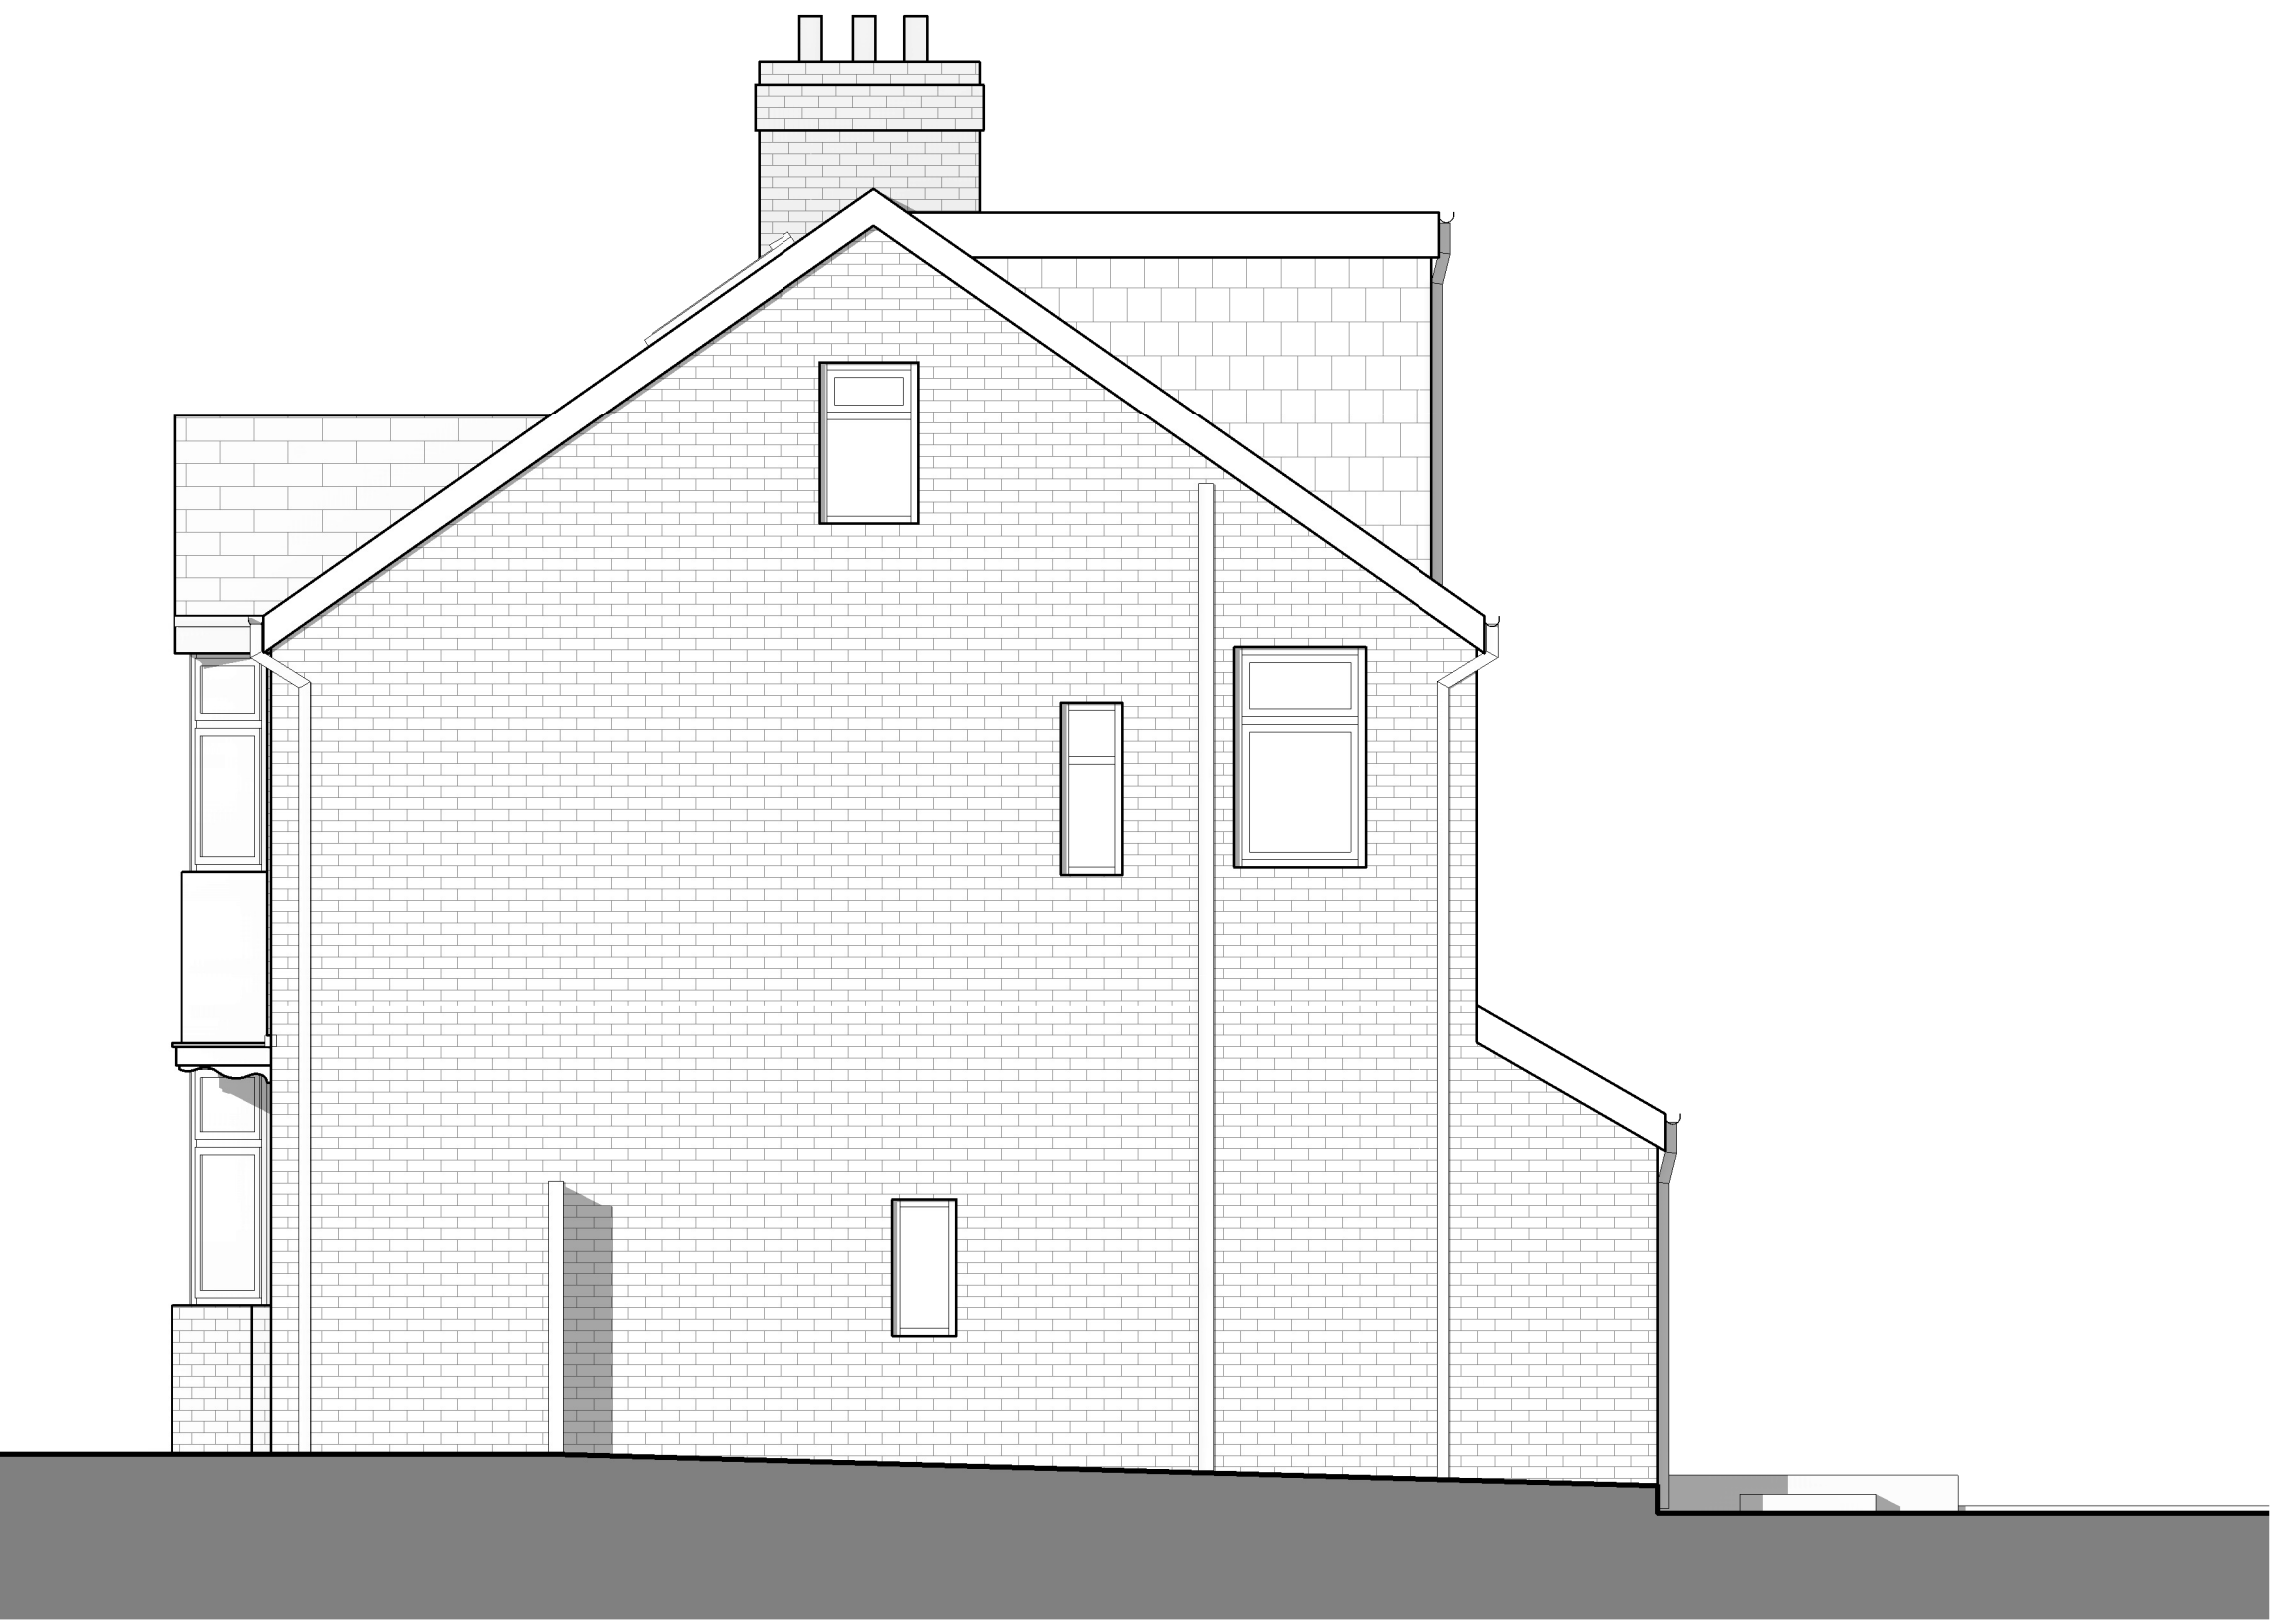

Side (West) Elevation
1 : 50



NOTES

This drawing is copyright.
The Contractor is to check all dimensions and site conditions before commencing.
Do not scale from this drawing.

KEYPLAN

MATERIALS KEY

Wall

Render, colour off white.
Facing brickwork.

Roof

Concrete interlocking tiles.
Single ply membrane.

Windows

uPVC, frame colour white.
uPVC, frame colour grey.
Single glazed timber, frame colour white.

Doors

Single glazed timber, frame colour white.
DGU aluminium, frame colour white.

Rainwater goods

uPVC, colour black.

B	Planning issue	WL	29.12.20
A	Initial issue	WL	28.12.20
Rev	Description	By	Date
Client	Mr Beaton		
Project	28 Belwood Road, Chorlton-cum-Hardy		
Drawing	Existing Elevations		
Dwg No.	BR - 115	Rev	B
Date	27.12.2020	Scale	1 : 50
Drawn	Author	Approved	Approver
Status	Concept		