
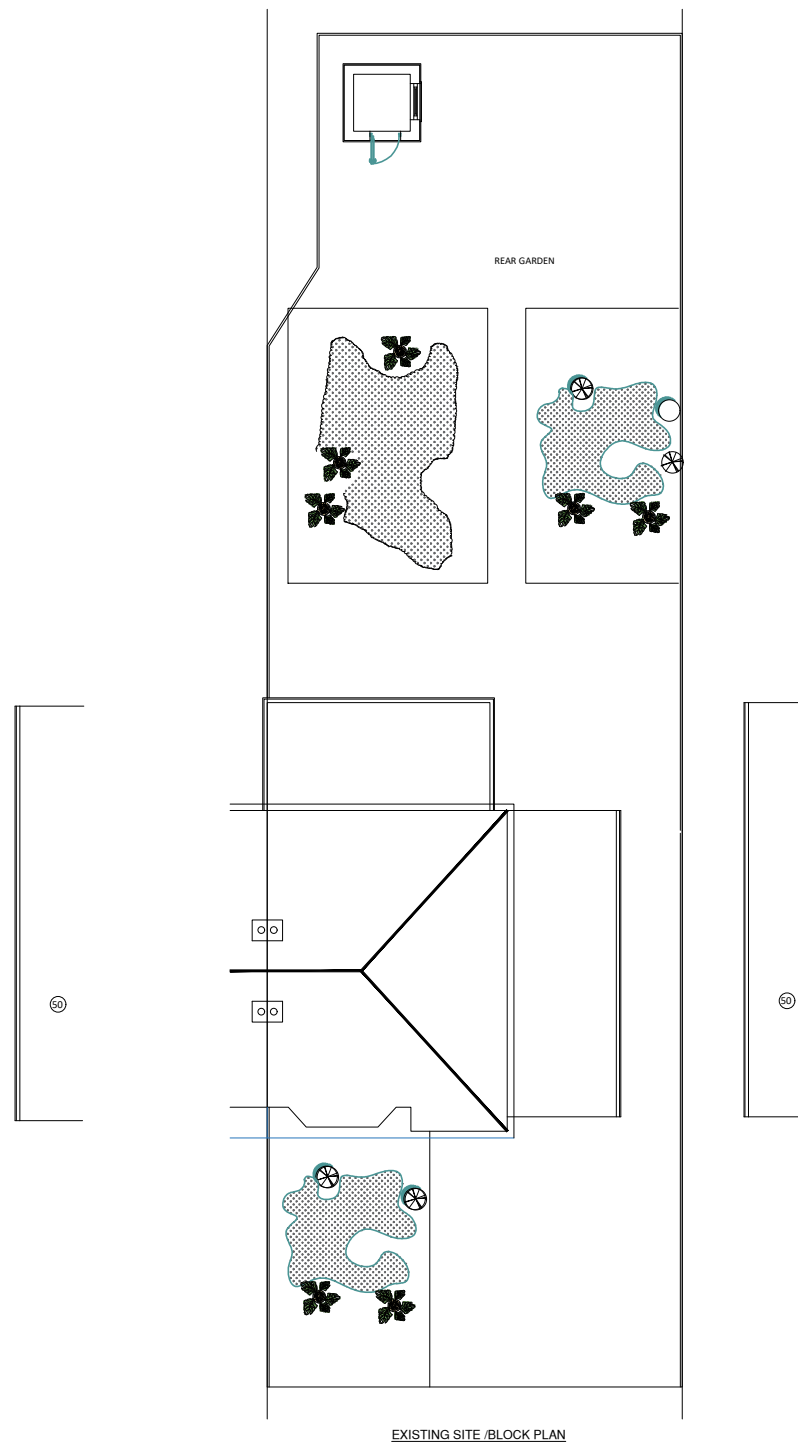


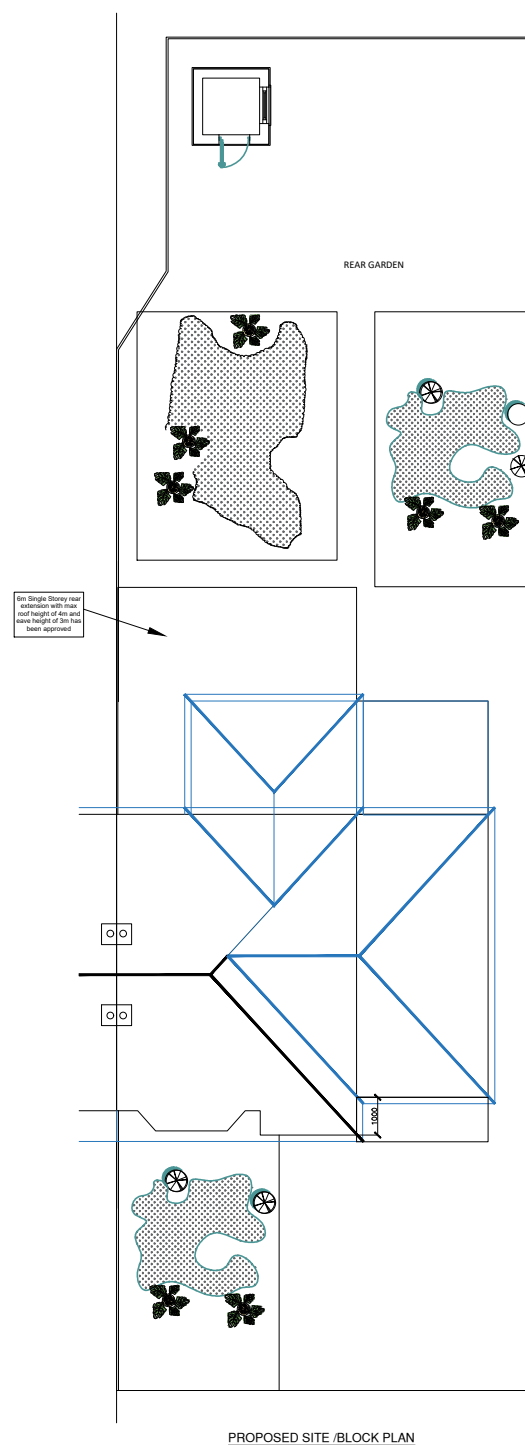

LOCATION PLAN
SCALE 1:1250

NOTES

This drawing is subject to a detailed building and site survey, therefore no guarantee of its accuracy can be given.

This drawing has been draughted in accordance with the clients design requirements.

All areas are approximate and are subject to a detailed building and site survey and further design development.

All dimensions should be checked prior to commencement of construction on site. Measurements should not be taken off the drawing.

A	Amended to planning officers email		10.01-21
Rev	Revision		Date
JOB			
PROPOSED HOUSE EXTENSION			
ADDRESS			
52 HOLLINEY ROAD MANCHESTER M22 5JE			
Mr ABDUL QADEER			
<u>DATE</u>	<u>SCALE</u>	<u>SHEET</u>	
10/11/2020	1:200 / 1:1250	1@A3	