


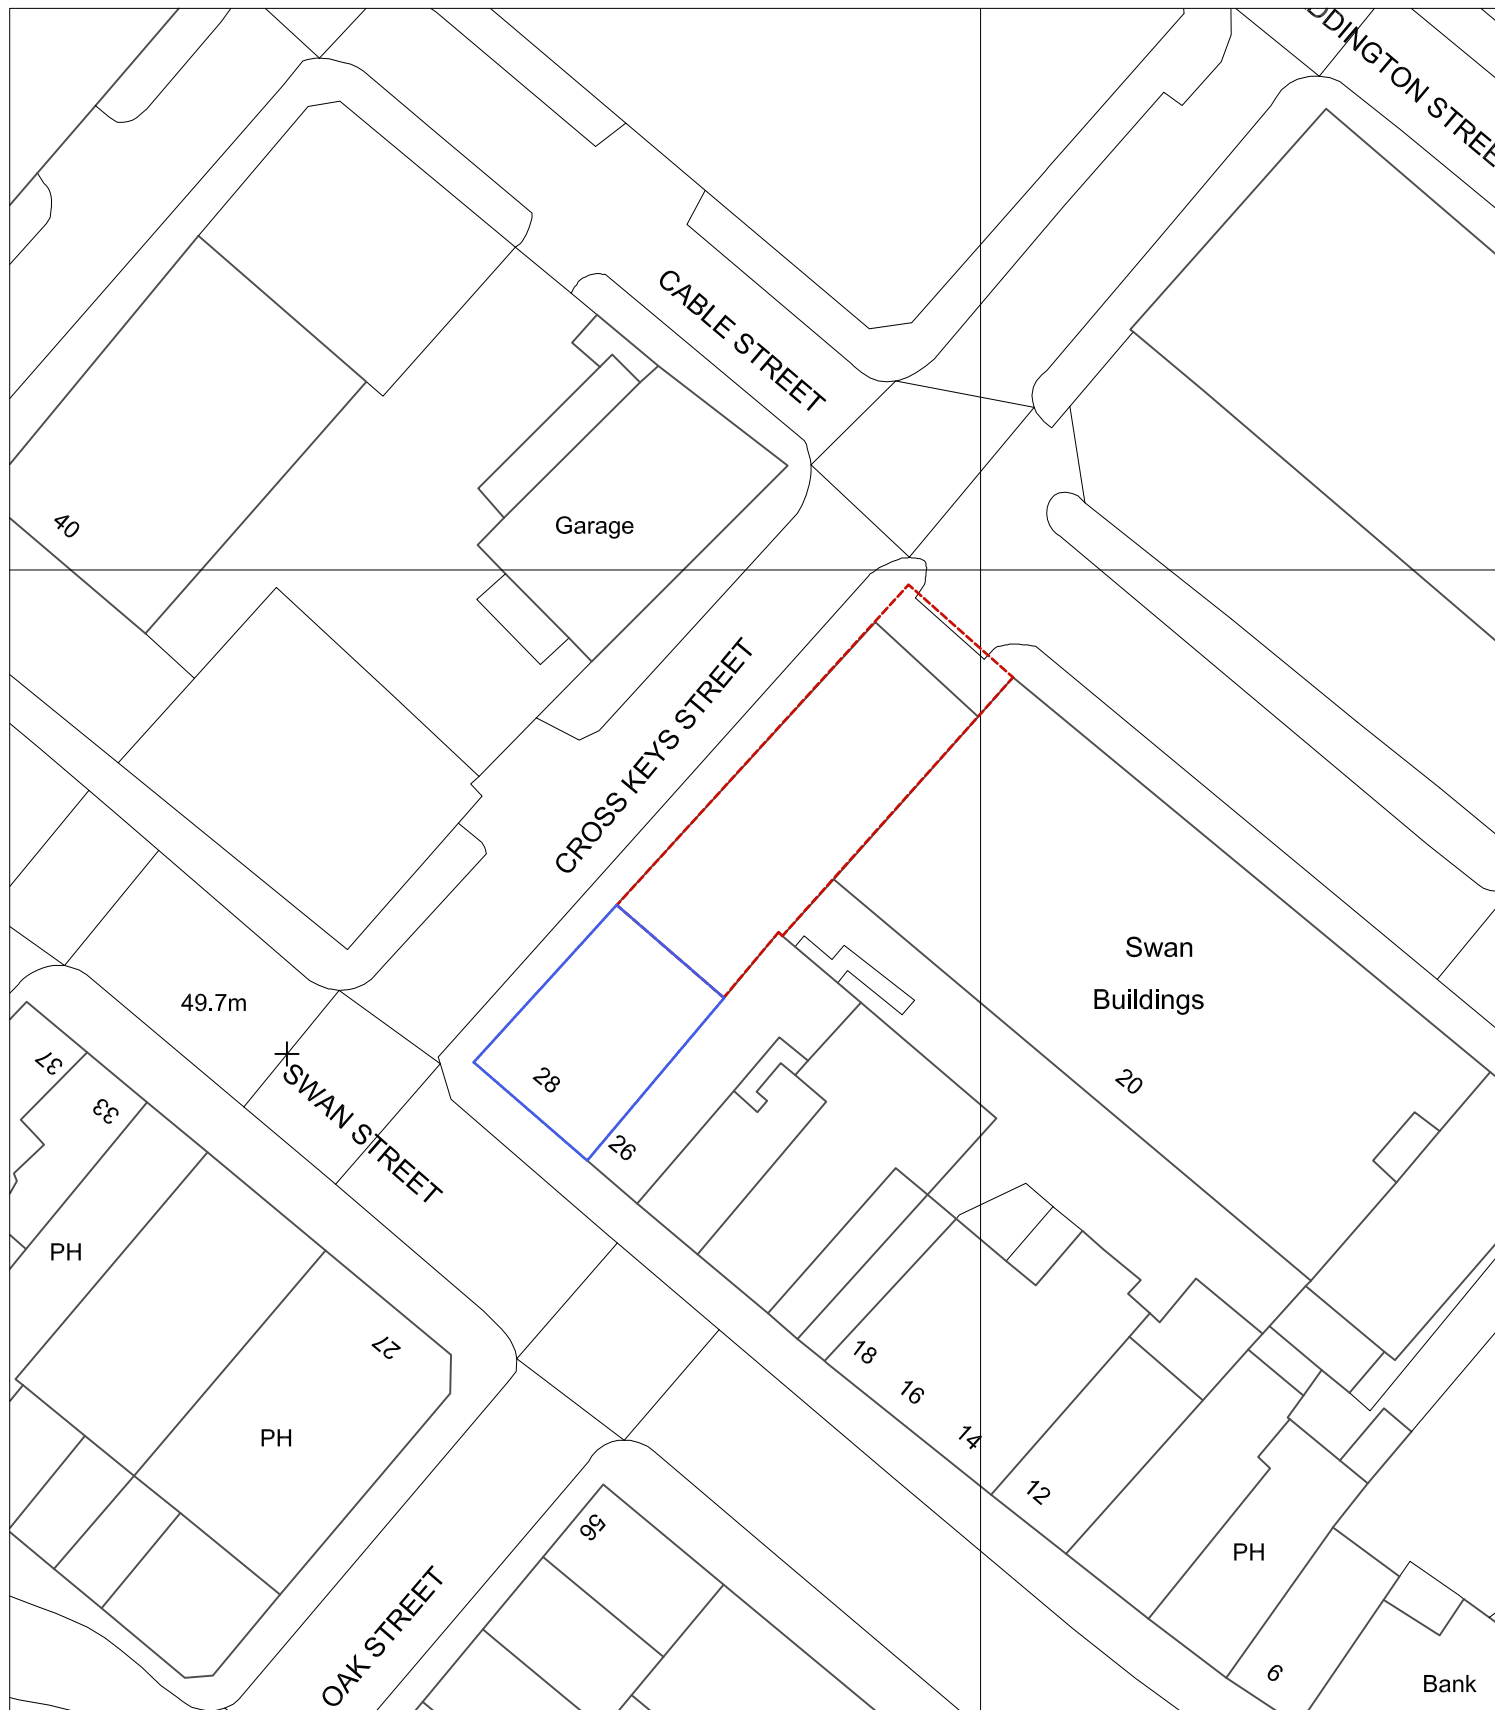

PROJECT			CROSSKEYS, CROSS KEYS ST . Northern quarter, Manchester.		
SCALE			CLIENT		
1 : 500 @ A4			Chris and Rachael Ford Mackenzie		
DWG No.			DRAWING TITLE		
071- PL - OS1					
CONTRACT NO:		STAGE CODE	REV.		
071		planning	- Location plan		
ISSUED	-	07/11/20	sj simon james arq ltd/architects UK: 120 Grosvenor st, All Saints, Manchester, M1 7HL Spain: Enrique Larreta 1, 4b, Chamartin, Madrid, 29036		