


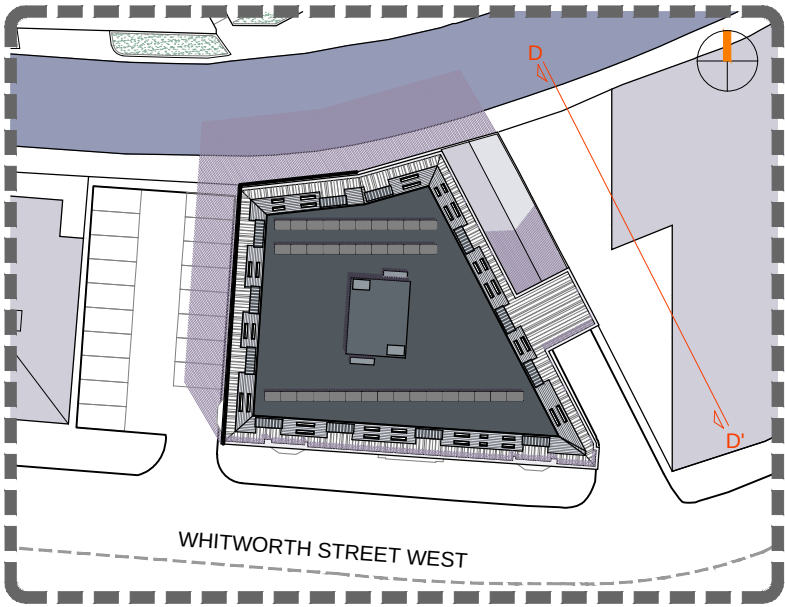

ZINC CLADDING





METALLIC GRID



GLASS BALUSTRADE



METALLIC MESH

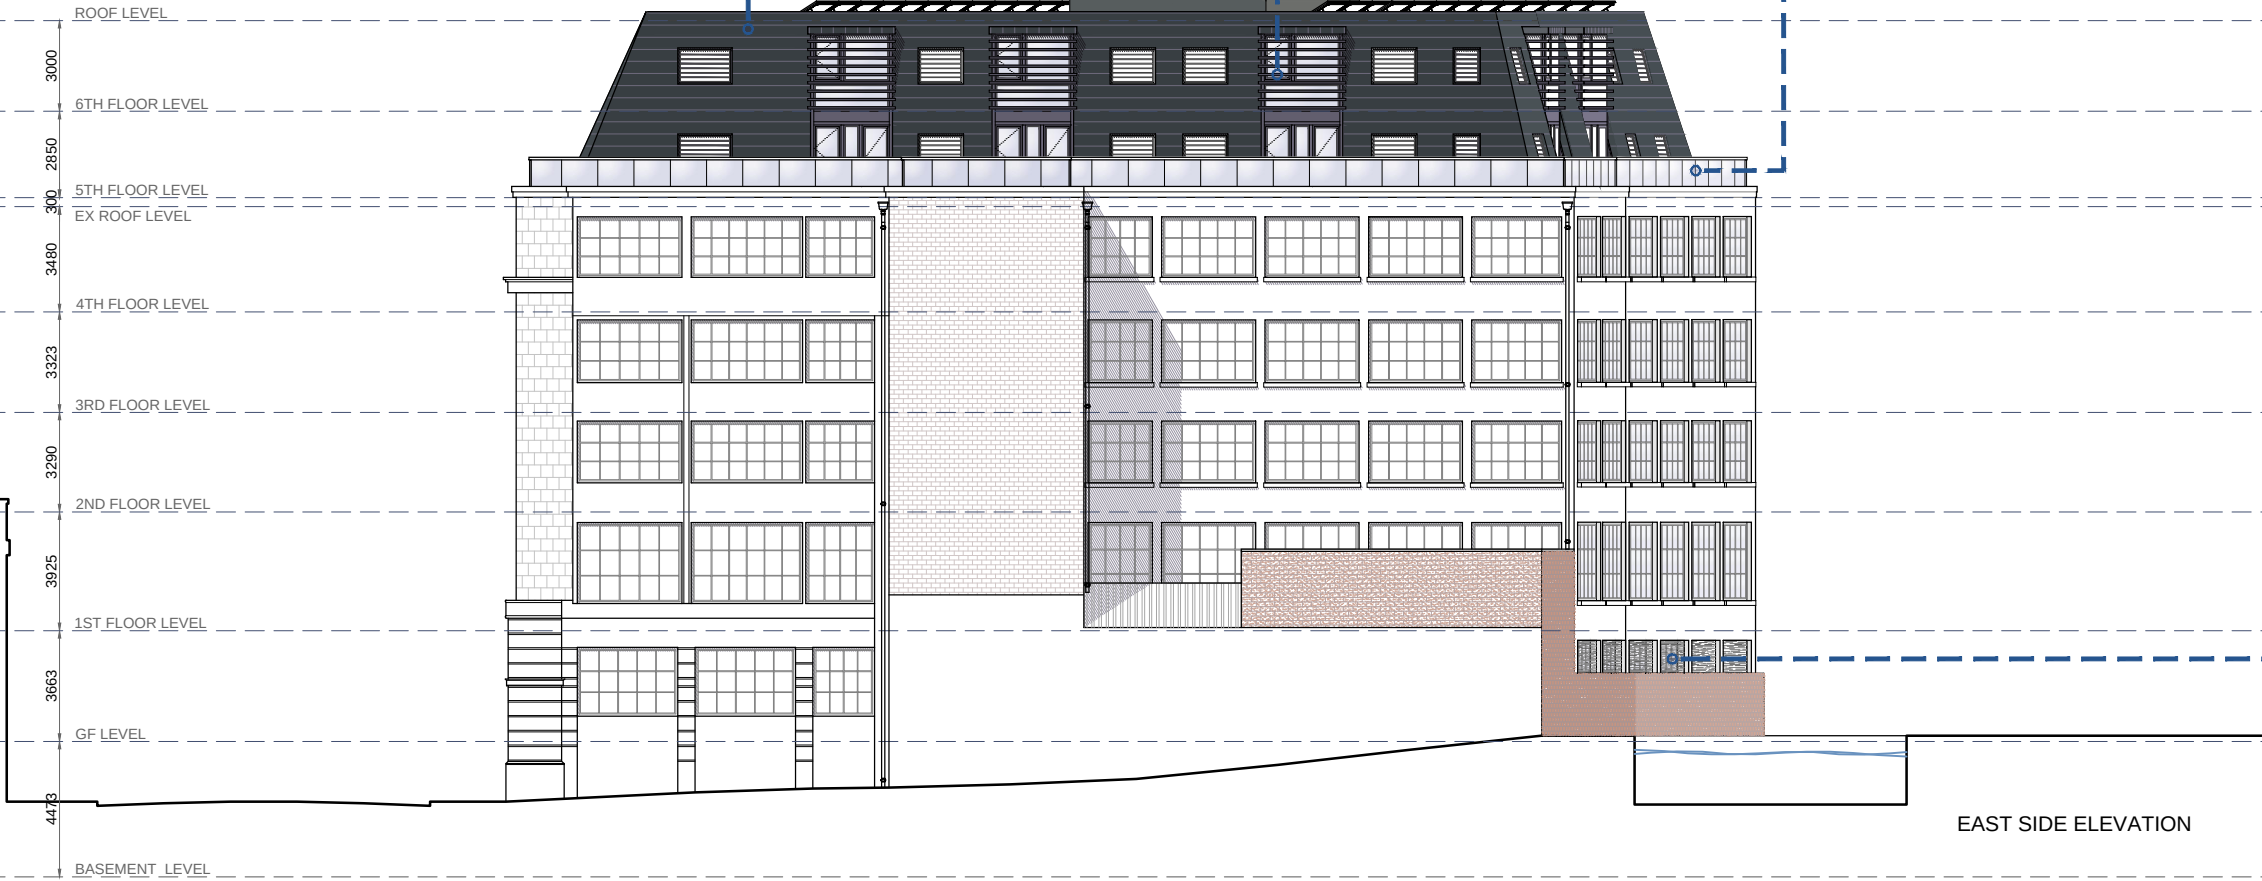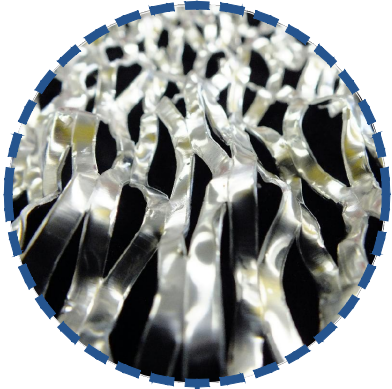

				HOWARD & SEDDON A.R.I.B.A. CHARTERED ARCHITECTS, 64 WASHWAY ROAD, SALE, CHESHIRE. M33 7RE. TEL No 0161-973 8296 FAX No 0161-962 3485 e-mail : admin@howardandseddon.co.uk	PROJECT BARCLAY HOUSE, 35 WHITWORTH STREET WEST, M1 5NG, MANCHESTER	TITLE PROPOSED EAST SIDE ELEVATION	DRAWN D. ROJO	DRG No. 12,982
D	EX RWP ADDED	SM	19.11.20				DATE 29/10/20	M17
C	PV PANELS	DR	29.10.20				SCALE 1:250 (A3)	AMENDMENT D
B	UPDATED UNITS	DR	21.10.20					
A	FIRST ISSUE	DR	01.10.20		CLIENT Mr KA FAN			
REV	DESCRIPTION	BY	DATE					