


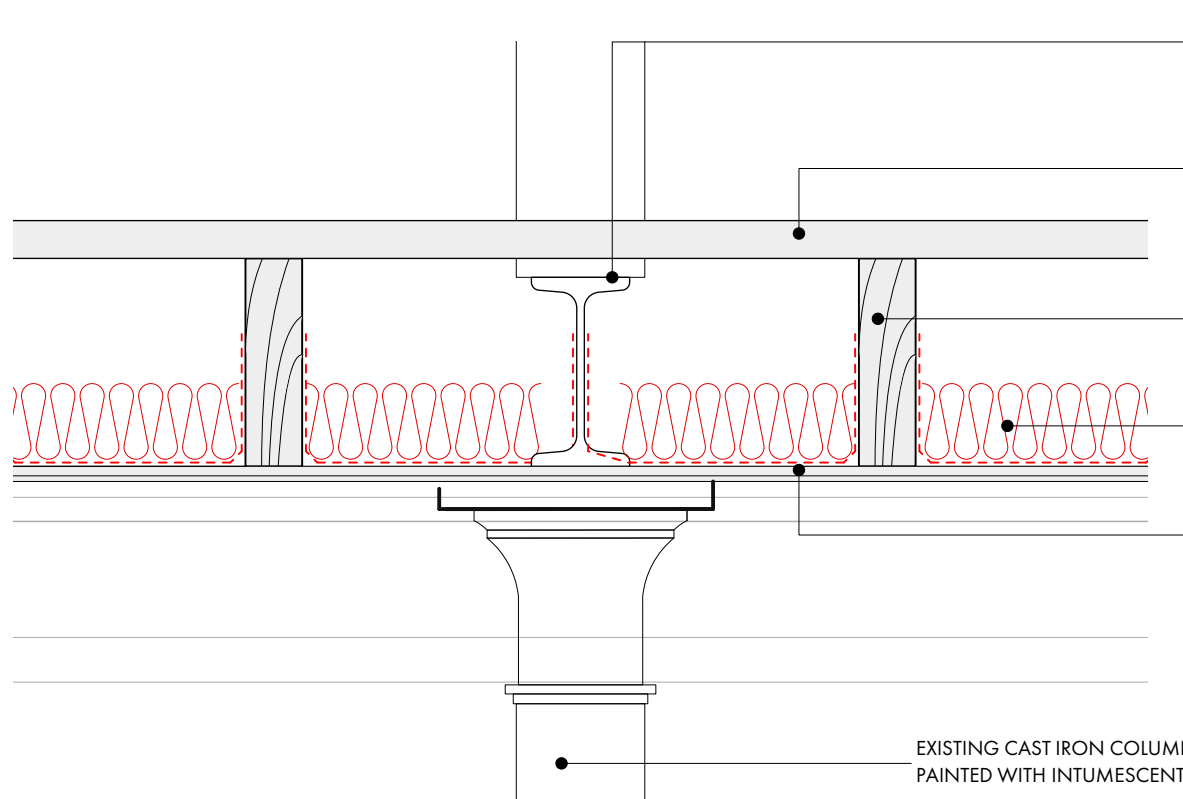

EXISTING WROUGHT IRON BEAM TO BE RETAINED AND TO BE PAINTED WITH INTUMESCENT PAINT

EXISTING 50MM TIMBER PLANKS TO BE LIFTED TO ALLOW INSULATION TO BE FITTED. THEN RE-LAID AND SANDED BACK AND SEALED.

EXISTING TIMBER JOISTS 275MM X 75MM


MINERAL WOOL INSULATION TO FLOOR VOID SUPPORTED ON CHICKEN WIRE

ORIGINAL CEILING PLASTERWORK TO BE REPAIRED AND RETAINED.

EXISTING CAST IRON COLUMN TO BE PAINTED WITH INTUMESCENT PAINT

TYPICAL UPPER FLOOR UPGRADE

1:10 @ A3

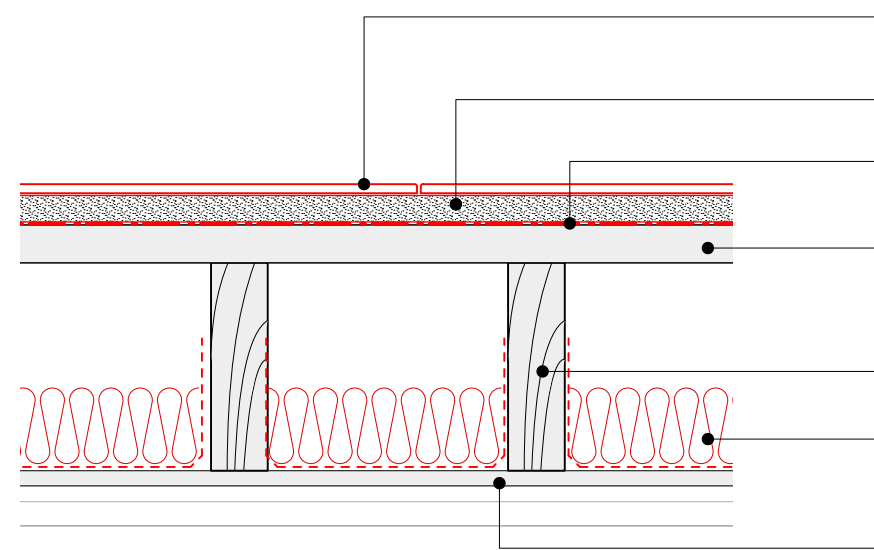

CERAMIC TILE LAID ON BED TO MAUFACTURER'S RECOMMENDATIONS
SELF LEVELLING RENOVATION SCREED TO LEVEL FLOOR FINISH

MEMBRANE ON TOP OF PLANKS TO EASE FUTURE REMOVAL OF SCREED

EXISTING 50MM TIMBER PLANKS TO BE LIFTED TO ALLOW INSULATION TO BE FITTED. THEN PLANKS TO BE RE-LAID AND SANDED BACK AND SEALED.


EXISTING TIMBER JOISTS 275MM X 75MM

MINERAL WOOL INSULATION TO FLOOR VOID SUPPORTED ON CHICKEN WIRE

ORIGINAL CEILING PLASTERWORK TO BE REPAIRED AND RETAINED.

TILING TO UPPER FLOOR

1:10 @ A3

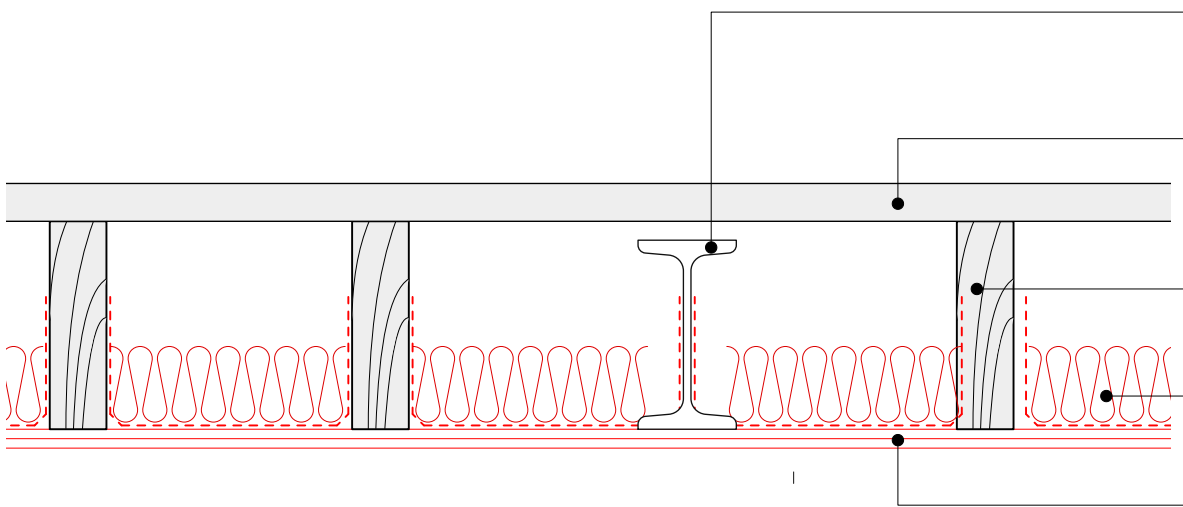

EXISTING WROUGHT IRON BEAM TO BE RETAINED AND TO BE PAINTED WITH INTUMESCENT PAINT

EXISTING 50MM TIMBER PLANKS TO BE LIFTED TO ALLOW INSULATION TO BE FITTED. THEN RE-LAID AND SANDED BACK AND SEALED.

EXISTING TIMBER JOISTS 275MM X 75MM

MINERAL WOOL INSULATION TO FLOOR VOID SUPPORTED ON CHICKEN WIRE

2 LAYERS OF 12.5MM BOARD FITTED TO UNDERSIDE OF JOISTS

BASEMENT TO GROUND FLOOR UPGRADE

1:10 @ A3

OMIArchitects

PROJECT Laystall St
DATE OCT' 20
SCALE 1:25
DWG No. 1383 / A 0016

PROPOSED LISTED BUILDING FLOOR UPGRADES
FACADE DETAIL