




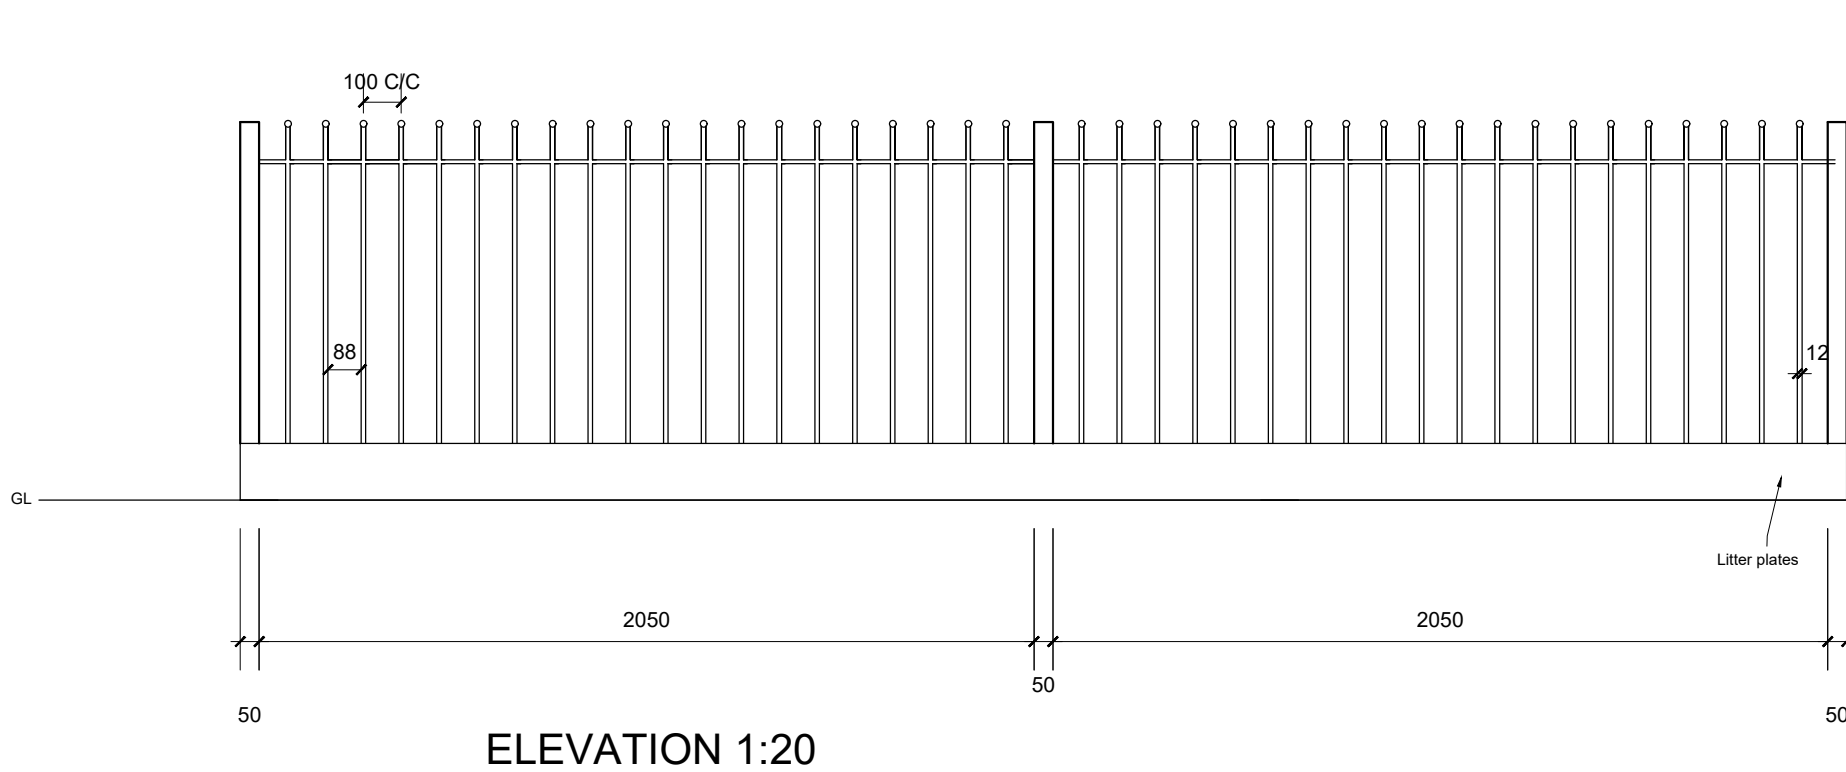

ELEVATION 1:20

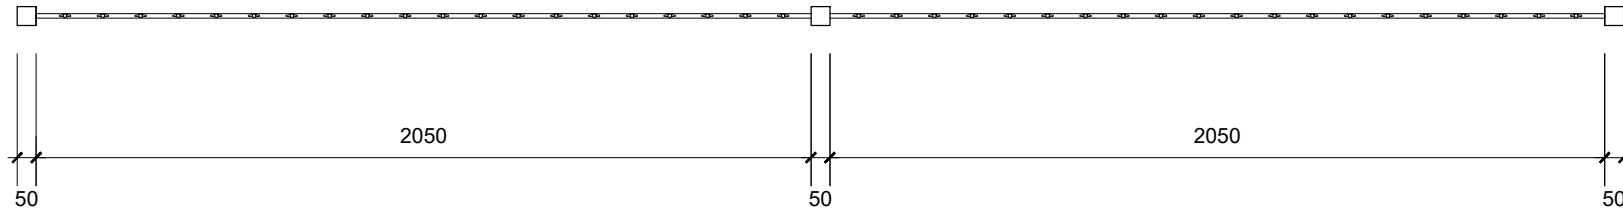

PLAN 1:20

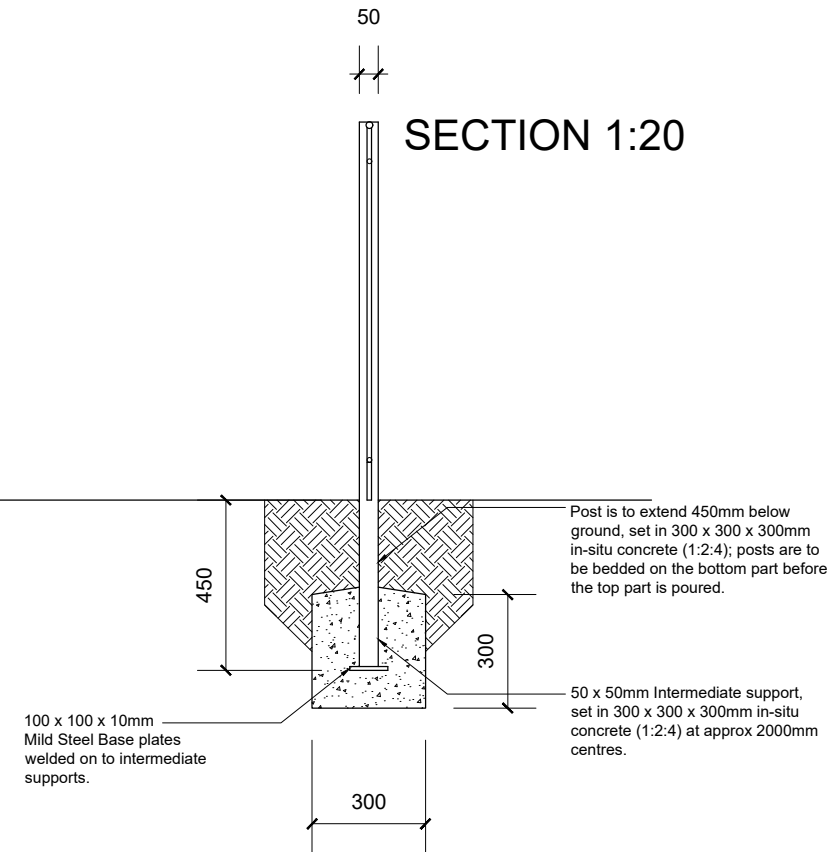

SECTION 1:20

NOTES:

- POSTS ARE TO BE LOCATED AT ALL CHANGES OF DIRECTION, STEPS AND EVERY 2M OR SET MIDWAY ON RUNS OF 2-4M LONG.

- ALL RAILINGS ARE TO BE PURPOSE MADE TO FIT INDIVIDUAL SITUATIONS.

- ALL METALWORK IS TO BE SUPPLIED READY PRIMED AND TO RECEIVE ONE UNDERCOAT AND TWO TOP COATS OF GLOSS, ON SITE, COLOUR TO BE APPROVED OR SUPPLIED GALVANISED & POLYESTER POWDER COATED BLACK.


- ALL WELDS ARE TO BE FILED DOWN PRIOR TO UNDERCOAT APPLICATION.

C	Brick based updated to 150mm litter trap plate	DAY	27.11.20
B	Section added	ML	16.09.20
A	Brick base added	ML	04.11.19

Rev.	Description	By	Date
------	-------------	----	------

Project Title:	
CHAPEL STREET LEVENSHULME	
Drawing Title:	
BOUNDARY WALL TYPE D	

Drawing Number:	Drawing Status:
642.001	CONSTRUCTION
Drawn:	Checked:
ML	
Date:	Sheet Size:
14.10.18	A3
Scale:	Revision:
1:20	C

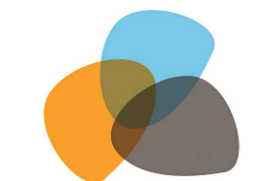

Mulbury
Great Oak Farm
Mag Lane
Lymm
Cheshire
WA13 0TF

T: 01925 748530
F: 01925 752117
E: info@mulbury.co.uk

MULBURY