



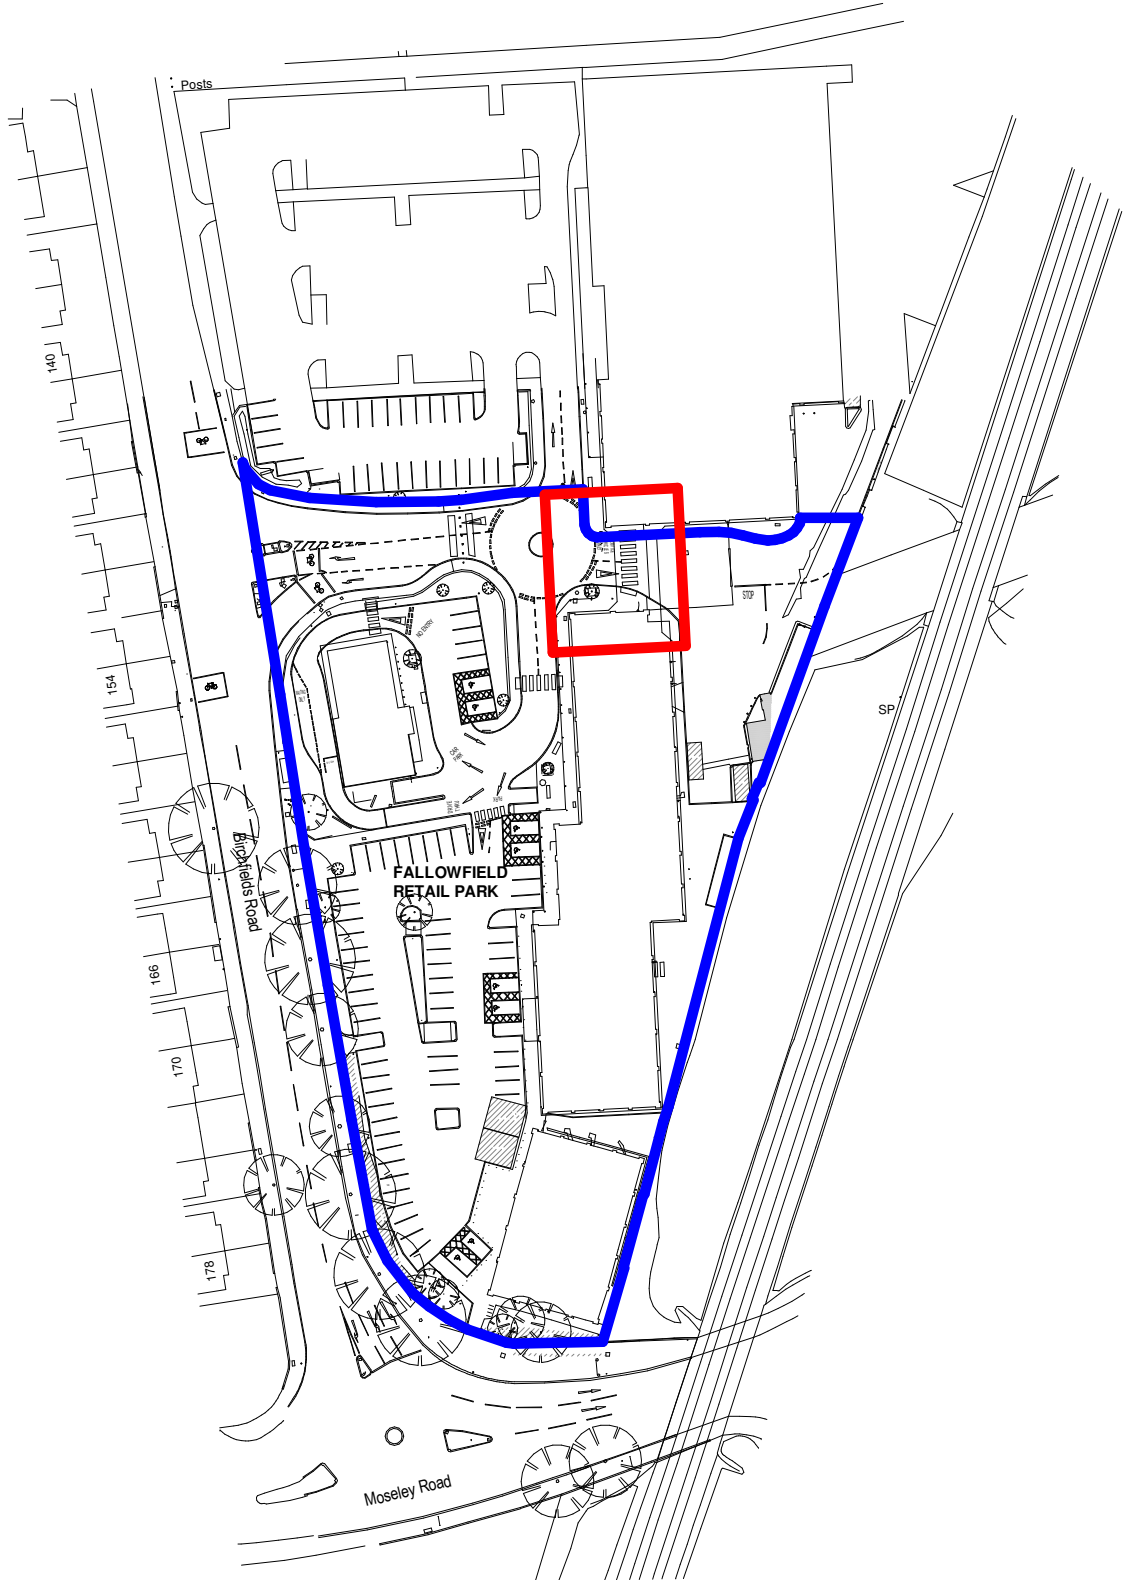

Ordnance Survey, (c) Crown Copyright 2020. All rights reserved. Licence number 100022432

Architects are to be notified of any discrepancies.
Contractors must check all dimensions on site.
This drawing is subject to copyright laws and is for use on this project only.
This drawing is to be used solely for the information as titled only.
For other information refer to the latest revision of any cross referenced drawings.
To be read in conjunction with relevant design standards/protocols

This is a colour drawing. In order to ensure any subsequent reproduction is viewed correctly it should be printed in full colour.

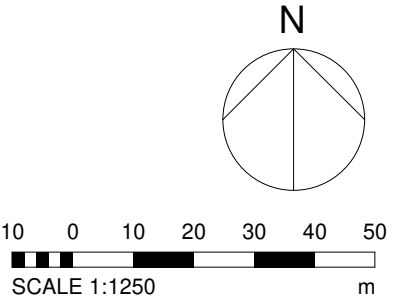

- KEY:
- SITE APPLICATION BOUNDARY
 - LAND IN OWNERSHIP OF APPLICANT

C1	APPLICATION BOUNDARY REVISED	06.01.21	DM	JM
P1	DRAFT ISSUE	18.12.20	MS	JM
Rev	Description	Date	Dm	Ckd

Status
PLANNING

SMR

SMALLEY MARSEY RISPIN

ARCHITECTS

Floor 2 The Exchange Station Parade Harrogate HG1 1TS
01423 707 757 admin@smrarchitects.co.uk

Project
Fallowfield Retail Park



Drawing Title
CANOPY DEMOLITION - SITE LOCATION PLAN

Proj Ref	Origin	Zone	Level	Type	Role	Num	Status	Rev
- - 7397 - SMR - 00 - XX - DR - A - 2007 - A3 - C1								
SMR Job Ref	Sheet	Scale	Drawn					
7397-00-2007	A3	1 : 1250	MS					