




UNITS 8 + 9

WASTE
COLLECTION
POINT

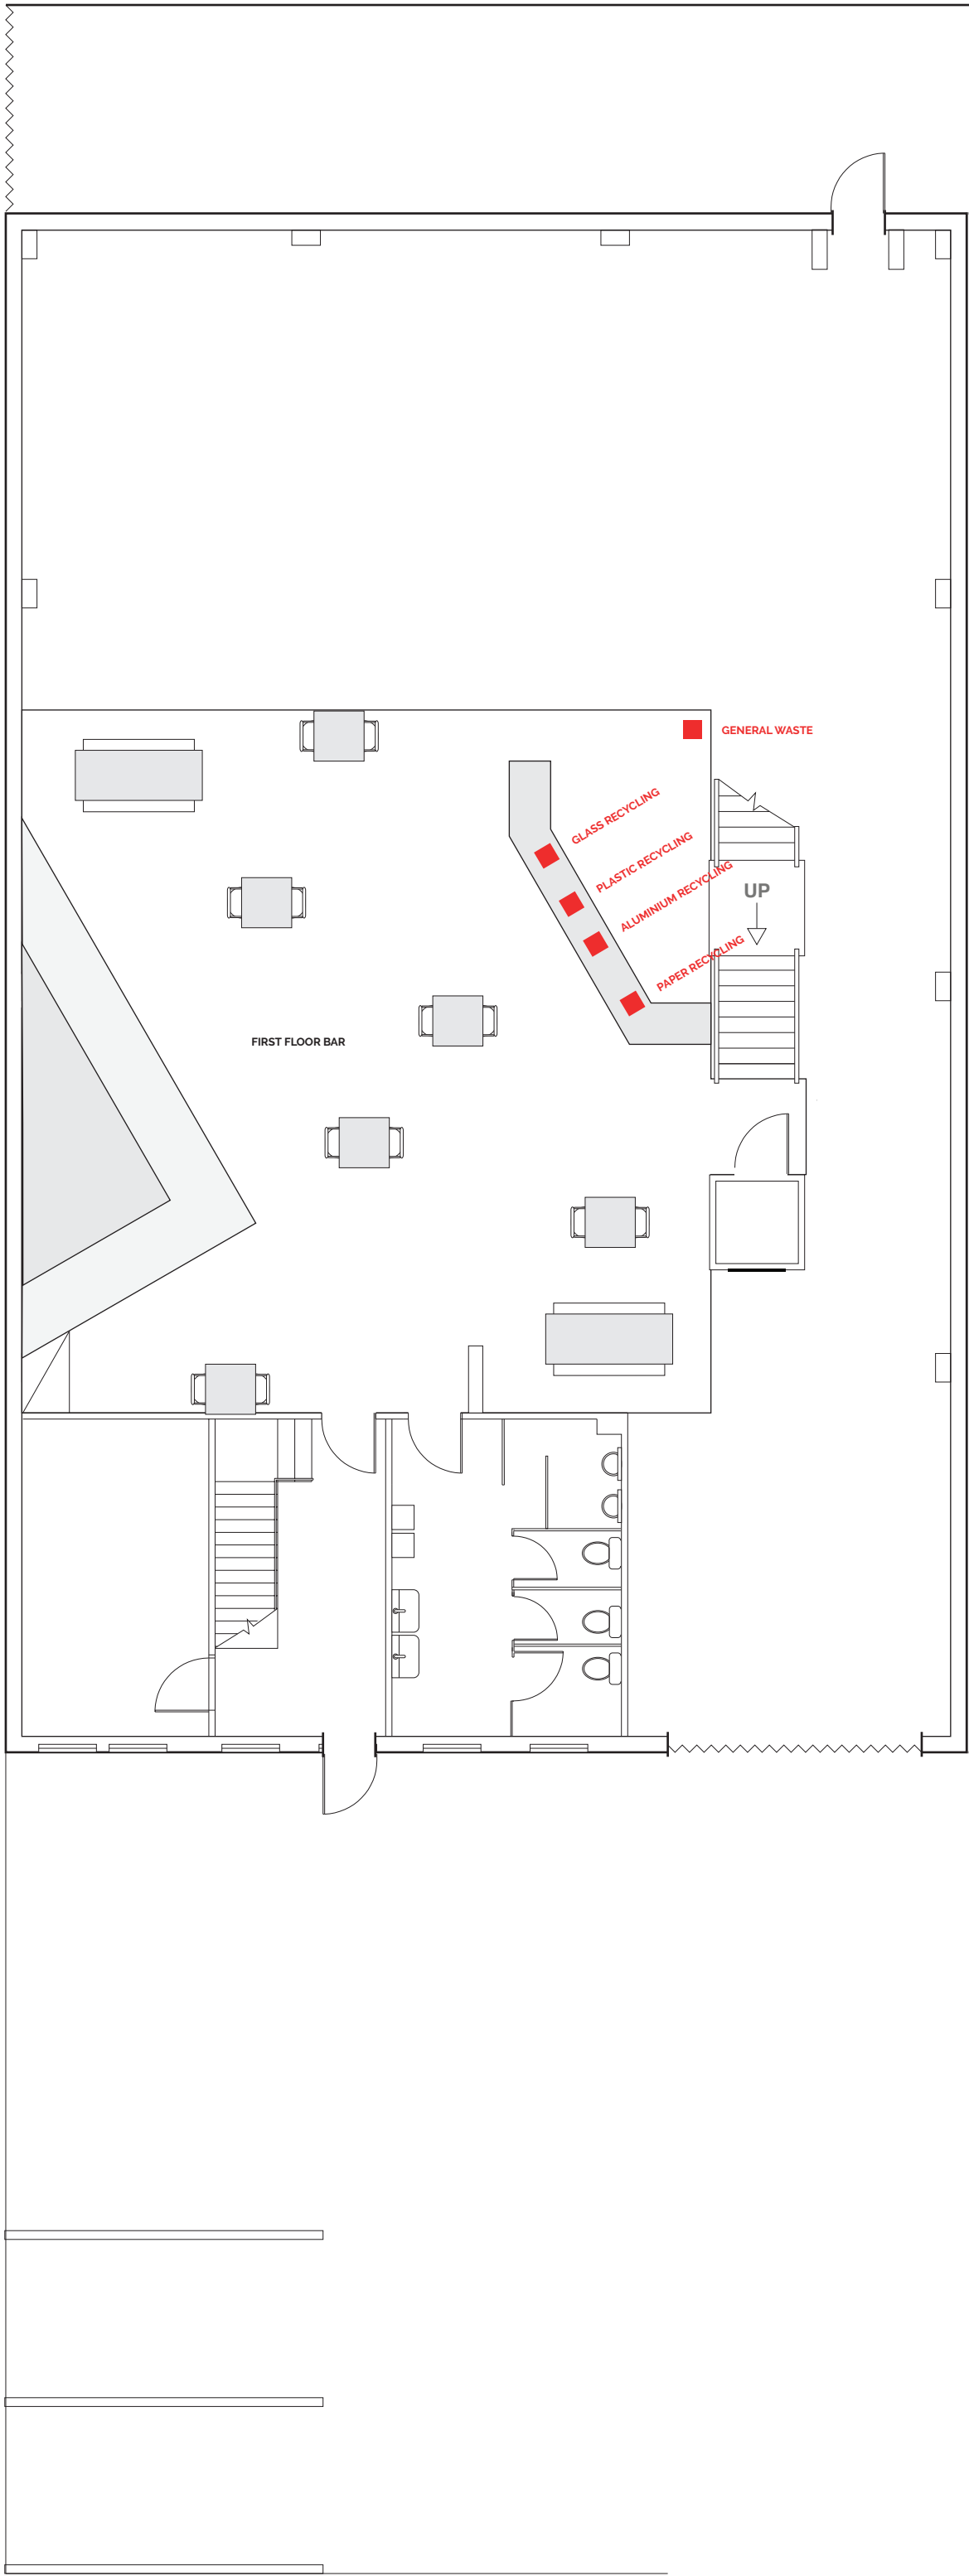

CLOUDWATER UNIT 9
REFUSE

DRAWN 1/12/20 / SCALE 1:100 / SIZE A2