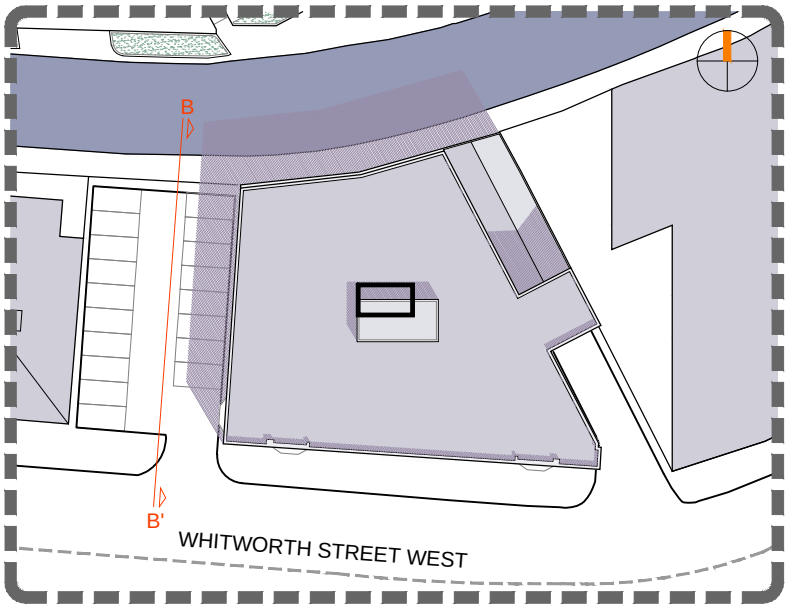


SCALE 1:250

				HOWARD & SEDDON A.R.I.B.A. CHARTERED ARCHITECTS, 64 WASHWAY ROAD, SALE, CHESHIRE. M33 7RE. TEL No 0161-973 8296 FAX No 0161-962 3485 e-mail : admin@howardandseddon.co.uk	PROJECT	BARCLAY HOUSE, 35 WHITWORTH STREET WEST, M1 5NG, MANCHESTER	TITLE	EXISTING WEST SIDE ELEVATION	DRAWN	DRG No.
									D. ROJO	12,982 E06
C	RWP ADDED	SM	19.11.20		DATE				03/11/20	
B	CORE SHAFT	DR	03.11.20		CLIENT				Mr KA FAN	SCALE
A	FIRST ISSUE	DR	28.10.20				1:250 (A3)	C		
REV	DESCRIPTION	BY	DATE							