




- REPLACEMENT WINDOW METHODOLOGY
- WF15 & WS15 window replacement windows will match existing transom and mullion layout as per the photograph.
 - The new window units will be treated softwood, with a paint finish - colour to match RAL 7039.
 - The bespoke wooden header profile will be painted to match the new windows.
 - Windows to suit existing opening dimensions.
 - Exact sizes / details to be determined by window manufacturer

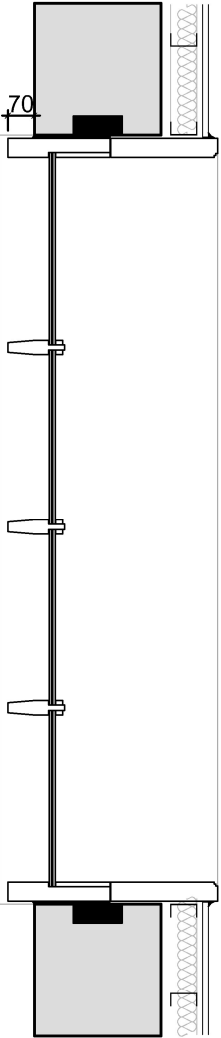


Proposed Window Plan 1:20

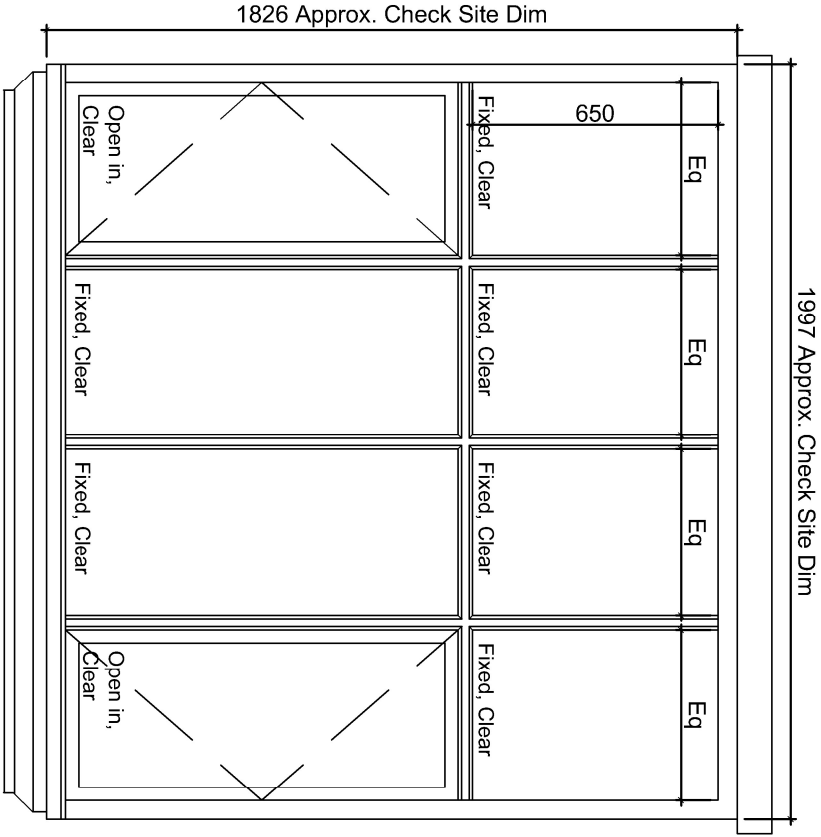

Proposed Window Elevation 1:20

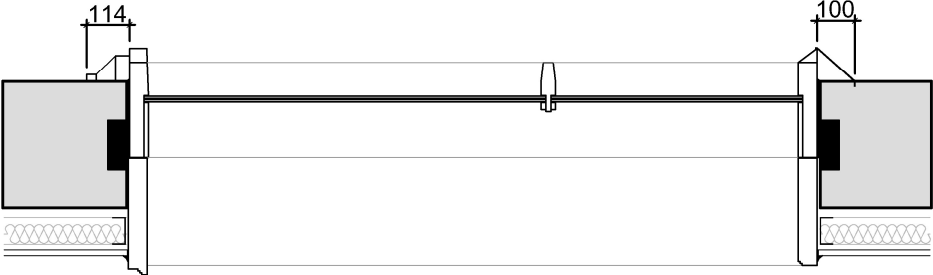

Proposed Window Section 1:20

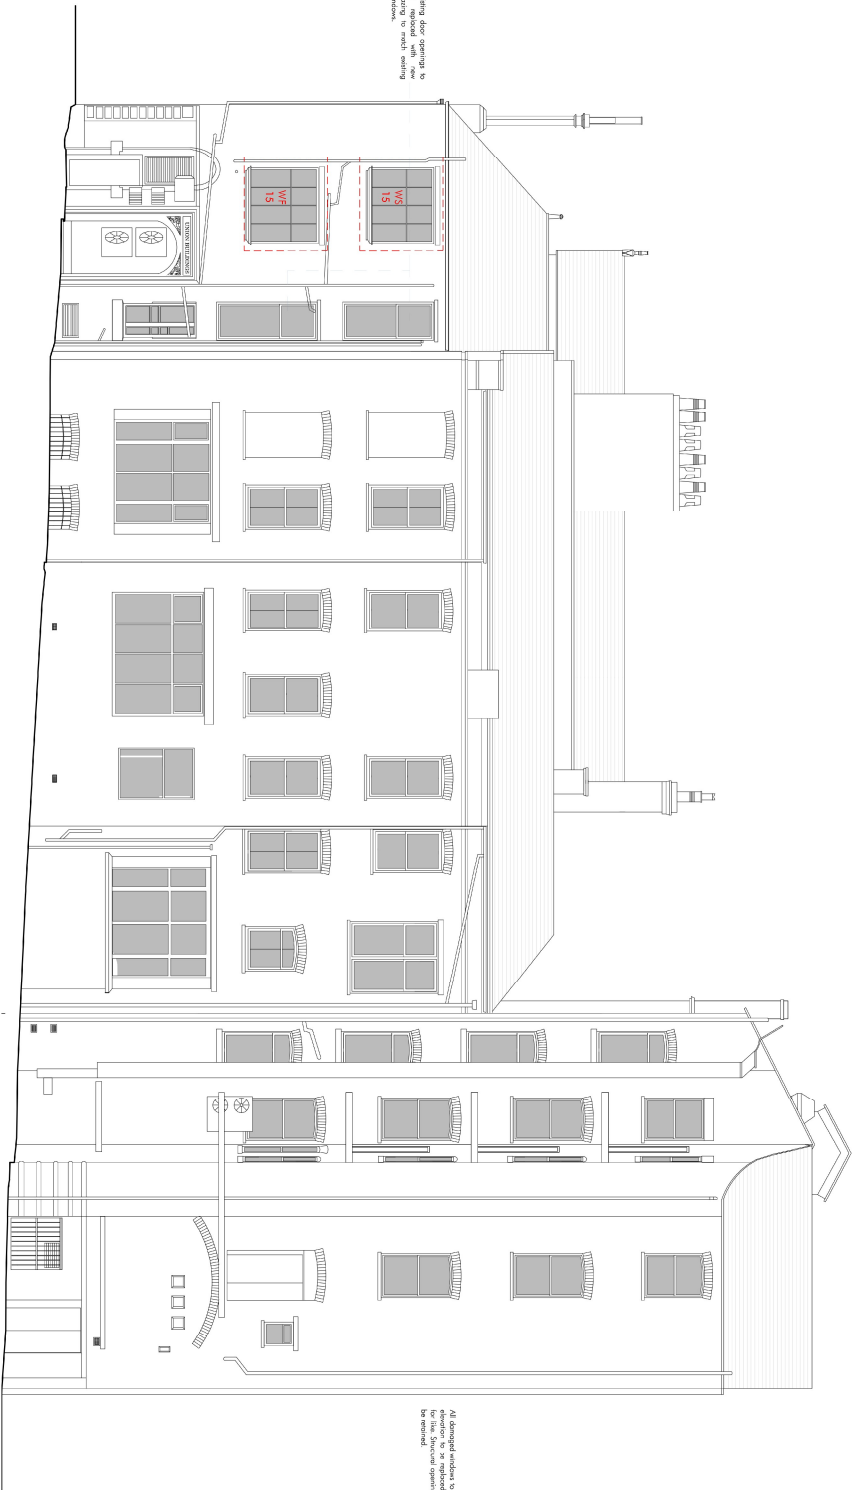

Approved Rear (Back Pool Fold) Elevation



Photograph of existing window