



Connell Co-op College



VISUAL SCALE 1:100 @ A1

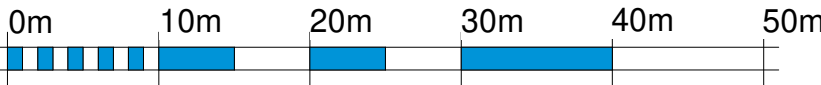

VISUAL SCALE 1:500 @ A1

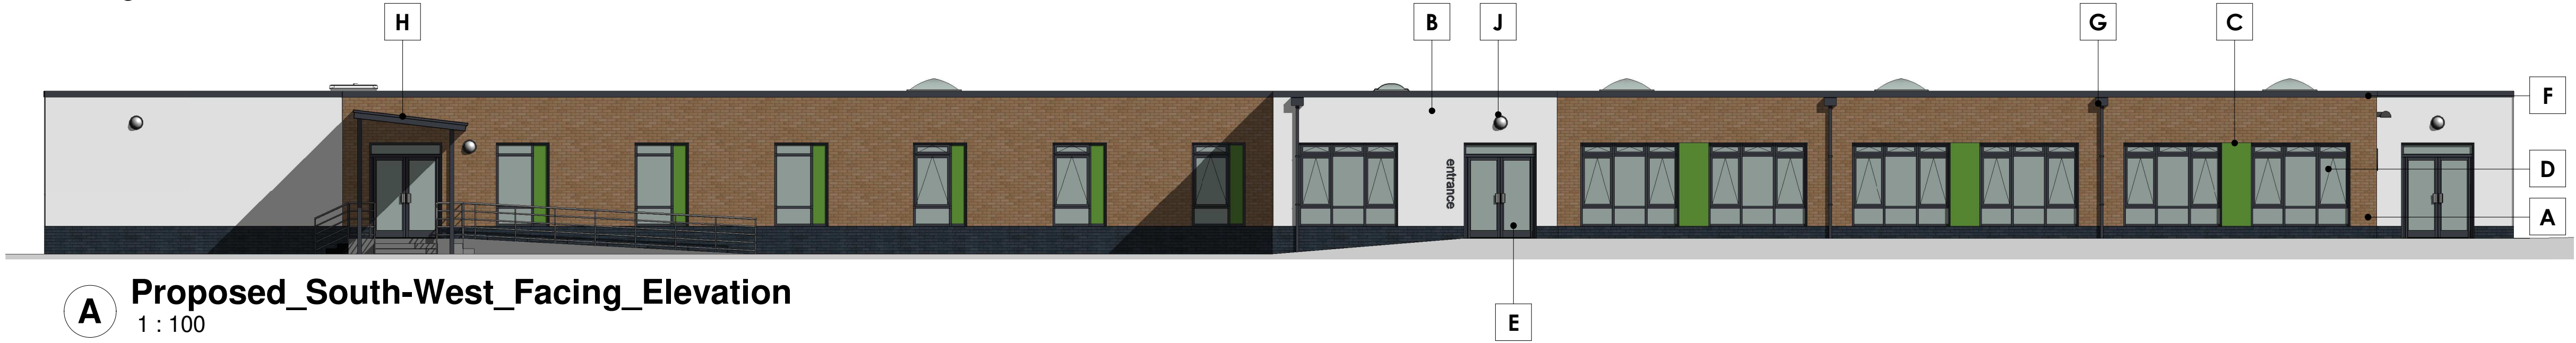


A Proposed_South-West_Facing_Elevation
1 : 100







B Proposed_South-East_Facing_Elevation
1 : 100



C Proposed_North-West_Facing_Elevation
1 : 100

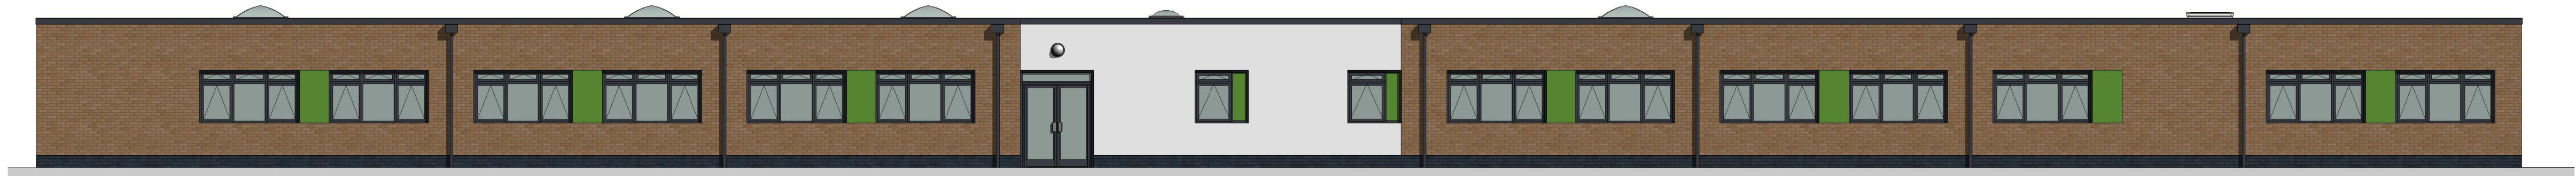

D Proposed_North-East_Facing_Elevation
1 : 100

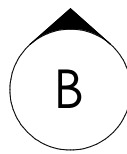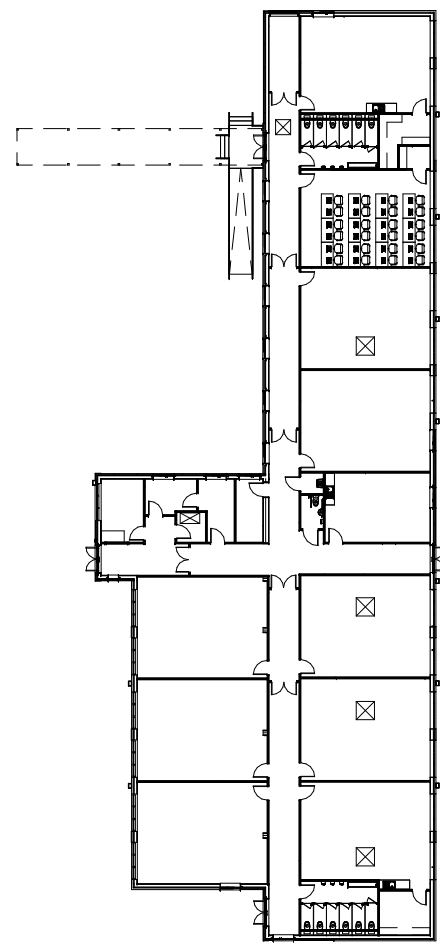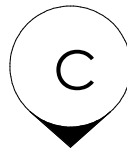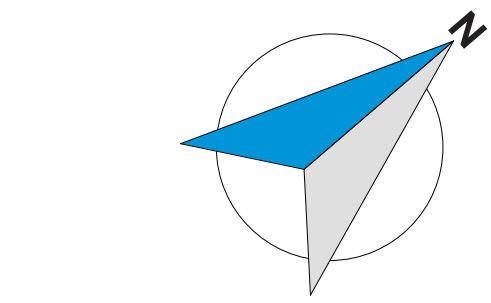

Elevation Key
1 : 500

A	Brickwork
B	White Render
C	Green Render
D	Aluminium Windows
E	Aluminium Doors
F	GRP Profiled Fascia
G	Aluminium Rainwater Goods
H	Canopy
J	Bulkhead Light
K	School Signage / Logo

Rev	Description	By	Chk	Date
P1	General arrangement updated in line with design development	WH		16/11/20
P2	Plans updated to reflect design developments	WH		27/11/20
P3	Ramp arrangement updated, site boundaries updated, levels amended	WH		16/12/20
P4	For Planning Submission	ST		17/12/20

ALL DIMENSIONS ARE IN MILLIMETRES UNLESS OTHERWISE NOTED. DO NOT SCALE OFF DRAWINGS. ALL DIMENSIONS ARE NOMINAL AND MUST BE CHECKED ON SITE. ALL DRAWINGS ARE COPYRIGHT OF DARWIN GROUP LTD AND CANNOT BE REPRODUCED WITHOUT WRITTEN CONSENT OF DARWIN GROUP LTD. IF THERE ARE ANY DISCREPANCIES WITH ANY INFORMATION PROVIDED, IT IS THE CONTRACTORS RESPONSIBILITY TO NOTIFY DARWIN GROUP LTD IMMEDIATELY.

DarwinGroup
Construction Has Evolved

Design Engineering Contracting Offsite
London House, Showbury Business Park, Showbury, Shrewsbury, SY4 4EA
TEL: 01939 25909
www.darwingroupplc.co.uk

PROJECT TITLE	ADDRESS
Connell Co-op College	301 Alan Turing Way Manchester M11 3BS

DRAWING TITLE	Elevations
DRAWING REFERENCE	180389 DGL 01 ZZ DR A 2100
PROJECT ORIGINATOR VOLUME LEVEL TYPE ROLE NUMBER	19/10/2020 DK TM 896 m²
INITIAL ISSUE DATE INITIAL ISSUE BY INITIAL CHECKED BY	19/10/2020 DK TM 896 m²
SUITABILITY	SCALE As indicated SHEET A1 REV P4
S0 Initial Status	