


RWP	Rain Water Pipe
ME	Mechanical Extract
PITCH	Roof Pitch @ 35°
SVP	Soil & Vent Pipe
BF	Boiler Flue
50 x 100 Wall Plate	

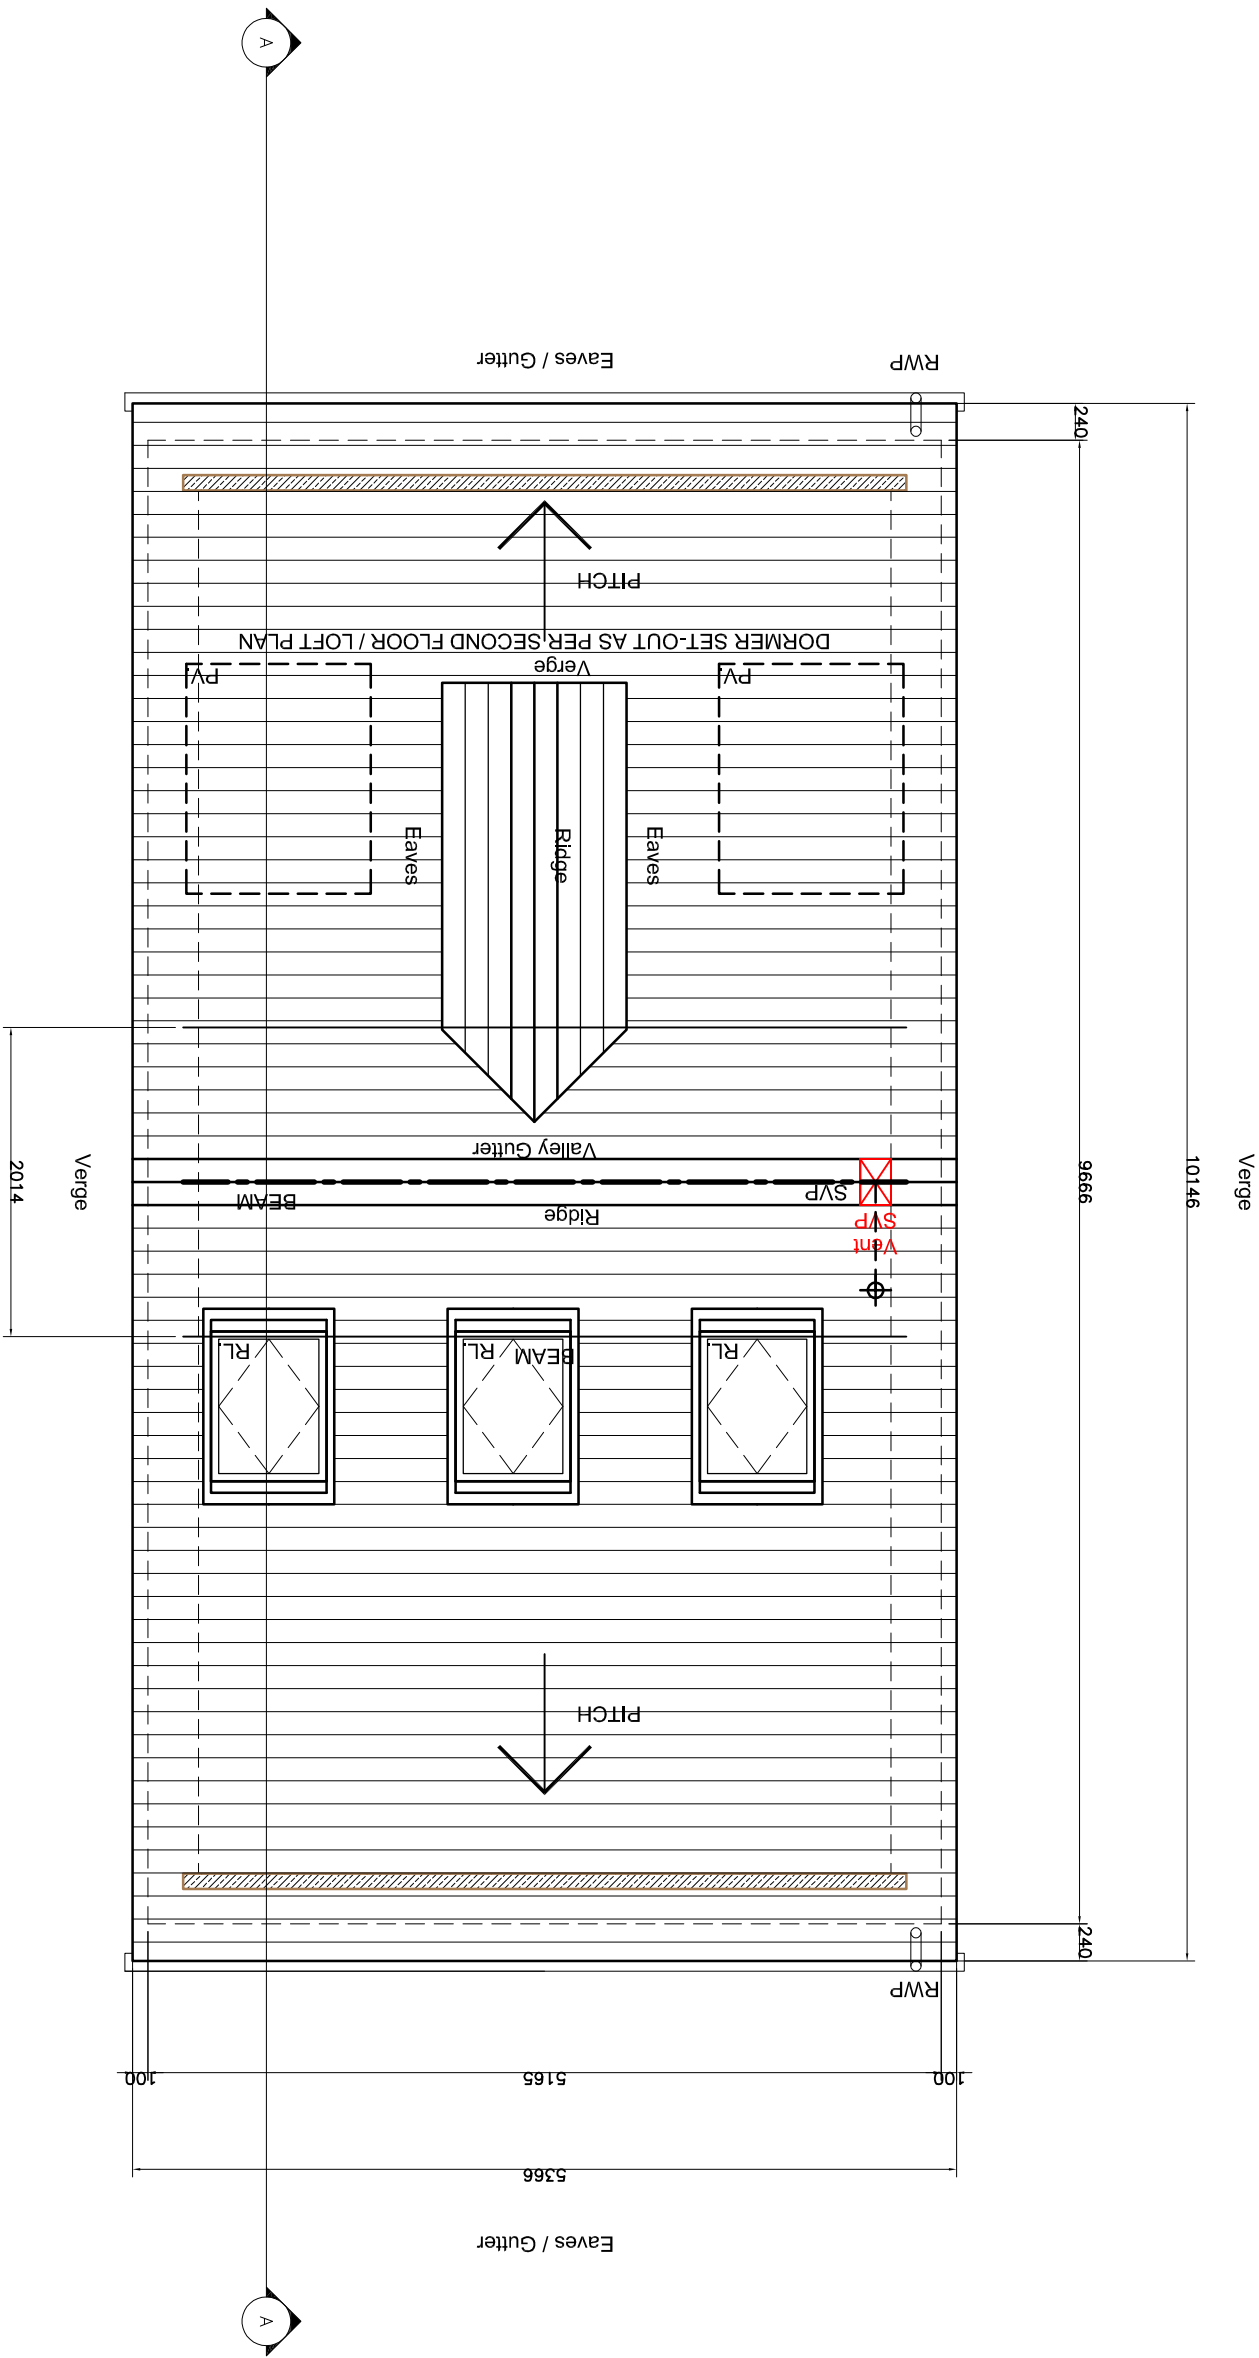

CUT RAFTERS TO ROOF / FLAT CEILING TO ZONE SHOWN.
READ IN CONJUNCTION WITH STRUCTURAL ENGINEERS DRAWINGS.
USE OF TRUSS RAFTERS OMITTED.

(A S P R O P O S E D)
R o o f P l a n

C	08/11/20	CLIENT TITLE	UPDATED. NOTES	REVISED.	KNJ	This drawing is copyright:-Figured dimensions must be taken in preference to scaled dimensions.All contractors and suppliers must check and verify all dimensions on site before preparing shop drawings,commencing work or pre-ordering of fixtures and fittings.It is deemed as part of good building practice that ALL contractors will have read and understood manufacturers instructions in relation to materials specified.
REV	DATE	ISSUE	RECORD		AUTHOR	



BARCHINGTON
ARCHITECTURAL

Consultancy Limited.
M: 07564 286480.
E:kevin.jones@niscall.co.uk

LABG

Project: PLOT KNOWN AS 11, SLATHWAITE DRIVE, MANCHESTER, M11 4BA. PROPOSED DWELLING.	Client: ROMAN WINGS LTD. Title: AS SHOWN	Scale; 1:100 @ A3 Dwg. no; 2017 AL(47)01	Date; OCT. 20. Rev. no; C
---	---	---	--