


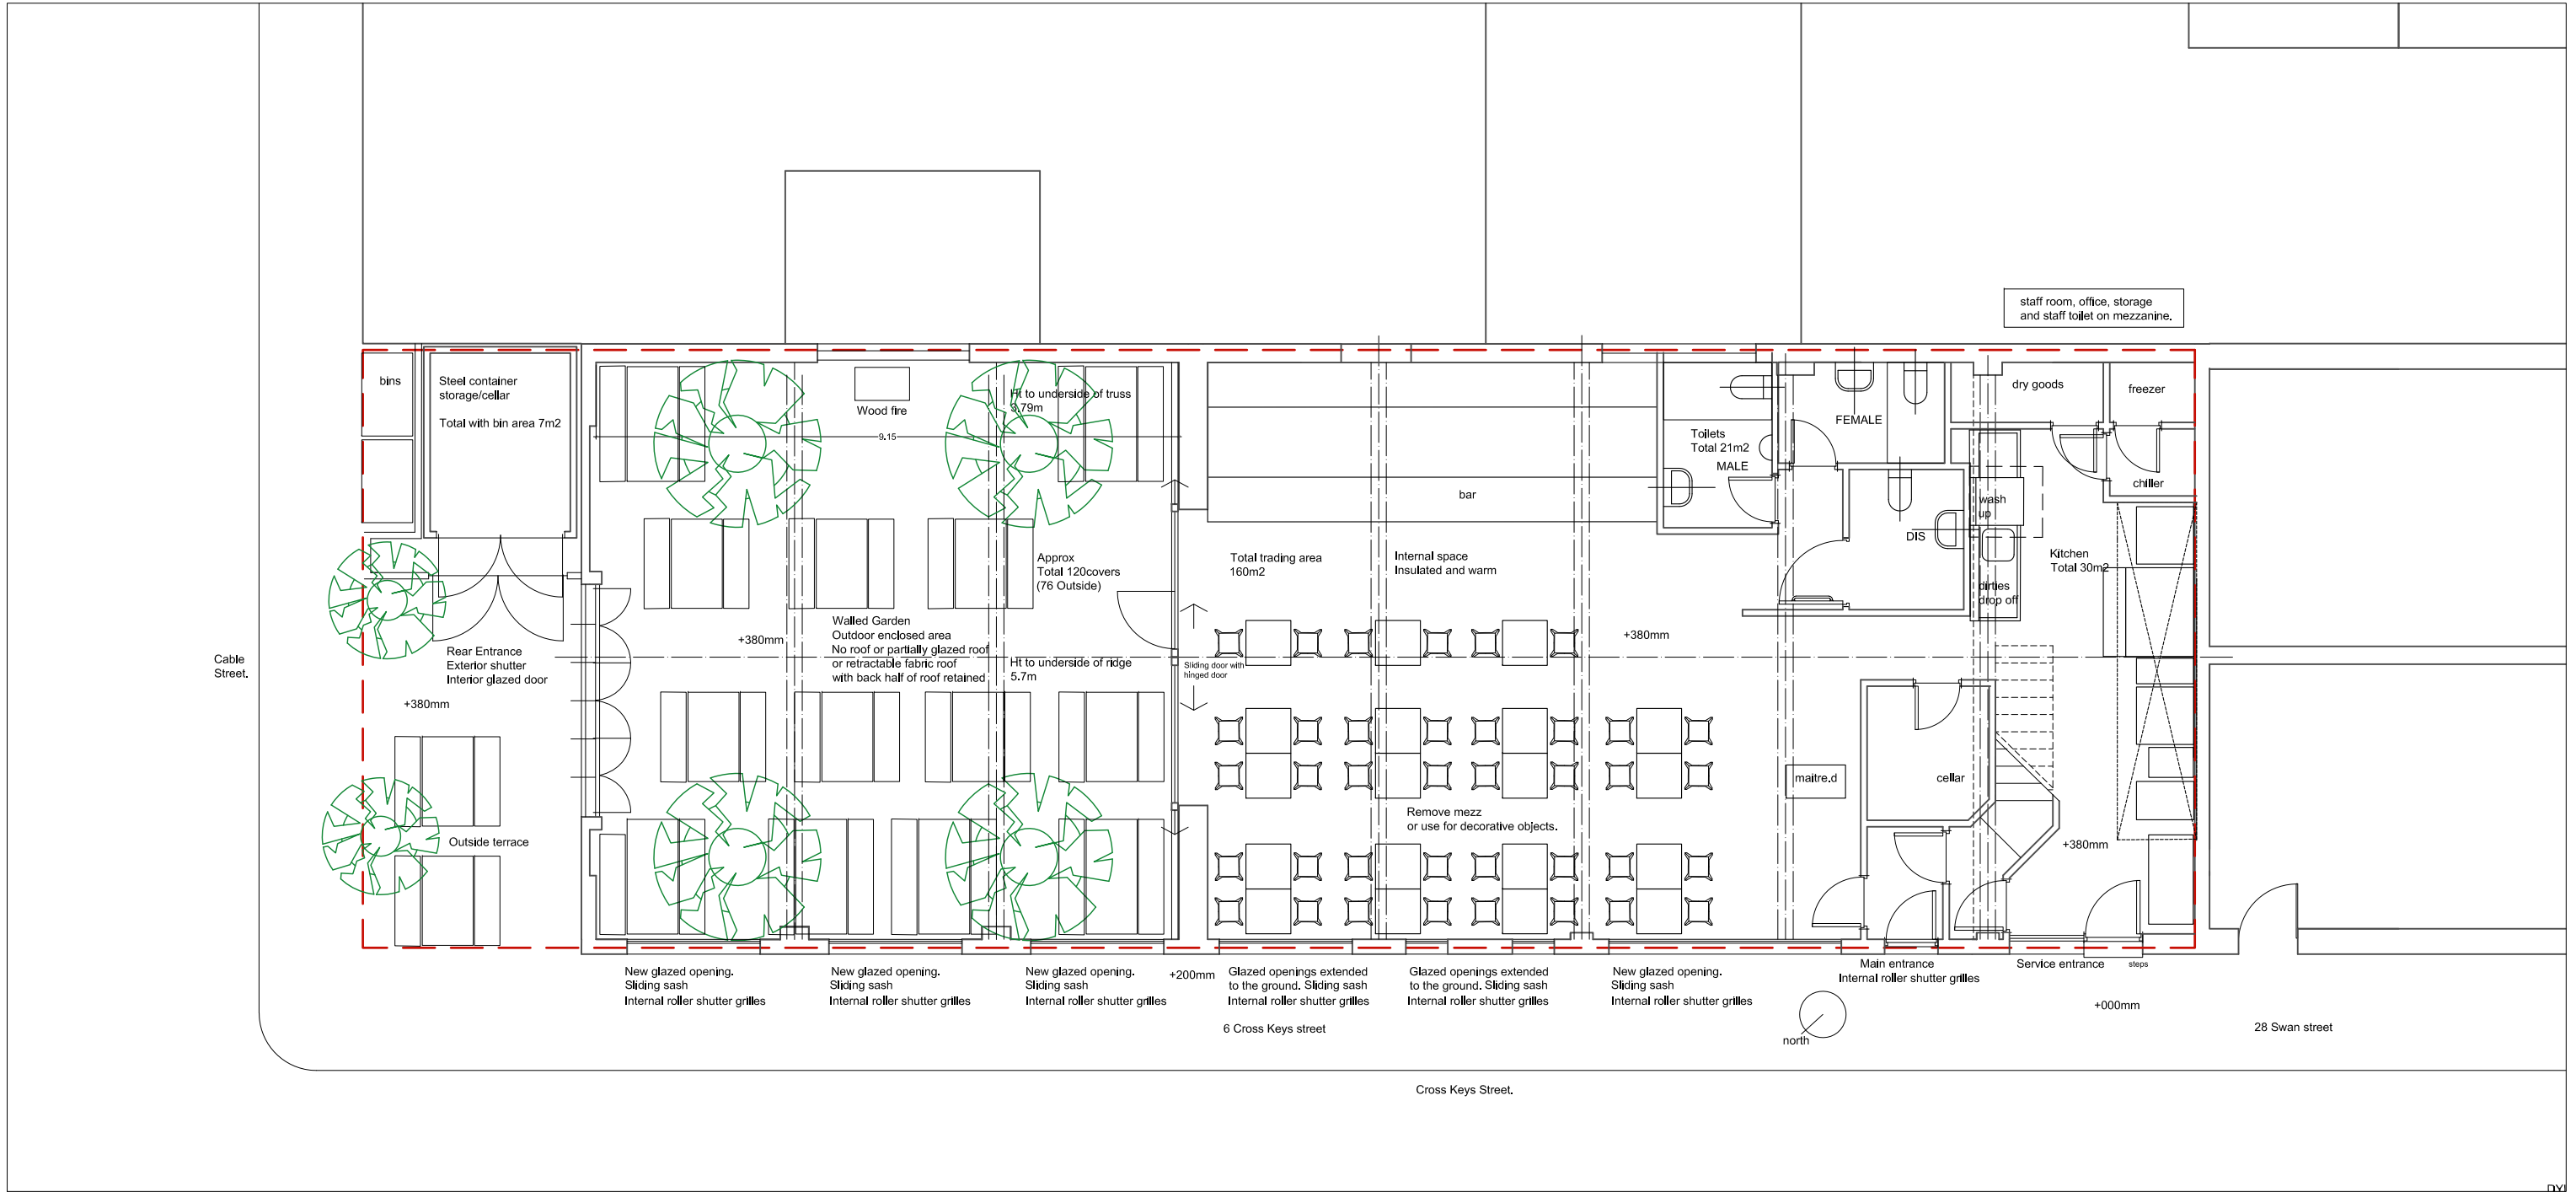

PROJECT			CROSSKEYS, CROSS KEYS ST . Northern quarter, Manchester.		
SCALE			CLIENT		
1 : 100 @ A3			Chris and Rachael Ford Mackenzie		
DWG No.			DRAWING TITLE		
071- PL - GA1					
CONTRACT NO.		STAGE CODE	REV.	sj simon james arq ltd/architects UK: 120 Grosvenor st, All Saints, Manchester, M1 7HL Spain: Enrique Lameta 1, 4b, Chamartín, Madrid, 28036	
071		planning	-		
ISSUED	-	07/11/20			