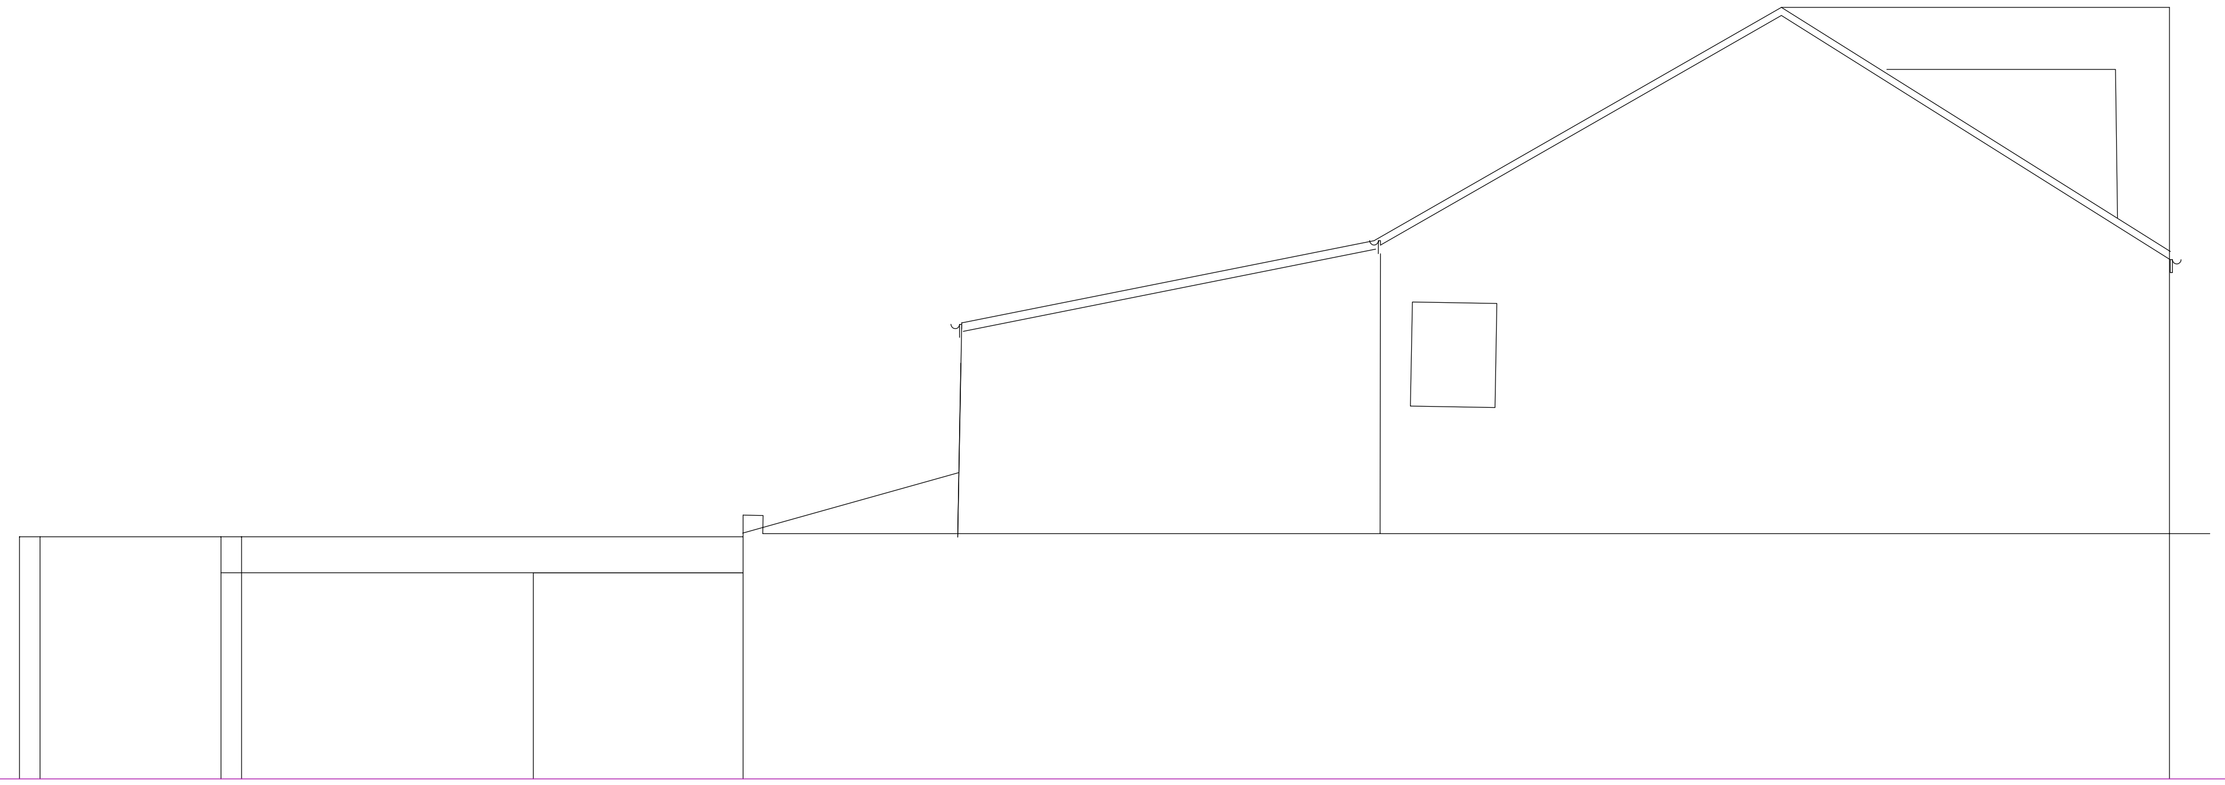

Flank elevation

10 Metres 5 4 3 2 1 0.5 0

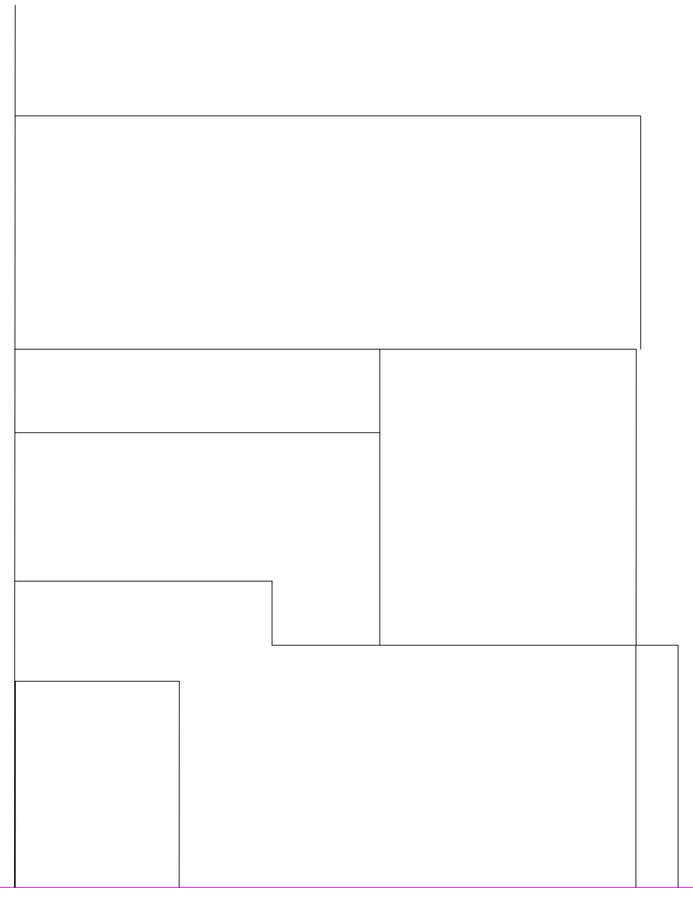

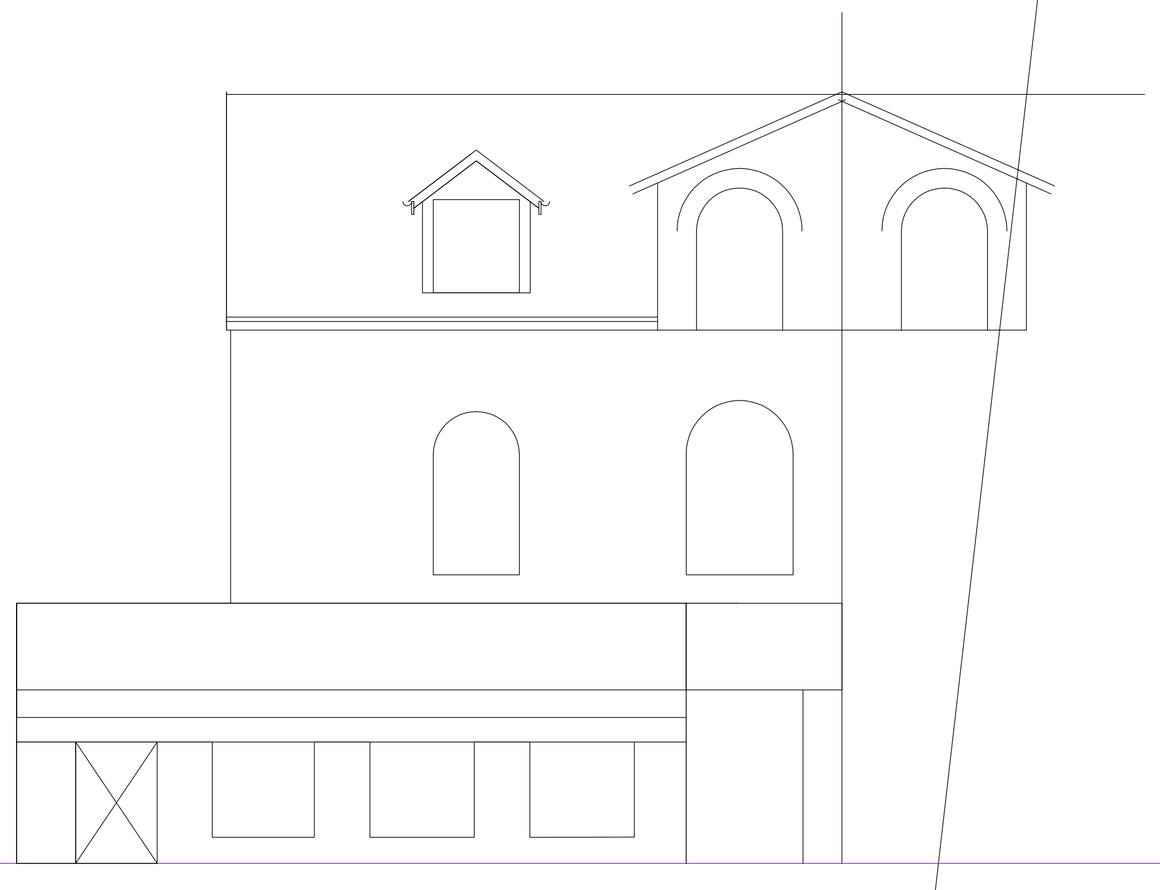

Rear elevation

Front elevation

No.	Revision/Issue	Date
--	-	--/--/--
--	-	--/--/--

F SUMMERFIELD
BSc(Tech)Hons), CEng, FICE, MIStructE
Chartered Consulting, Civil, Structural & Municiple Engineer,
Party Wall Surveyor. [Part Of Torplan Ltd]

216 Heaton Moor Road, Stockport, SK4 4DU
Tel: 0161-443 1881 . Mobile: 07802-296027 . Fax 0161-431 0786 .
Web Site: http://www.torplan.co.uk/engineer; e-mail: fs@torplan.co.uk

Project Name and Address
805 Stockport Road
Levenshulme
Manchester

Existing elevations

Project	**20.08.07**
Date	**07.08.20**
Scale	**1:100 @ A3**
Sheet	**03**
	Rev 0