



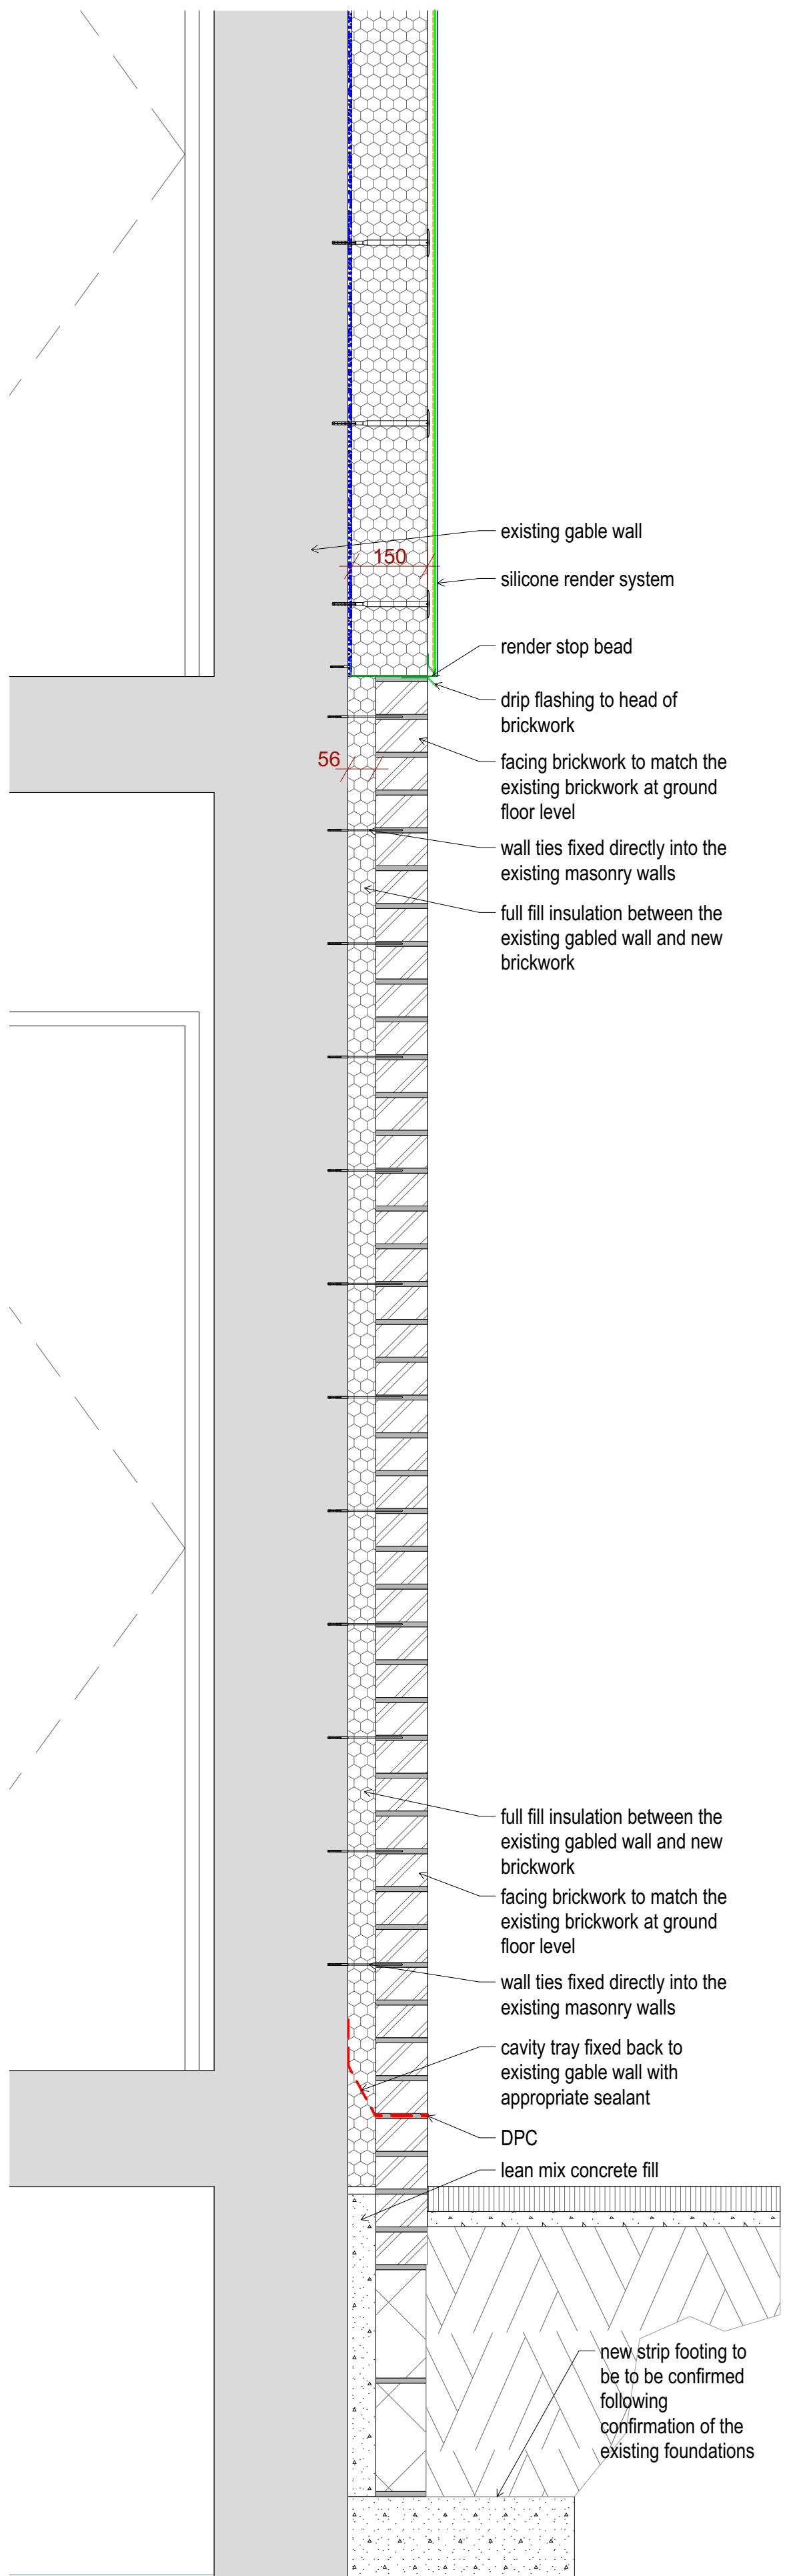

3 Section through new gable overcladding 1:10

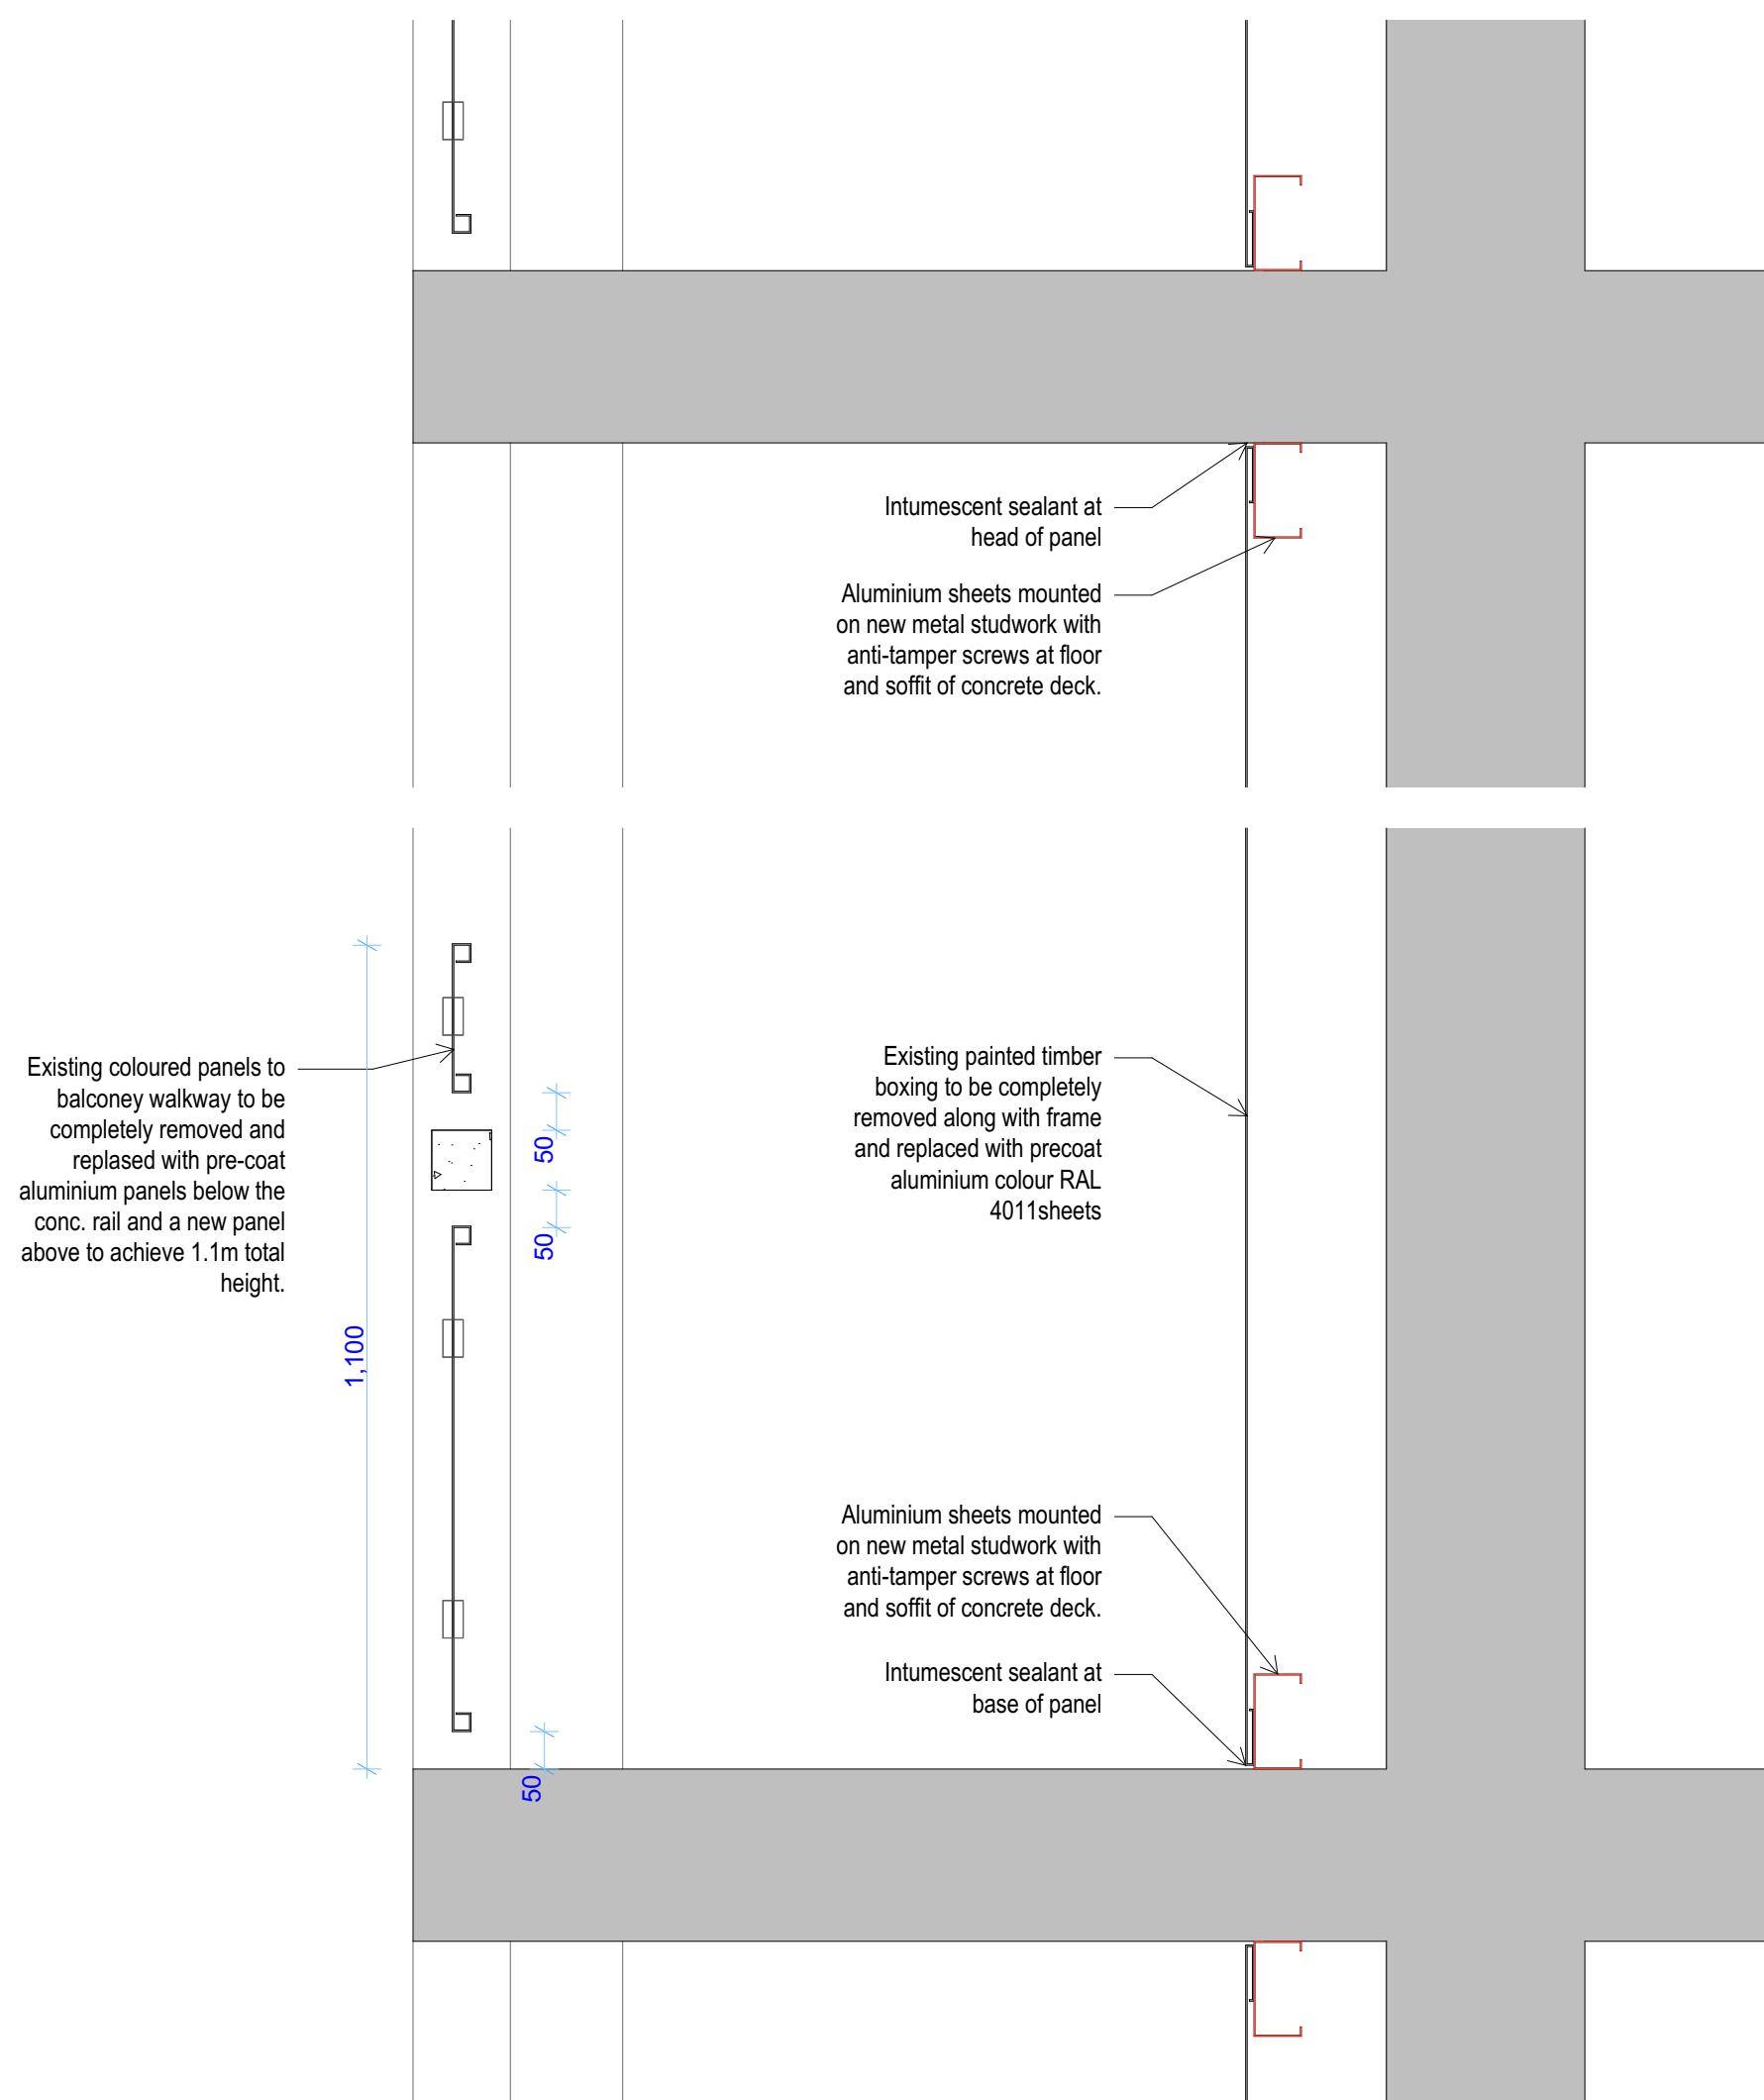

1 Section through the balcony walkway 1:10

Rev.				
Client	Wythenshawe CHG			
Project	Moorcot Court Highrise refurbishment			
Title	Proposed Details			
Scale	1:50 @ A1	Date	16/09/2020	Stage
Job No	6136	Drawing No	051	Tender
		Rev.		Drawn
				KT



Arcus Consulting LLP
Manchester 0161 905 5222 Liverpool 0151 708 1080
Newcastle 0191 272 5761 London 020 8742 2512
Wakefield 0192 466 9000 www.arcus.uk.com
This document is copyright of Arcus Consulting LLP. Do not scale this drawing.
Only use figured dimensions. All dimensions to be checked on site prior to construction.