



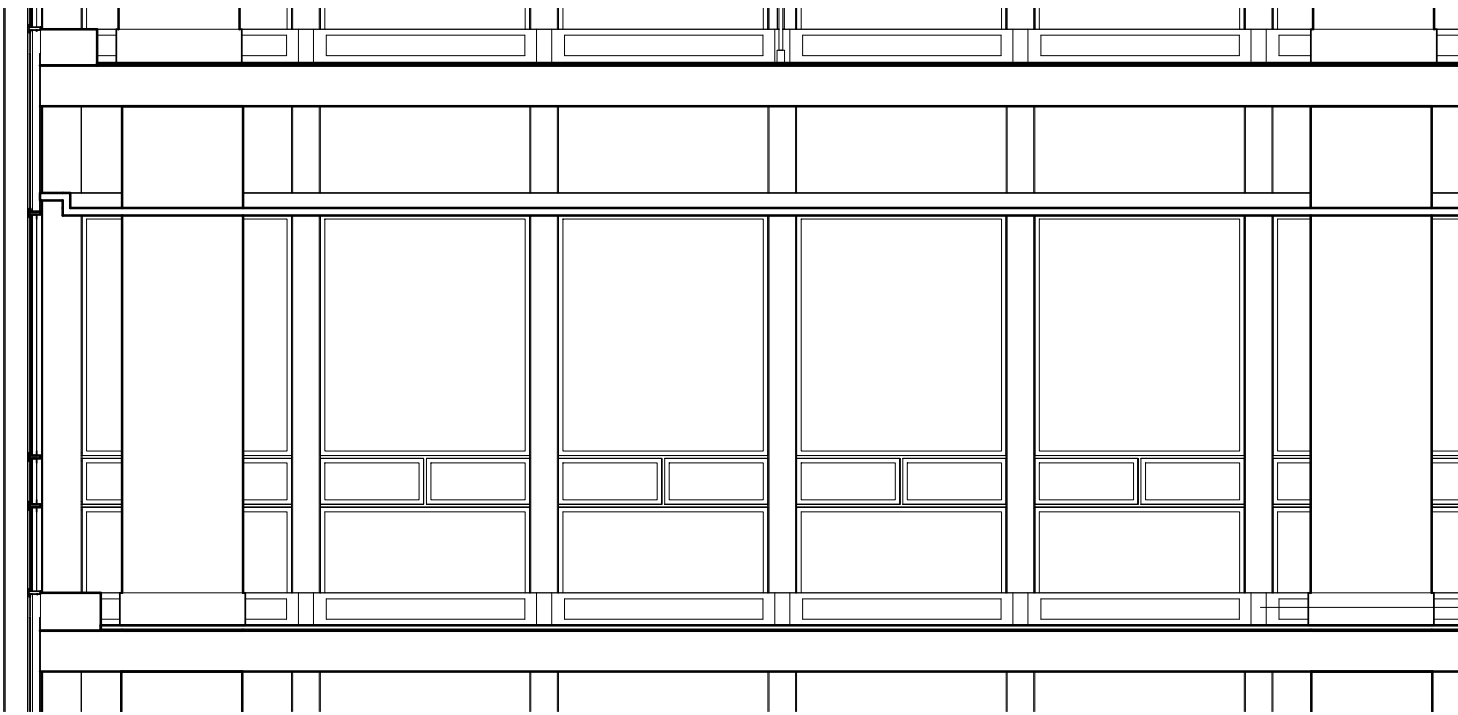

Weathermaster carcass with vents

1 Existing Typical Internal Elevation

1 : 50

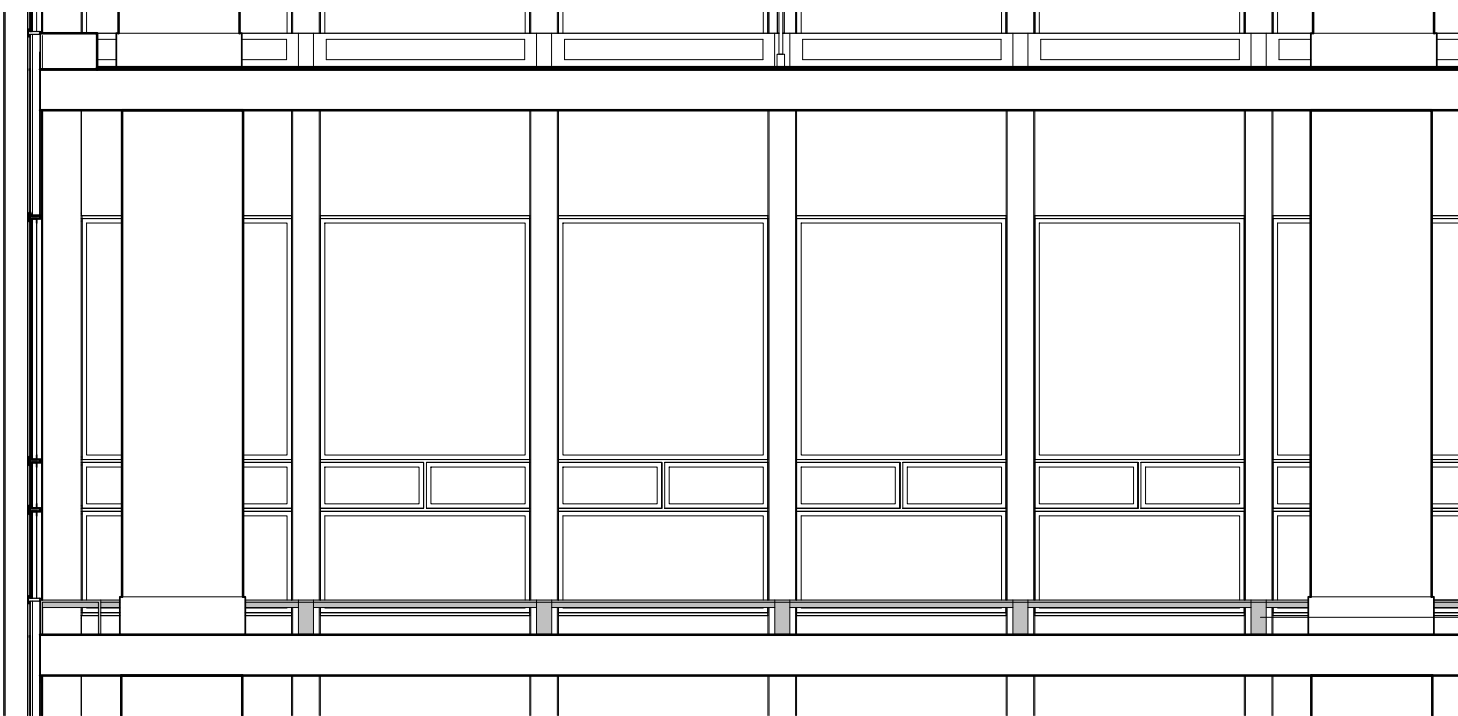

Exposed Weathermaster structural frame

2 Proposed Typical Internal Elevation

1 : 50