
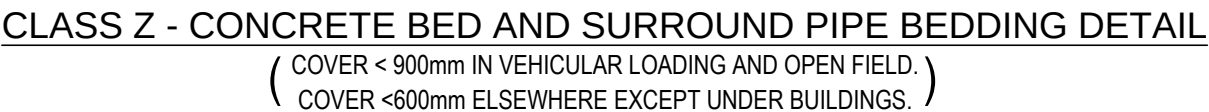
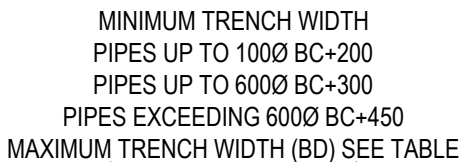
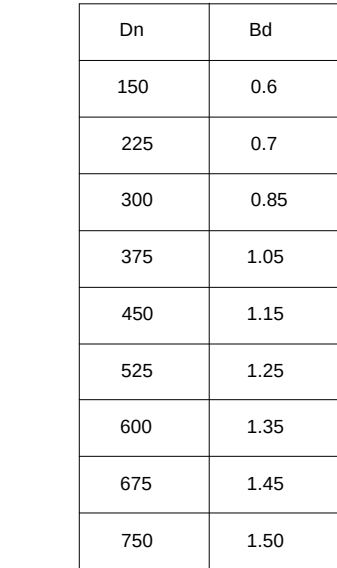
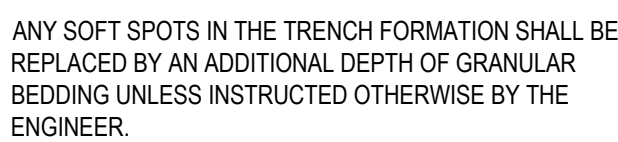
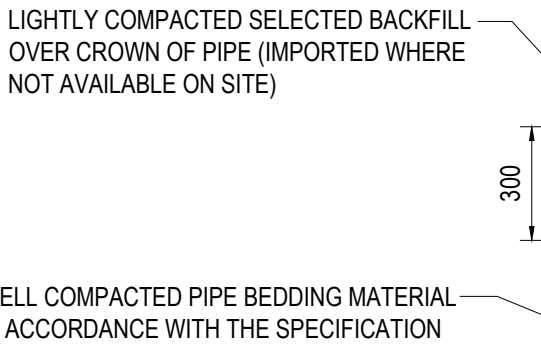


1. THIS DRAWING IS TO BE READ IN CONJUNCTION WITH ALL RELEVANT ARCHITECTS AND ENGINEERS DRAWINGS AND SPECIFICATIONS.
2. DO NOT SCALE THIS DRAWING. ANY AMBIGUITIES, OMISSIONS AND ERRORS ON DRAWINGS SHALL BE BROUGHT TO THE ENGINEERS ATTENTION IMMEDIATELY. ALL DIMENSIONS MUST BE CHECKED / VERIFIED ON SITE.
3. ALL DIMENSIONS ARE IN METRES UNLESS NOTED OTHERWISE.

(SCALE 1:20)

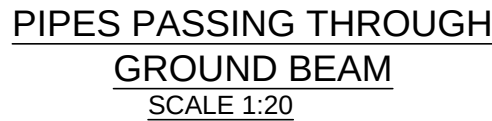

**Curtins**

Merchant Exchange, 17-19 Whitworth Street West, Manchester, M1 5WG  
0161 236 2394  
[manchesterc@curtins.com](mailto:manchesterc@curtins.com)  
[www.curtins.com](http://www.curtins.com)

Offices & Showrooms - Travel Agency - Environmental - Infrastructure - Geotechnical - Commercial & Heritage - Principal Designer  
Birmingham - Bristol - Cambridge - Cardiff - Douglas - Dublin - Edinburgh - Glasgow - Harrogate - Leeds - Liverpool - London - Manchester - Nottingham

**Status:**

## Project

## Drug Title

|                                          |             |          |           |              |             |                    |      |
|------------------------------------------|-------------|----------|-----------|--------------|-------------|--------------------|------|
| Project No:                              | Size:       | Date:    | Drawn By: | Designed By: | Checked By: |                    |      |
| 067709                                   | A1          | 19/09/19 | MJ        | MJ           | CG          |                    |      |
|                                          | Scale: 1:20 |          |           |              |             |                    |      |
| Project Code:                            | Originator: | Zone:    | Level:    | Type:        | Discipline: | Category / Number: | Rev: |
| BF - CUR - XX - ZZ - DR - C - 90012 -C02 |             |          |           |              |             |                    |      |