



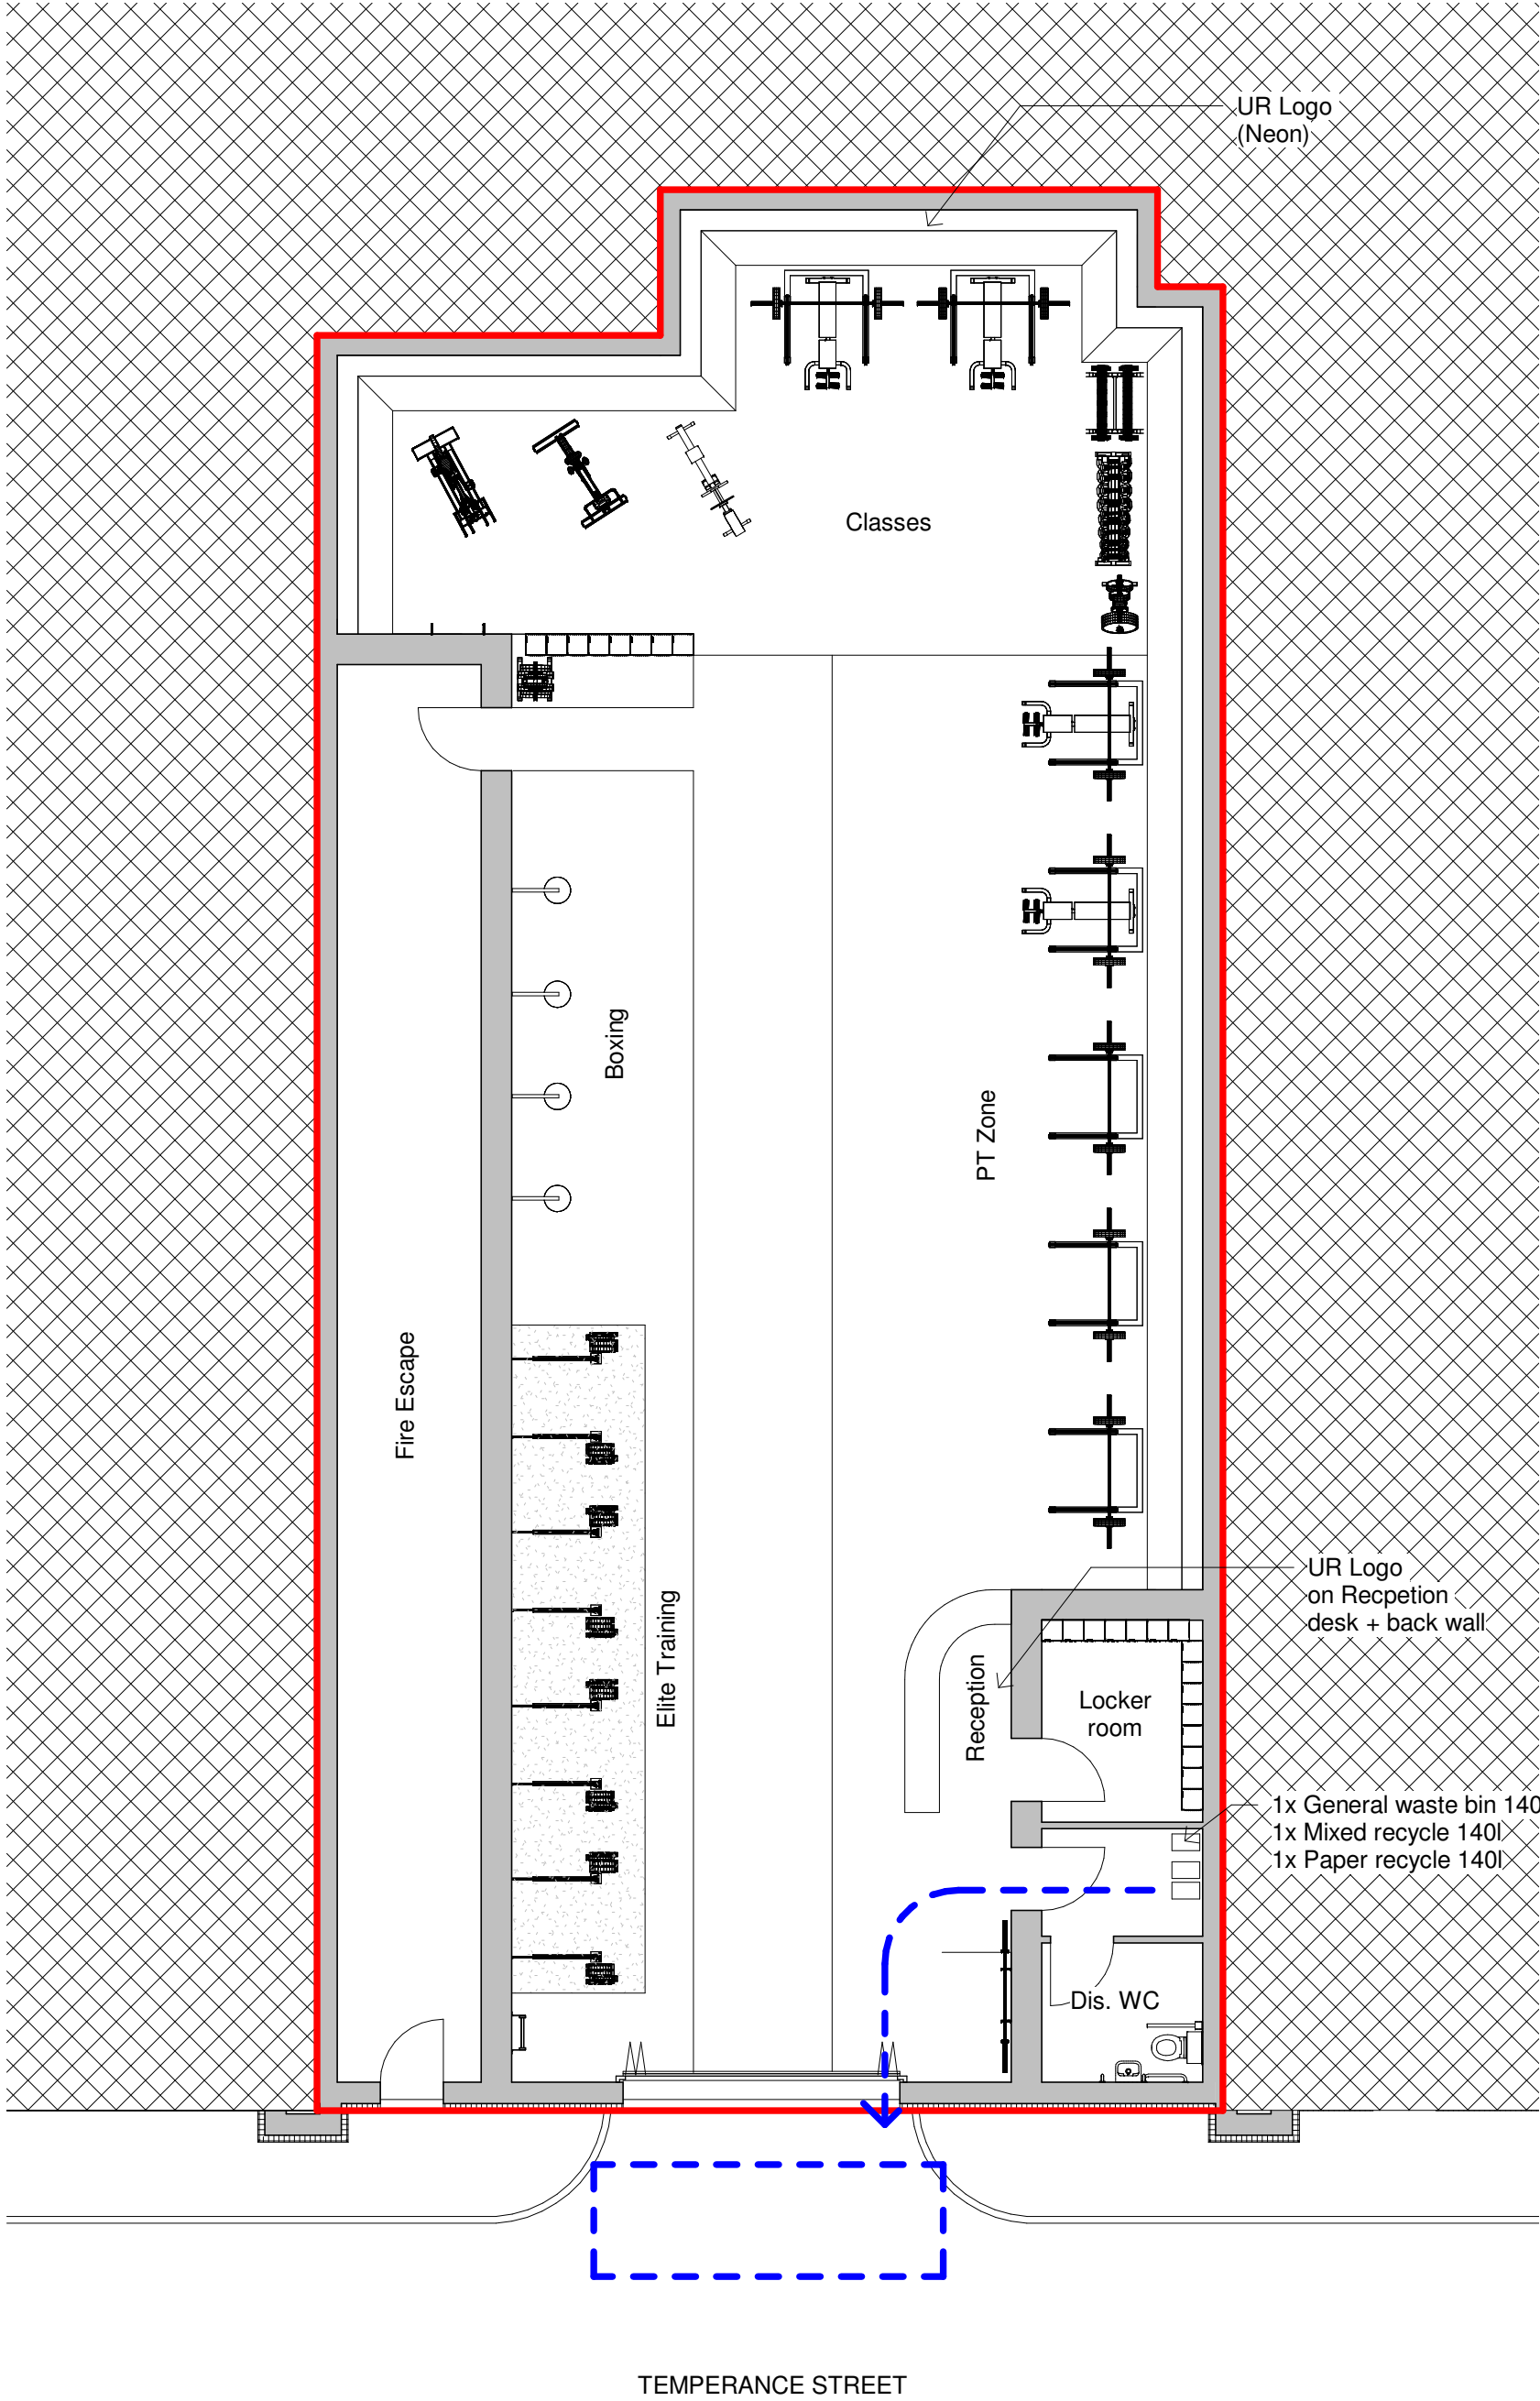

Collection Zone - Temperance St  
1 : 100

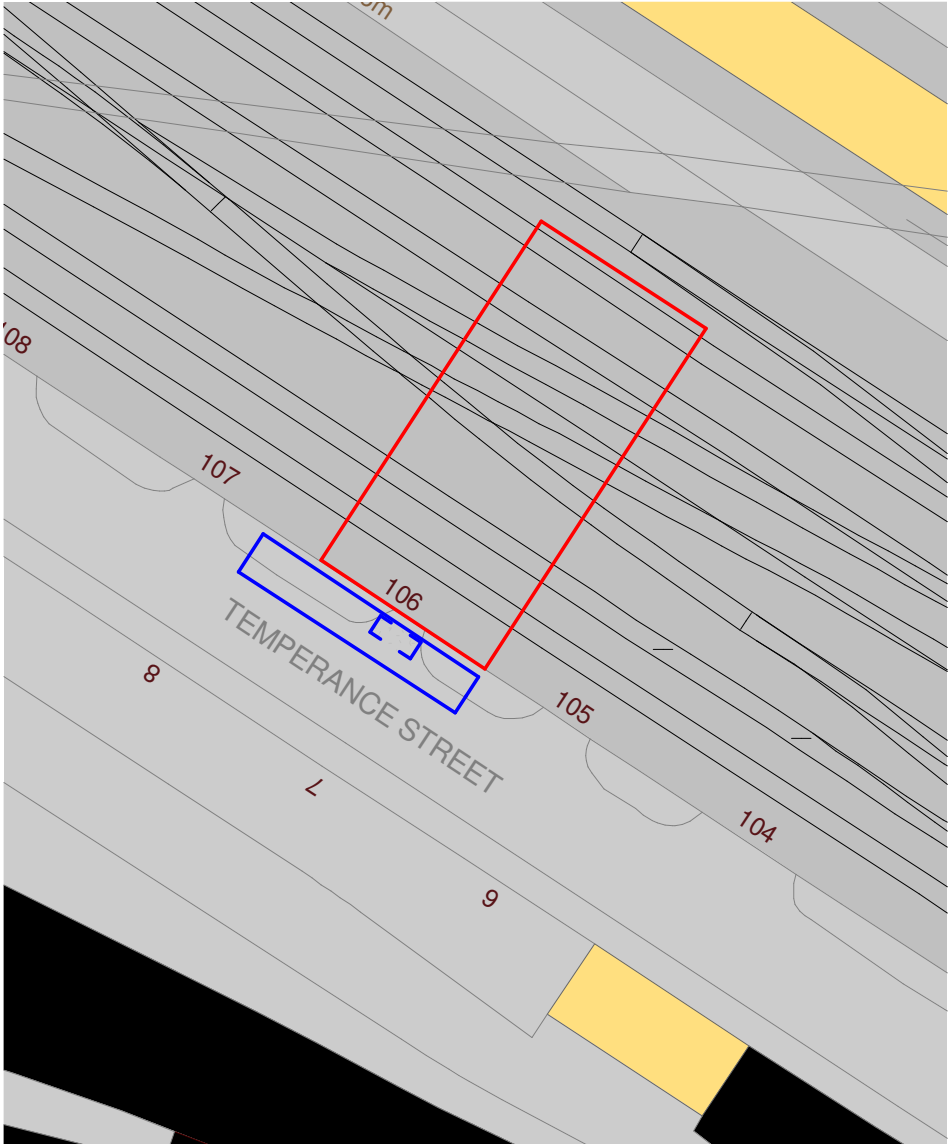

**Notes**

The Contractor is to check all dimensions and conditions on site before commencing. Do not scale from this drawing.

This drawing remains the copyright of Extend Ur Home.

| Scale Bars | TO BE USED ONLY AS GUIDANCE |
|------------|-----------------------------|
| 1:100 mm   | 1000 3000 5000              |
| 1:200 mm   | 5000 8000                   |
| 1:500 M    | 5 15 25                     |
| 1:1250 M   | 10 30 50 70                 |

KEYPLAN

| Rev   | Description | By             | Date         |
|---|-------------|----------------|--------------|
| Project Status<br>PLANNING   |             | Drawing Status |              |
| This information, whether drawn or as a data file, is copyright and issued strictly for use on the project for which it is provided                |             |                |              |
| Client / Project<br>Urban Reform   Fitness & Wellbeing                                                                                             |             |                |              |
| Unit 106, Temperance St, Manchester   |             |                |              |
| Drawing<br>Collection point   |             |                |              |
| Date   | 12/04/20    | Scale          | As indicated |
| 3D CoOrd   |             | Drawn By       | Author       |
|   |             | Checked        | Checker      |
| <div><div>Extend Ur Home</div><div><p>Facebook:<br/>Extend Ur Home</p><p>Instagram:<br/>@Extendurhome</p><p>www.extendurhome.co.uk</p></div></div> |             |                |              |
| Project Number-A106   |             | Rev            |              |
| A106   |             |                |              |