


Design risk assessments are carried out throughout the design stage of this project in accordance with company procedures and manuals. Where reasonably possible all areas of risk applicable to design and end use of the construction have been identified and then eliminated, mitigated or recorded as a residual risk. Note that general risks of which a competent designer or contractor should be aware are not included. This drawing is to be read in conjunction with the Pre-construction Information and all related documents prepared in accordance with the current Construction (Design and Management) Regulations 2015 and all applicable Health and Safety legislation as currently amended.

Site Boundary

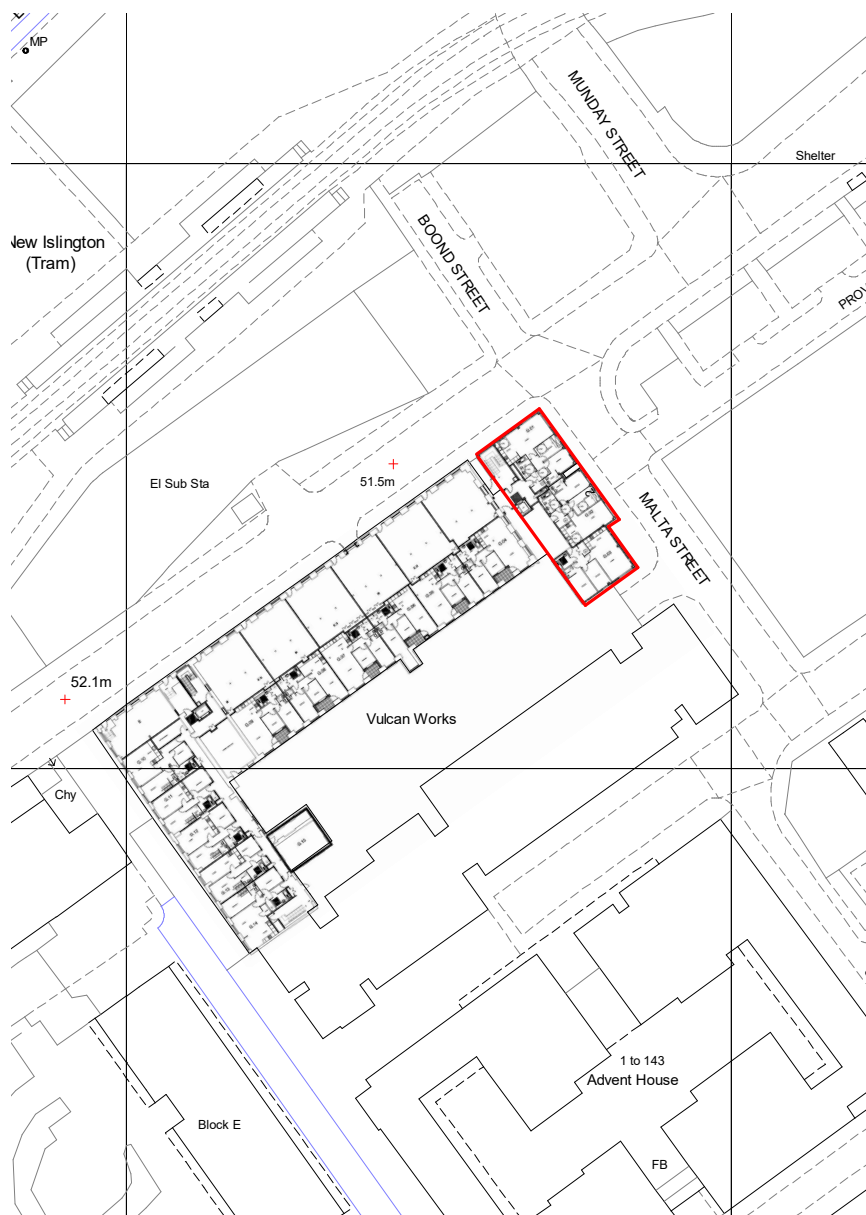

Site Location

1 : 1250

P00	Lawful Development Application	11/20/2020
REV	DESCRIPTION DRAWN BY CHECKED BY APPROVED BY	DATE
RIBA PLAN OF WORK 2013 WORKSTAGE	LEVEL OF MODEL DEFINITION (LoD)	
Stage 4 - Technical Design	LoD 4a - Precise Model	
PURPOSE OF ISSUE - SUITABLE FOR ...	BS1192 STATUS	
Planning Submission	NA - Not Applicable	



CARDIFF 029 2052 8140
LONDON 0207 138 3560
WREXHAM 01978 357 887
www.lawray.co.uk

CLIENT
Artisan Investment Group

PROJECT TITLE
Vulcan Mills

DRAWING TITLE
Site Location Plan


PROJECT No 19377 SCALE @ A4
As indicated

DRAWING No	PROJECT - ORIGINATOR - VOLUME - LEVEL - TYPE - ROLE - NUMBER	REVISION
BS1192:2007 +A2:2018 & BS EN ISO 19650	VUL-LAW-X-X-DR-	A-069001 P00

DO NOT SCALE Any discrepancy or query concerning this drawing should be referred to the Architect
Copyright © LAWRAY LIMITED
Registered Office: Greenmeadow Springs, 1 Cae Gwrydd, Tongreylais, CARDIFF CF15 7AB
Reg. Co. No. 2724178, VAT Reg. No. 134 2146 06

Print Date: 11/12/2020 12:04:59

File Name: C:\RevitLocal\Vulcan Mills\X-LAW-X-X-VUL-A-000001.rvt

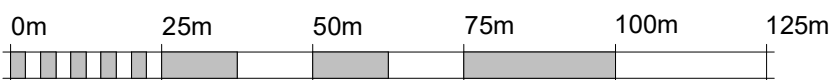

VISUAL SCALE 1:1250 @ A1